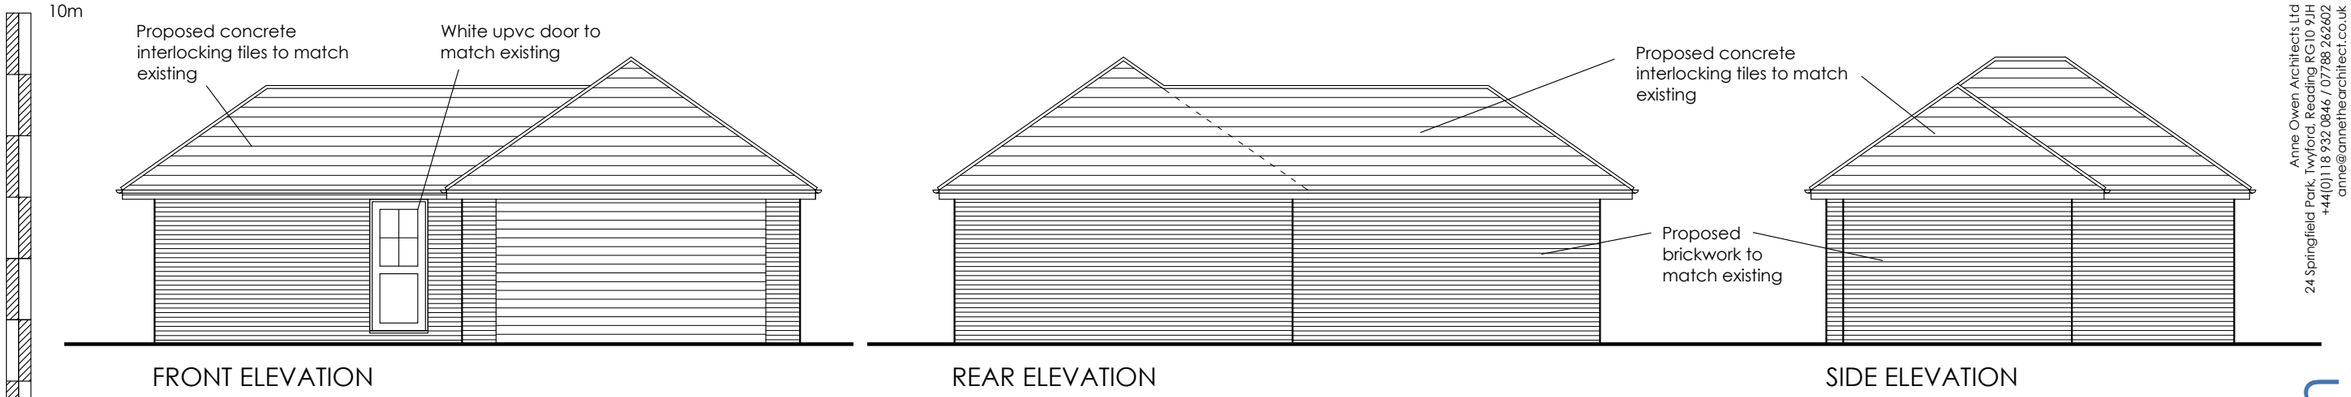

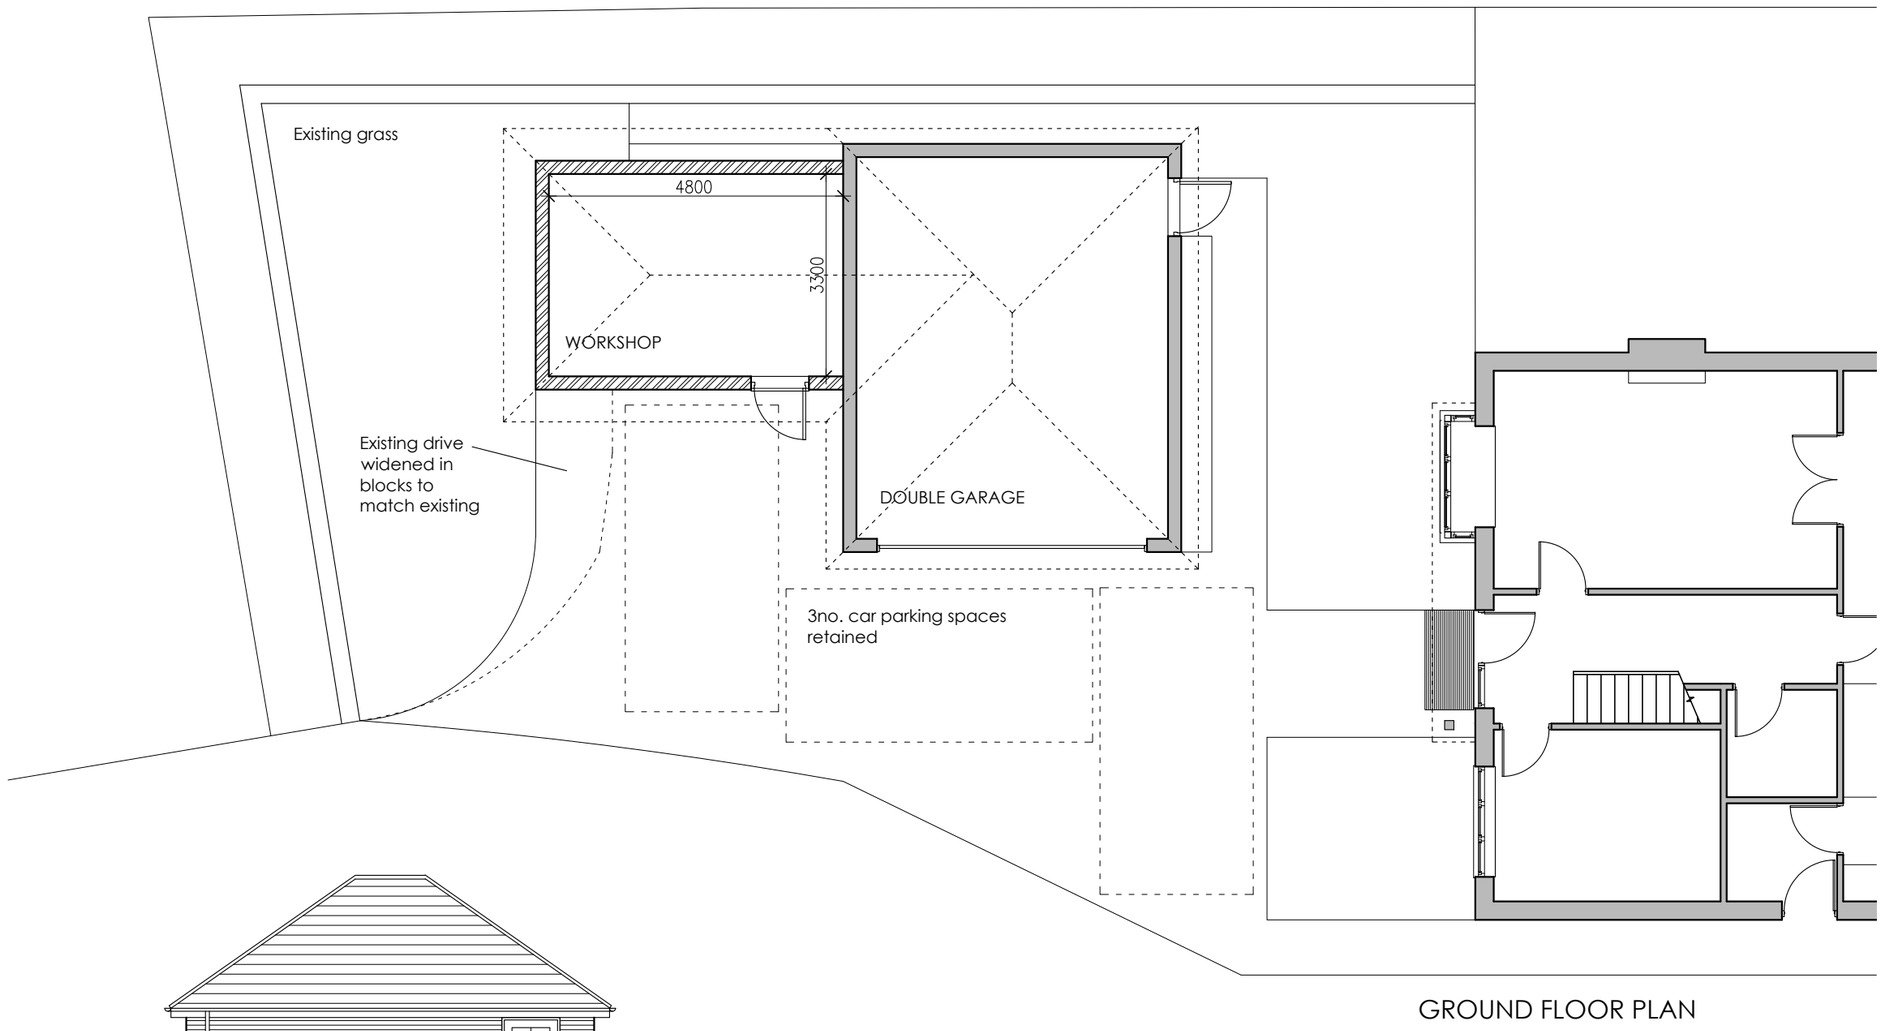

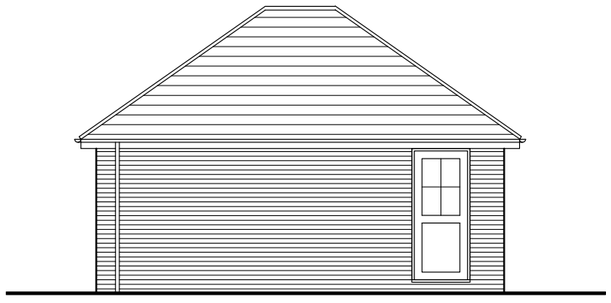

SIDE ELEVATION (no change)

Anne Owen Architects Ltd
24 Springfield Park, Twyford, Reading RG10 9JH
+44(0) 118 932 0846 / 07788 262602
anne@annetherarchitect.co.uk
www.annetherarchitect.co.uk
Director: Anne Owen BA(Hons) BArch RIBA
Company Registered in England & Wales No. 8861202

anne owen architects

DATE	REVISION
Feb 2025	A Drive widened

A3 Drawing

DRG. REMAINS COPYRIGHT OF THE ARCHITECT.
DIMENSIONAL DISCREPANCIES TO BE REFERRED TO THE ARCHITECT
~~DO NOT SCALE~~

DRAWING STATUS: ☐ PRELIMINARY ■ FOR APPROVAL ☐ CONSTRUCTION

DATE	Jan 2025
SCALE	1:100
REV.	A
JOB TITLE	Proposed extension 1 Seed Grove Tilehurst
JOB No.	2500
DWG No.	02
CLIENT	Jo Martin & Gill Cain - -
DRG TITLE	Proposed Plans