Proposed Front Elevation
1 : 100

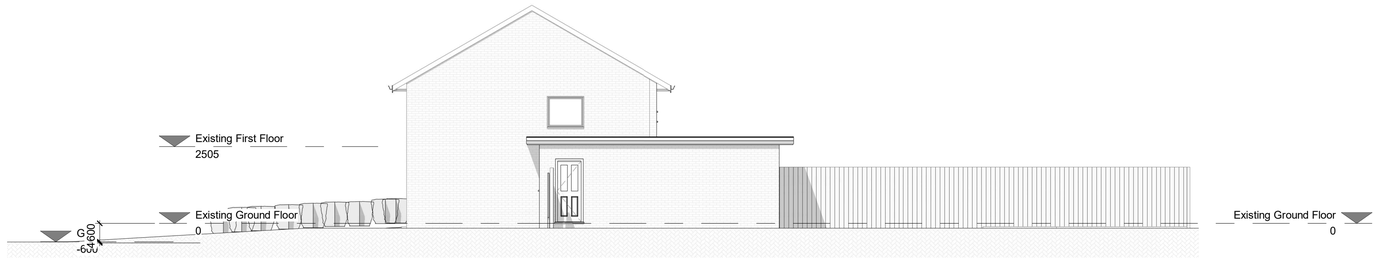

Proposed Side Elevation 1
1 : 100

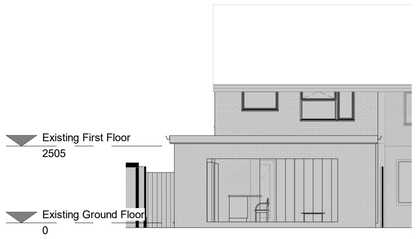

Proposed Rear Elevation
1 : 100

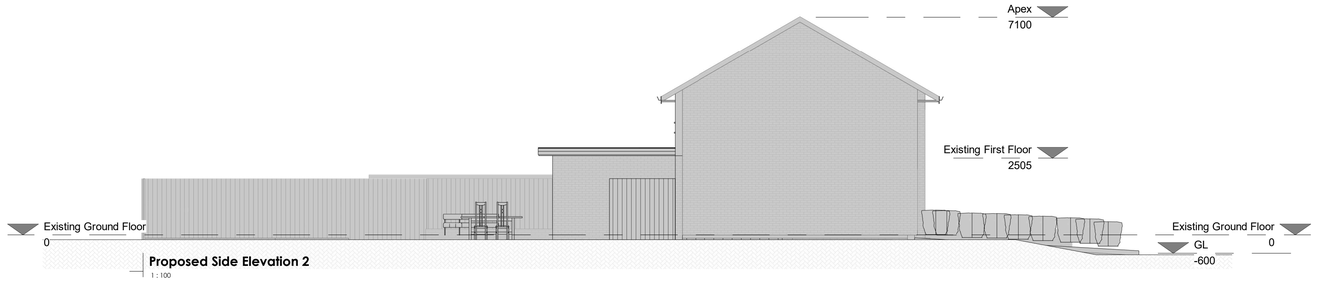

Proposed Side Elevation 2
1 : 100

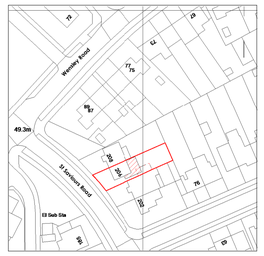

Proposed Location Plan
1 : 1250

Proposed Block Plan
1 : 500

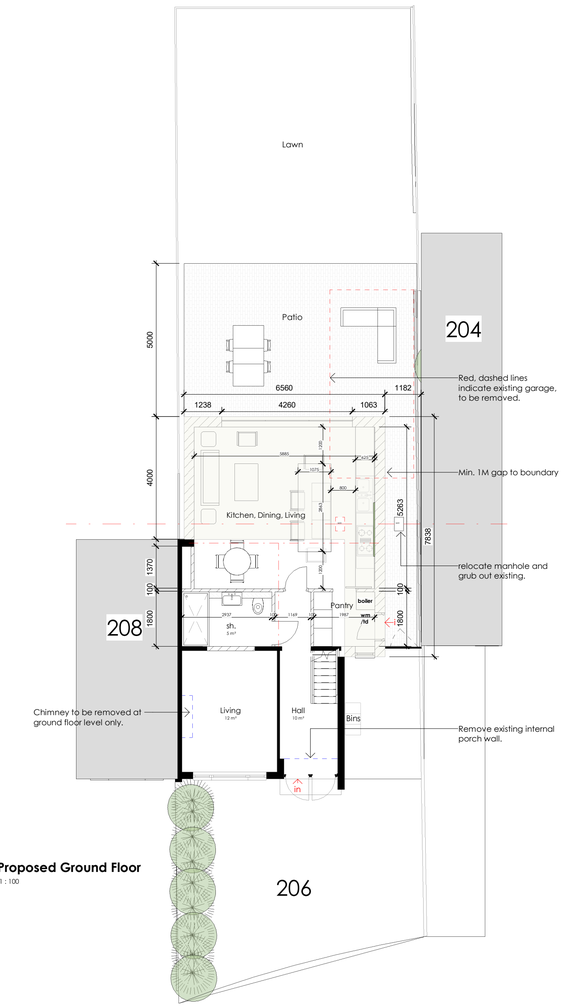

Proposed Ground Floor
1 : 100

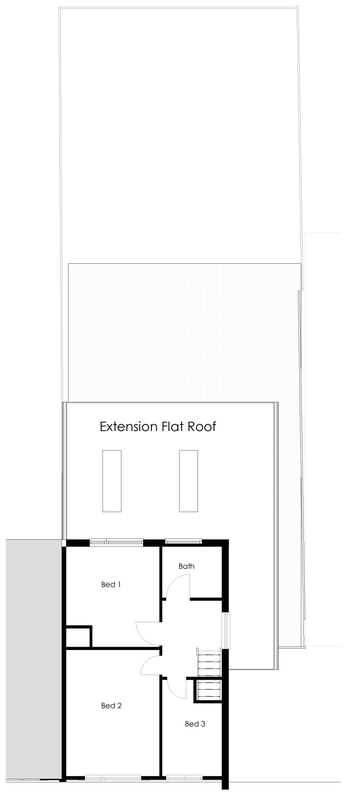

Proposed First Floor
1 : 100

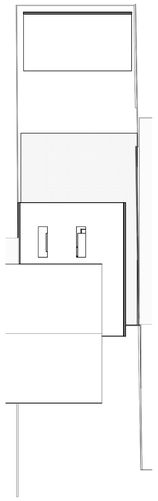

Proposed Site
1 : 200

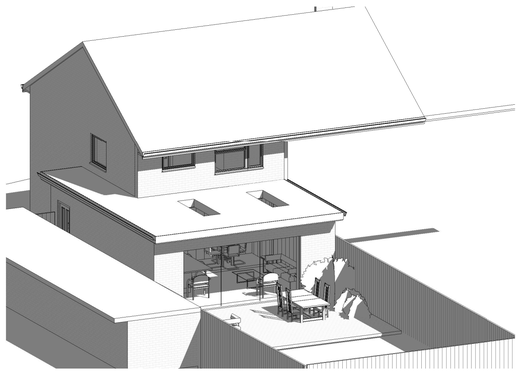

3D 02

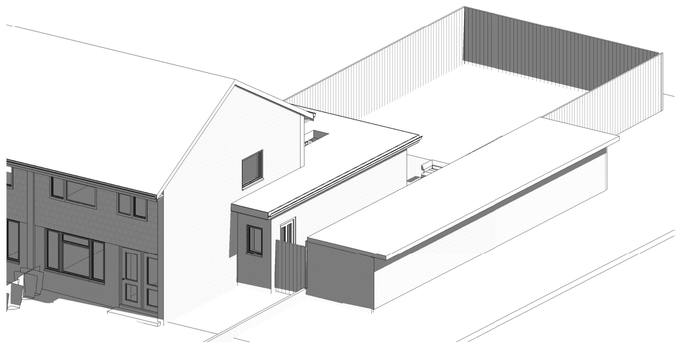

3D 01

0 1 2 3 4 5 10m E: 1/100

Zoe Lewis Architects Ltd
15 Maidas Way, Aldermaston, RG7 4HZ
www.zlal.co.uk / 01183 272350
info@zlal.co.uk

PROJECT 337 206-St Saviours Road, Reading	
TITLE Proposal 7A Planning Application	
CLIENT Ms A Rebello	
DRAWN BY ZEL	CHECKED BY ZEL
SCALE As indicated	ISSUE DATE 06/02/25
DRAWING NUMBER 337-A1-12	REV

© Zoe Lewis Architects LTD 2024