
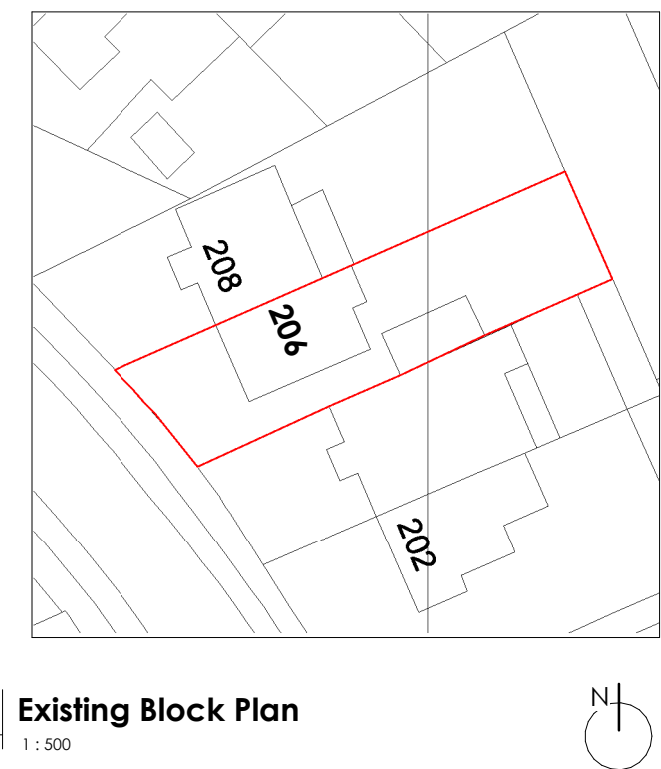
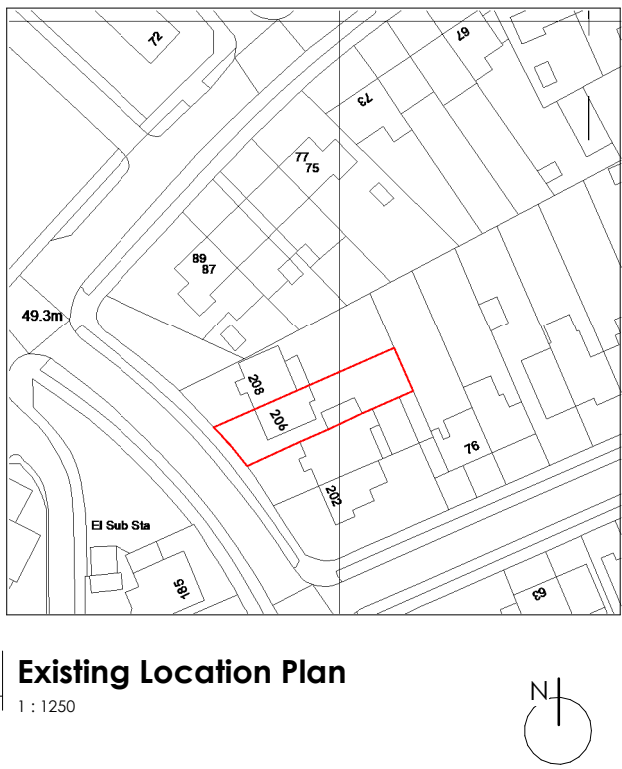
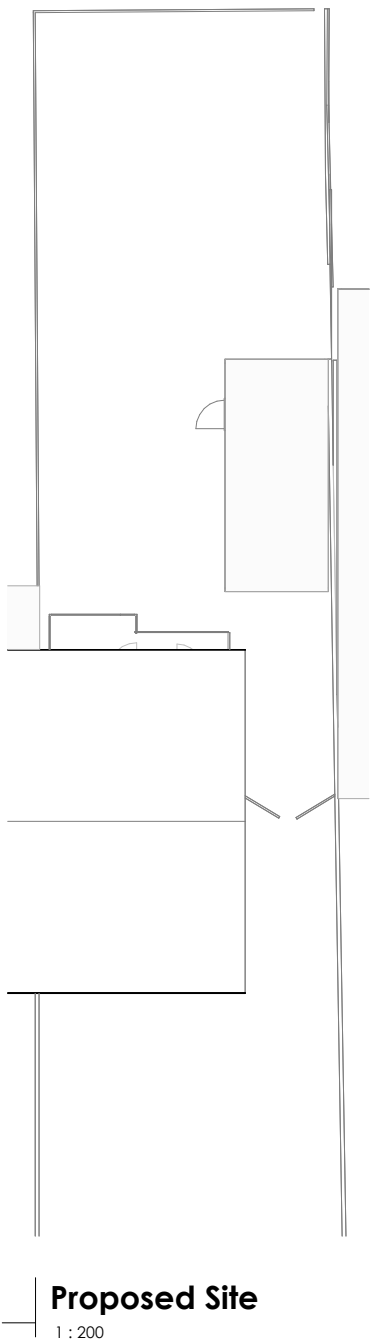
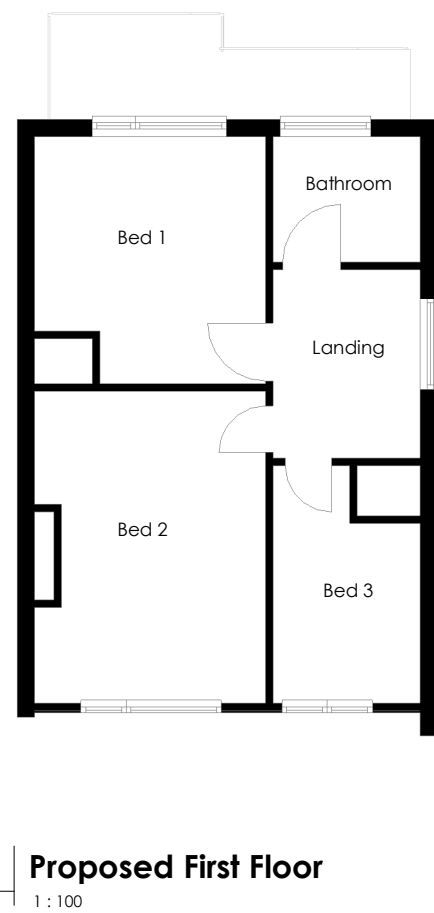
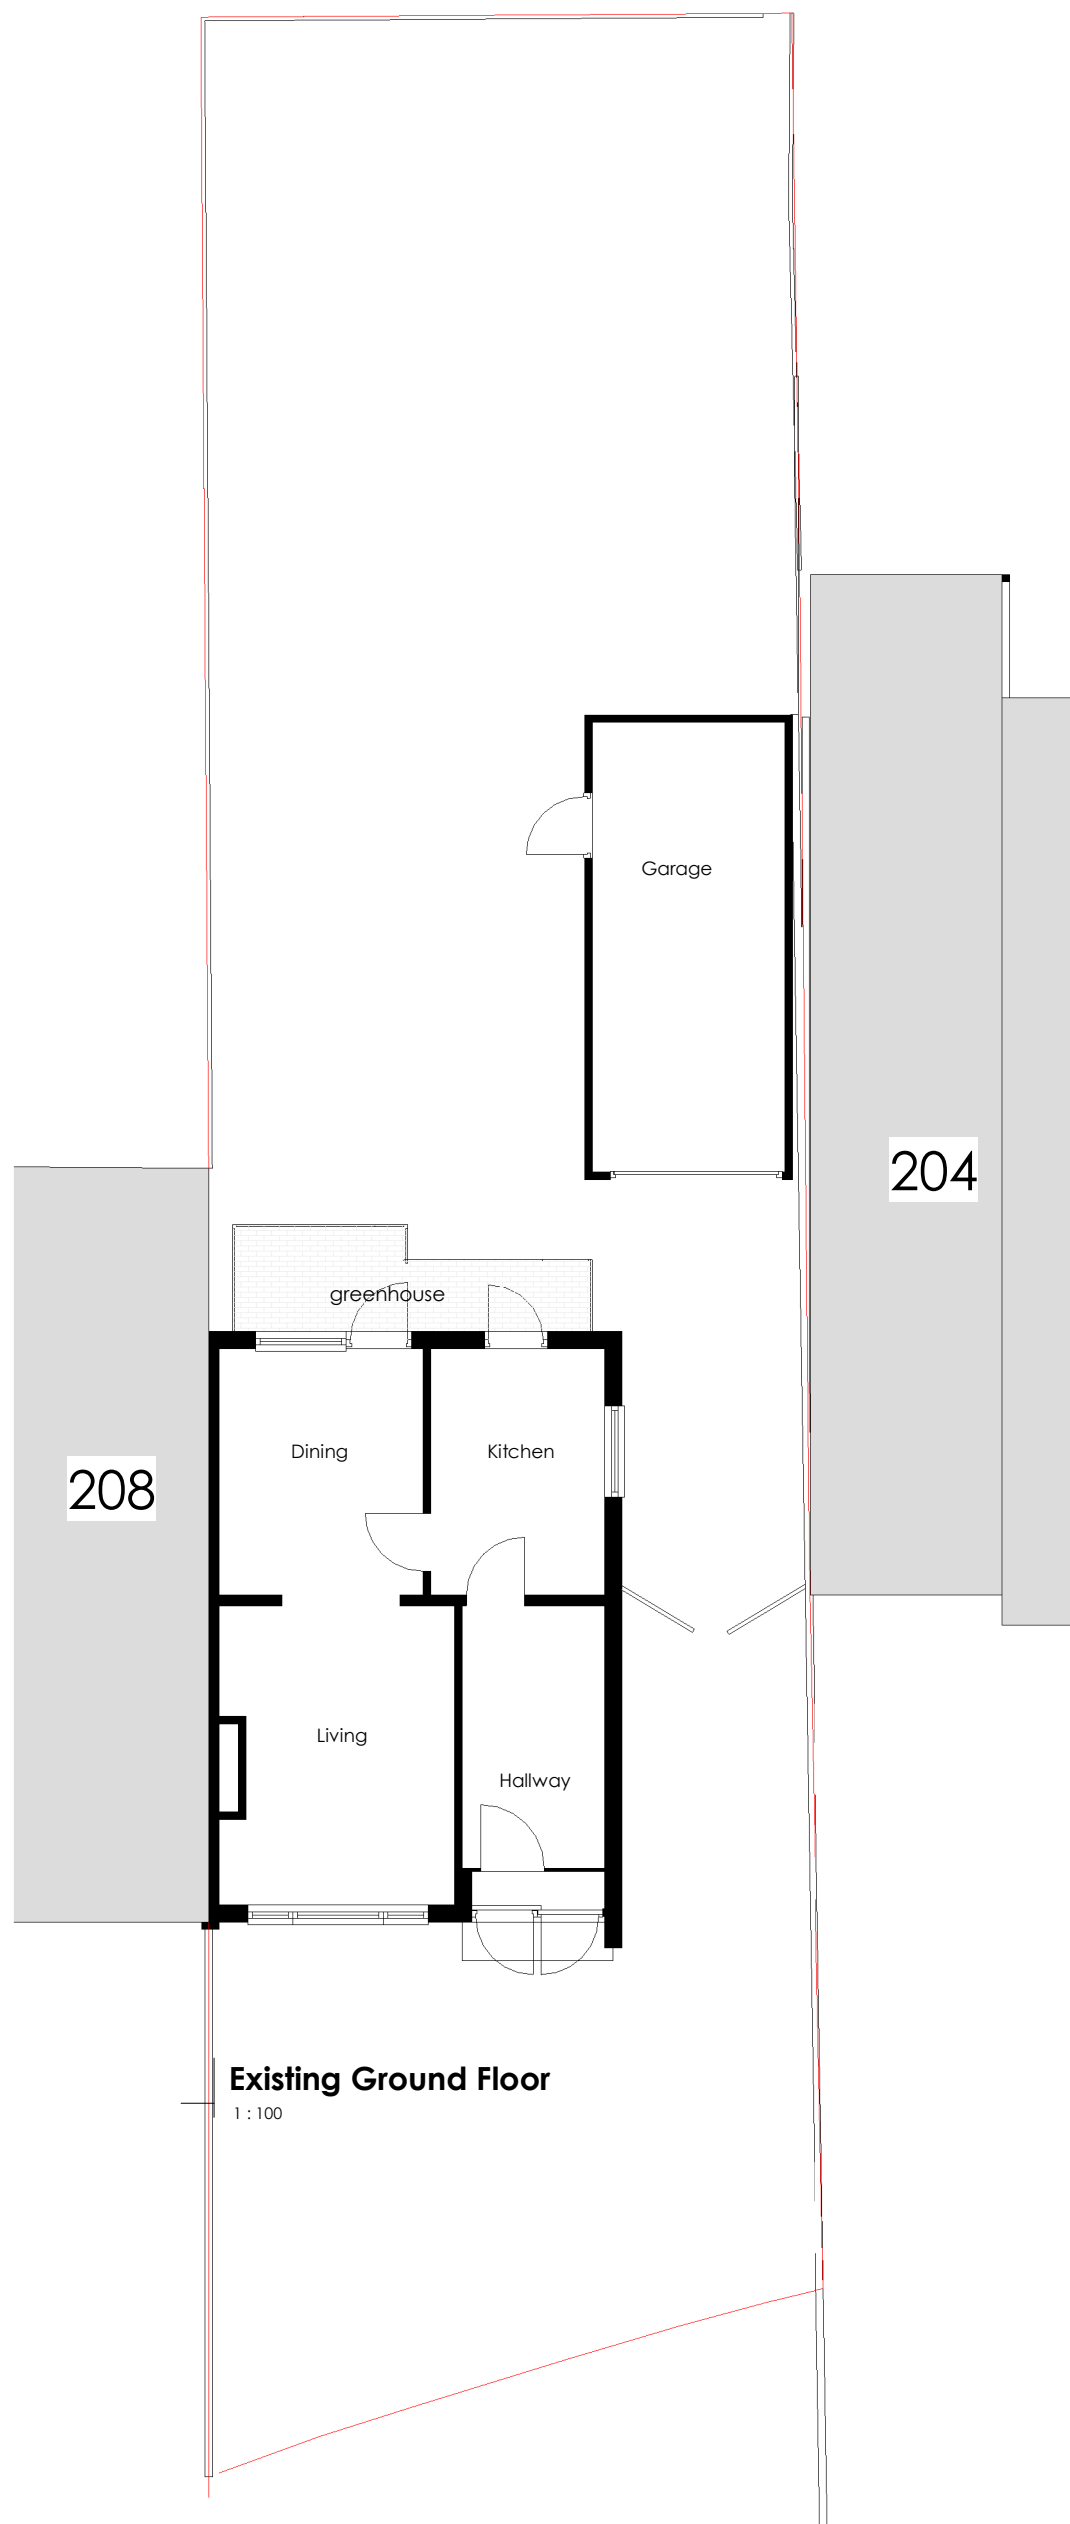
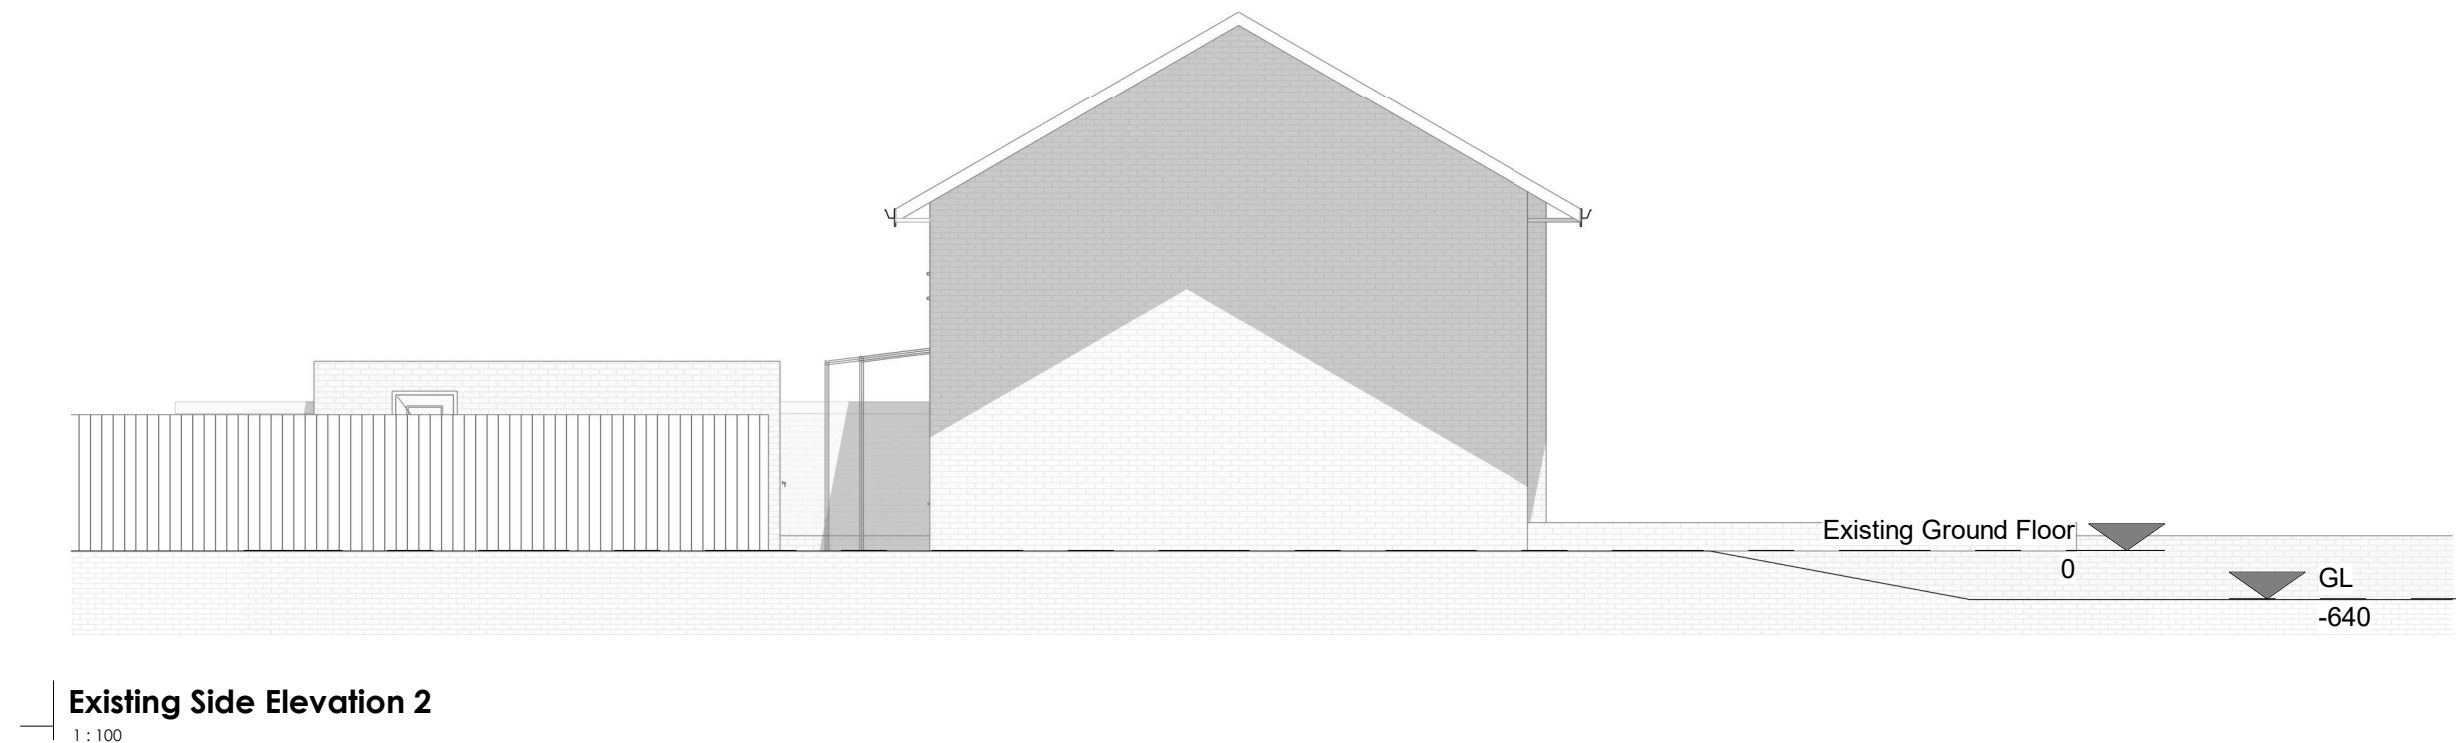
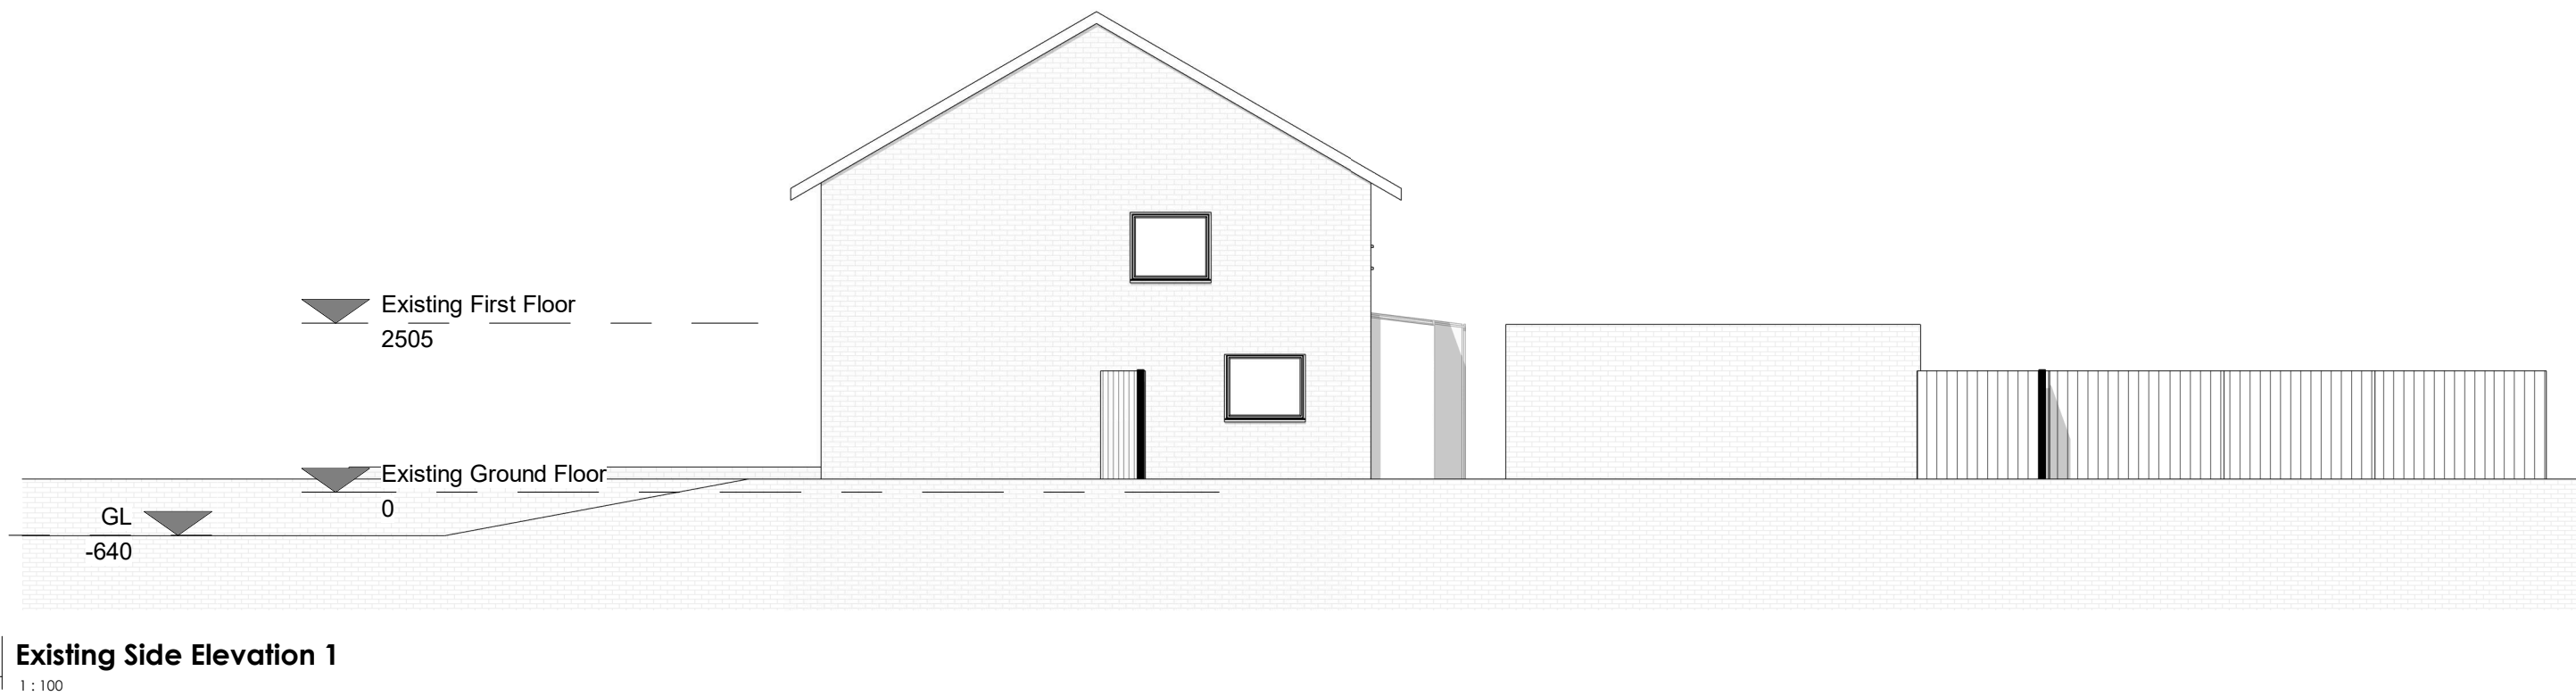


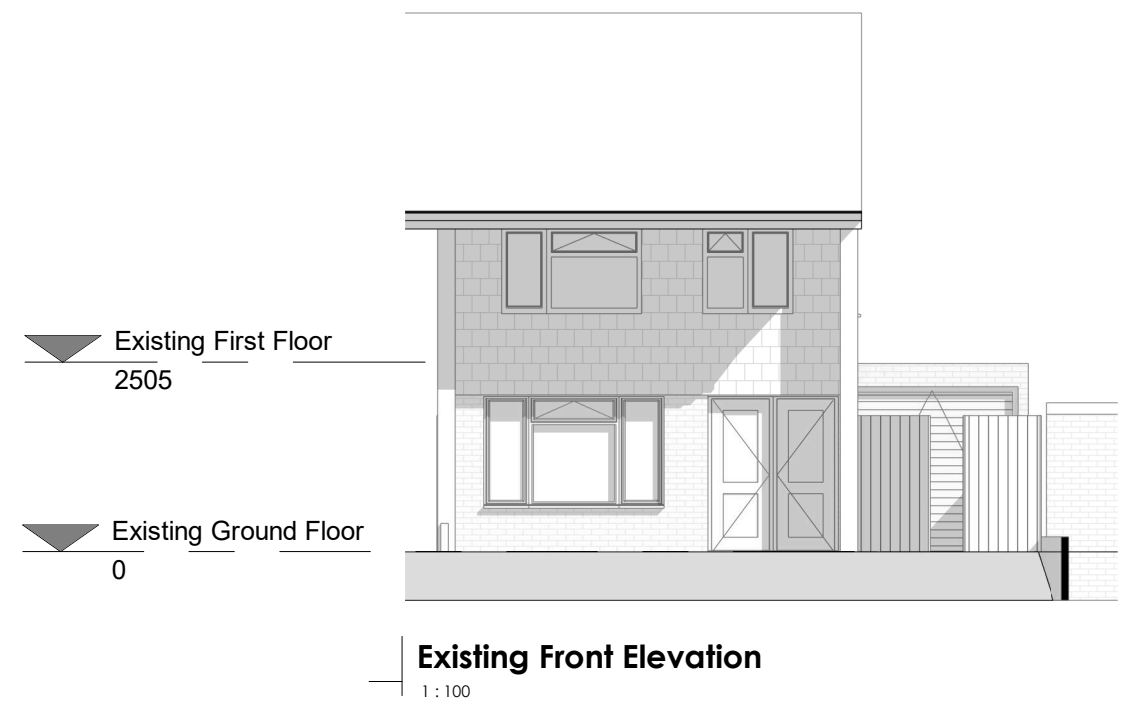

Zoe Lewis Architects Ltd 15 Maidas Way, Aldermaston, RG7 4HZ www.zlal.co.uk / 01183 272350 info@zlal.co.uk	
PROJECT 337 206-St Saviours Road, Reading	
TITLE Existing	
CLIENT Ms A Rebello	
DRAWN BY ZEL	CHECKED BY ZEL
SCALE As indicated	ISSUE DATE 23/09/24
DRAWING NUMBER 337-A1-00	REV
© Zoe Lewis Architects LTD 2024	