



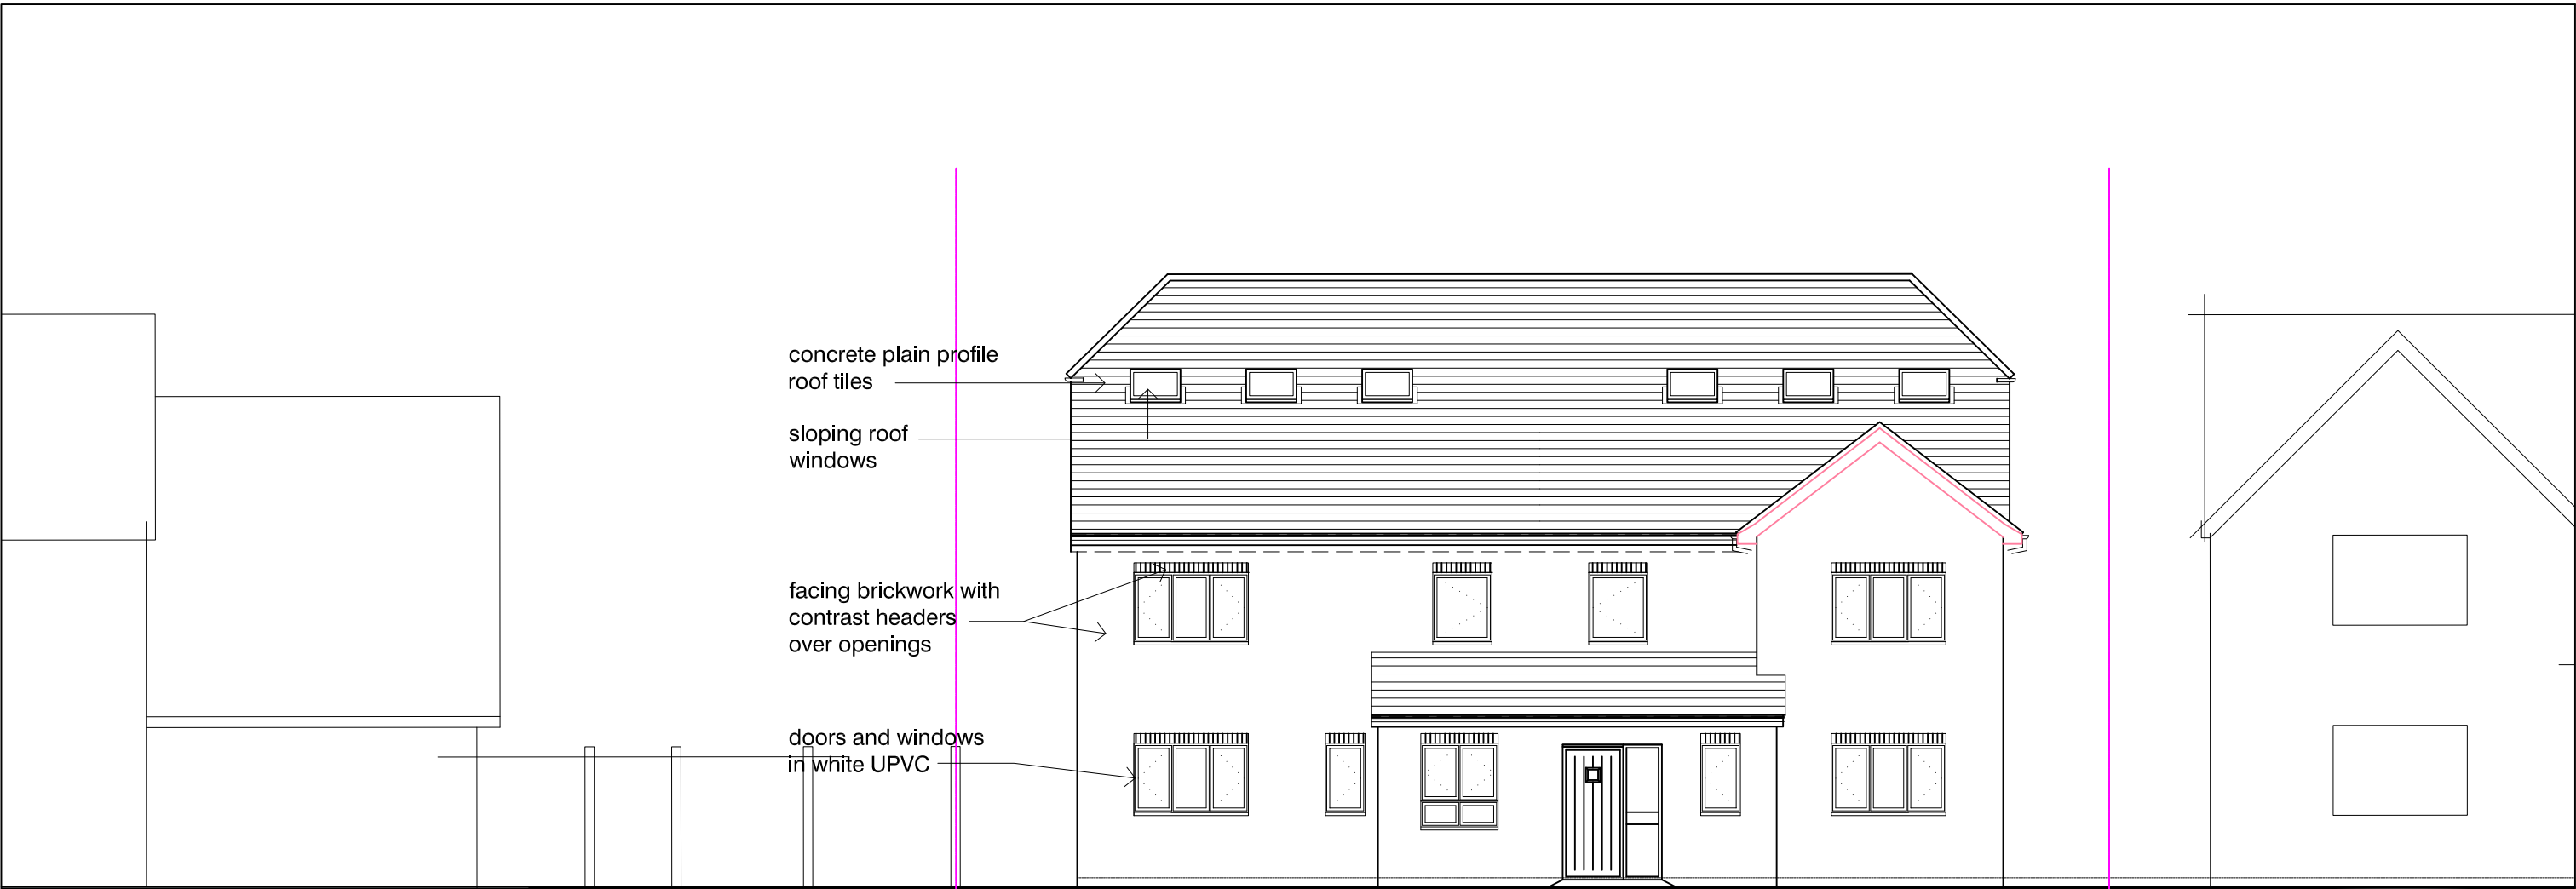

No 10c
STREET ELEVATION


No 9

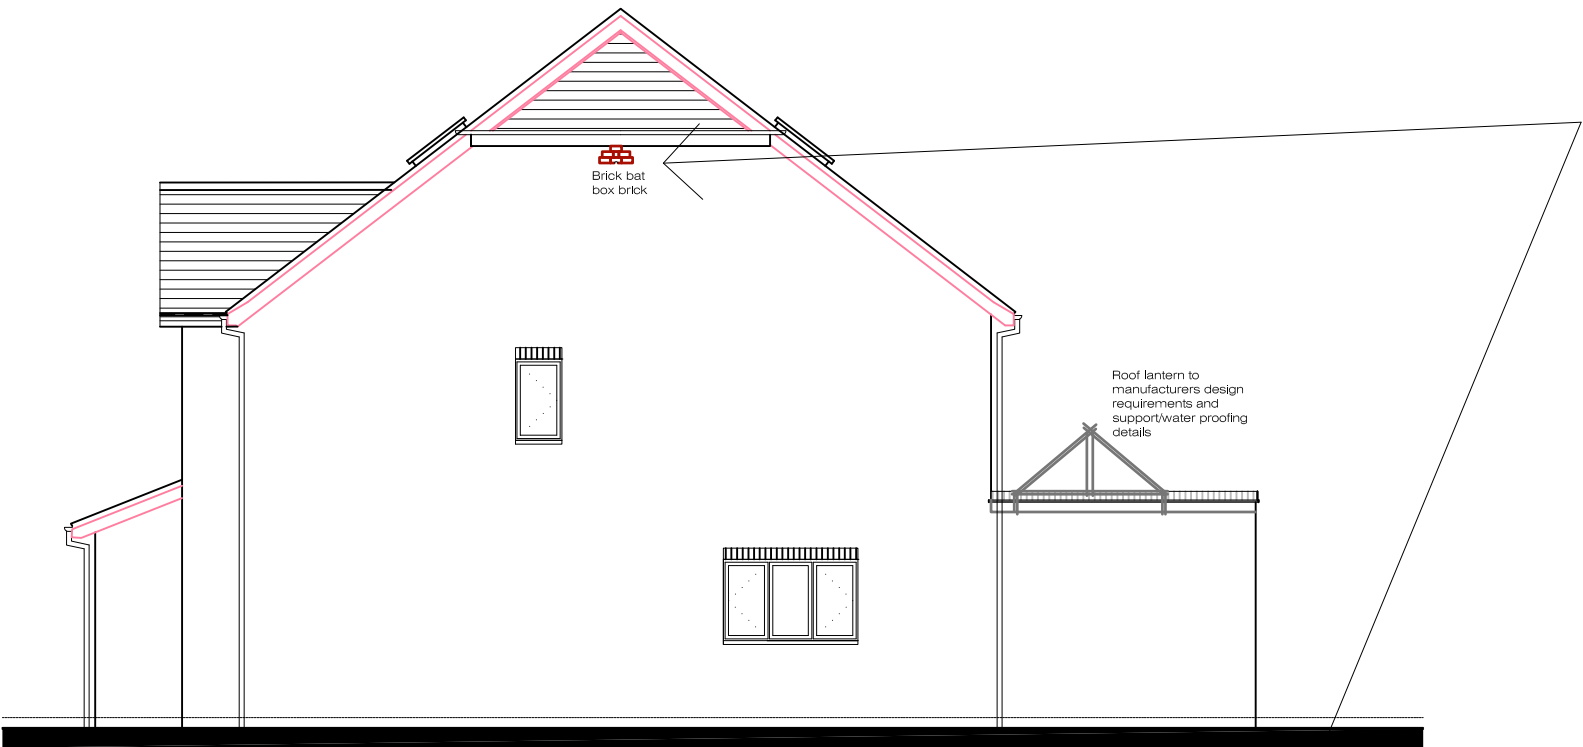


SIDE ELEVATION



REAR ELEVATION

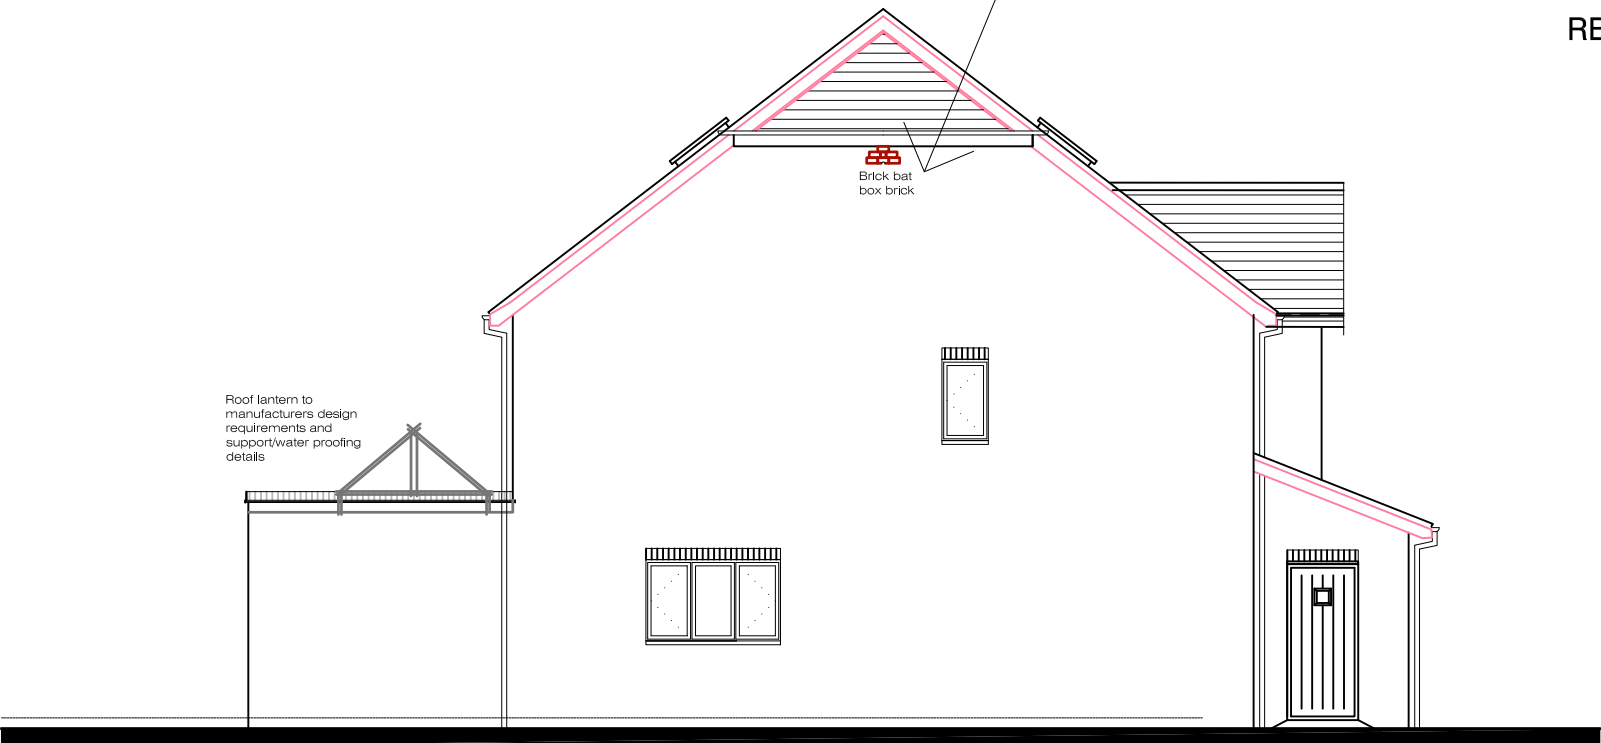


SIDE ELEVATION

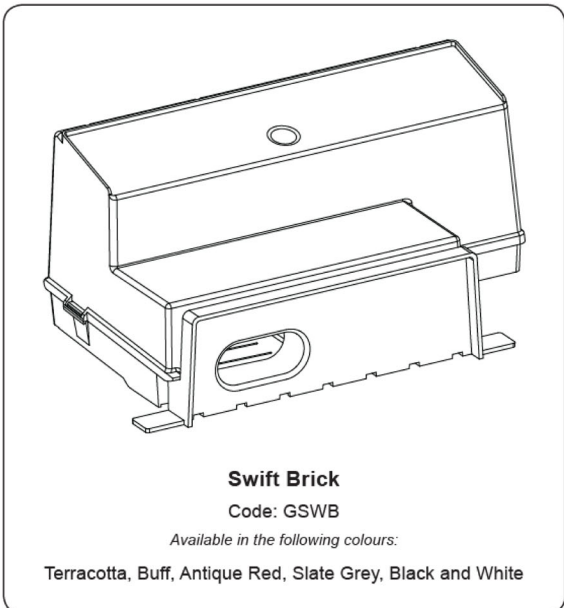

Manthorpe

Swift Brick

Fitting Instructions

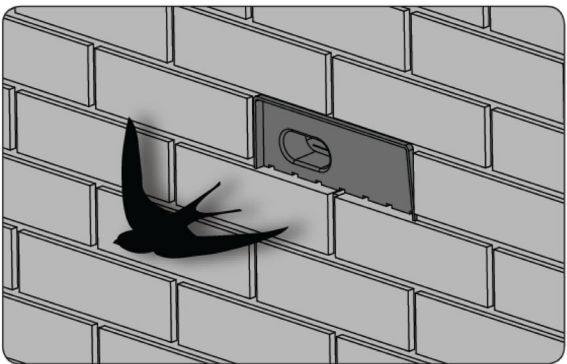

Developed in partnership with

