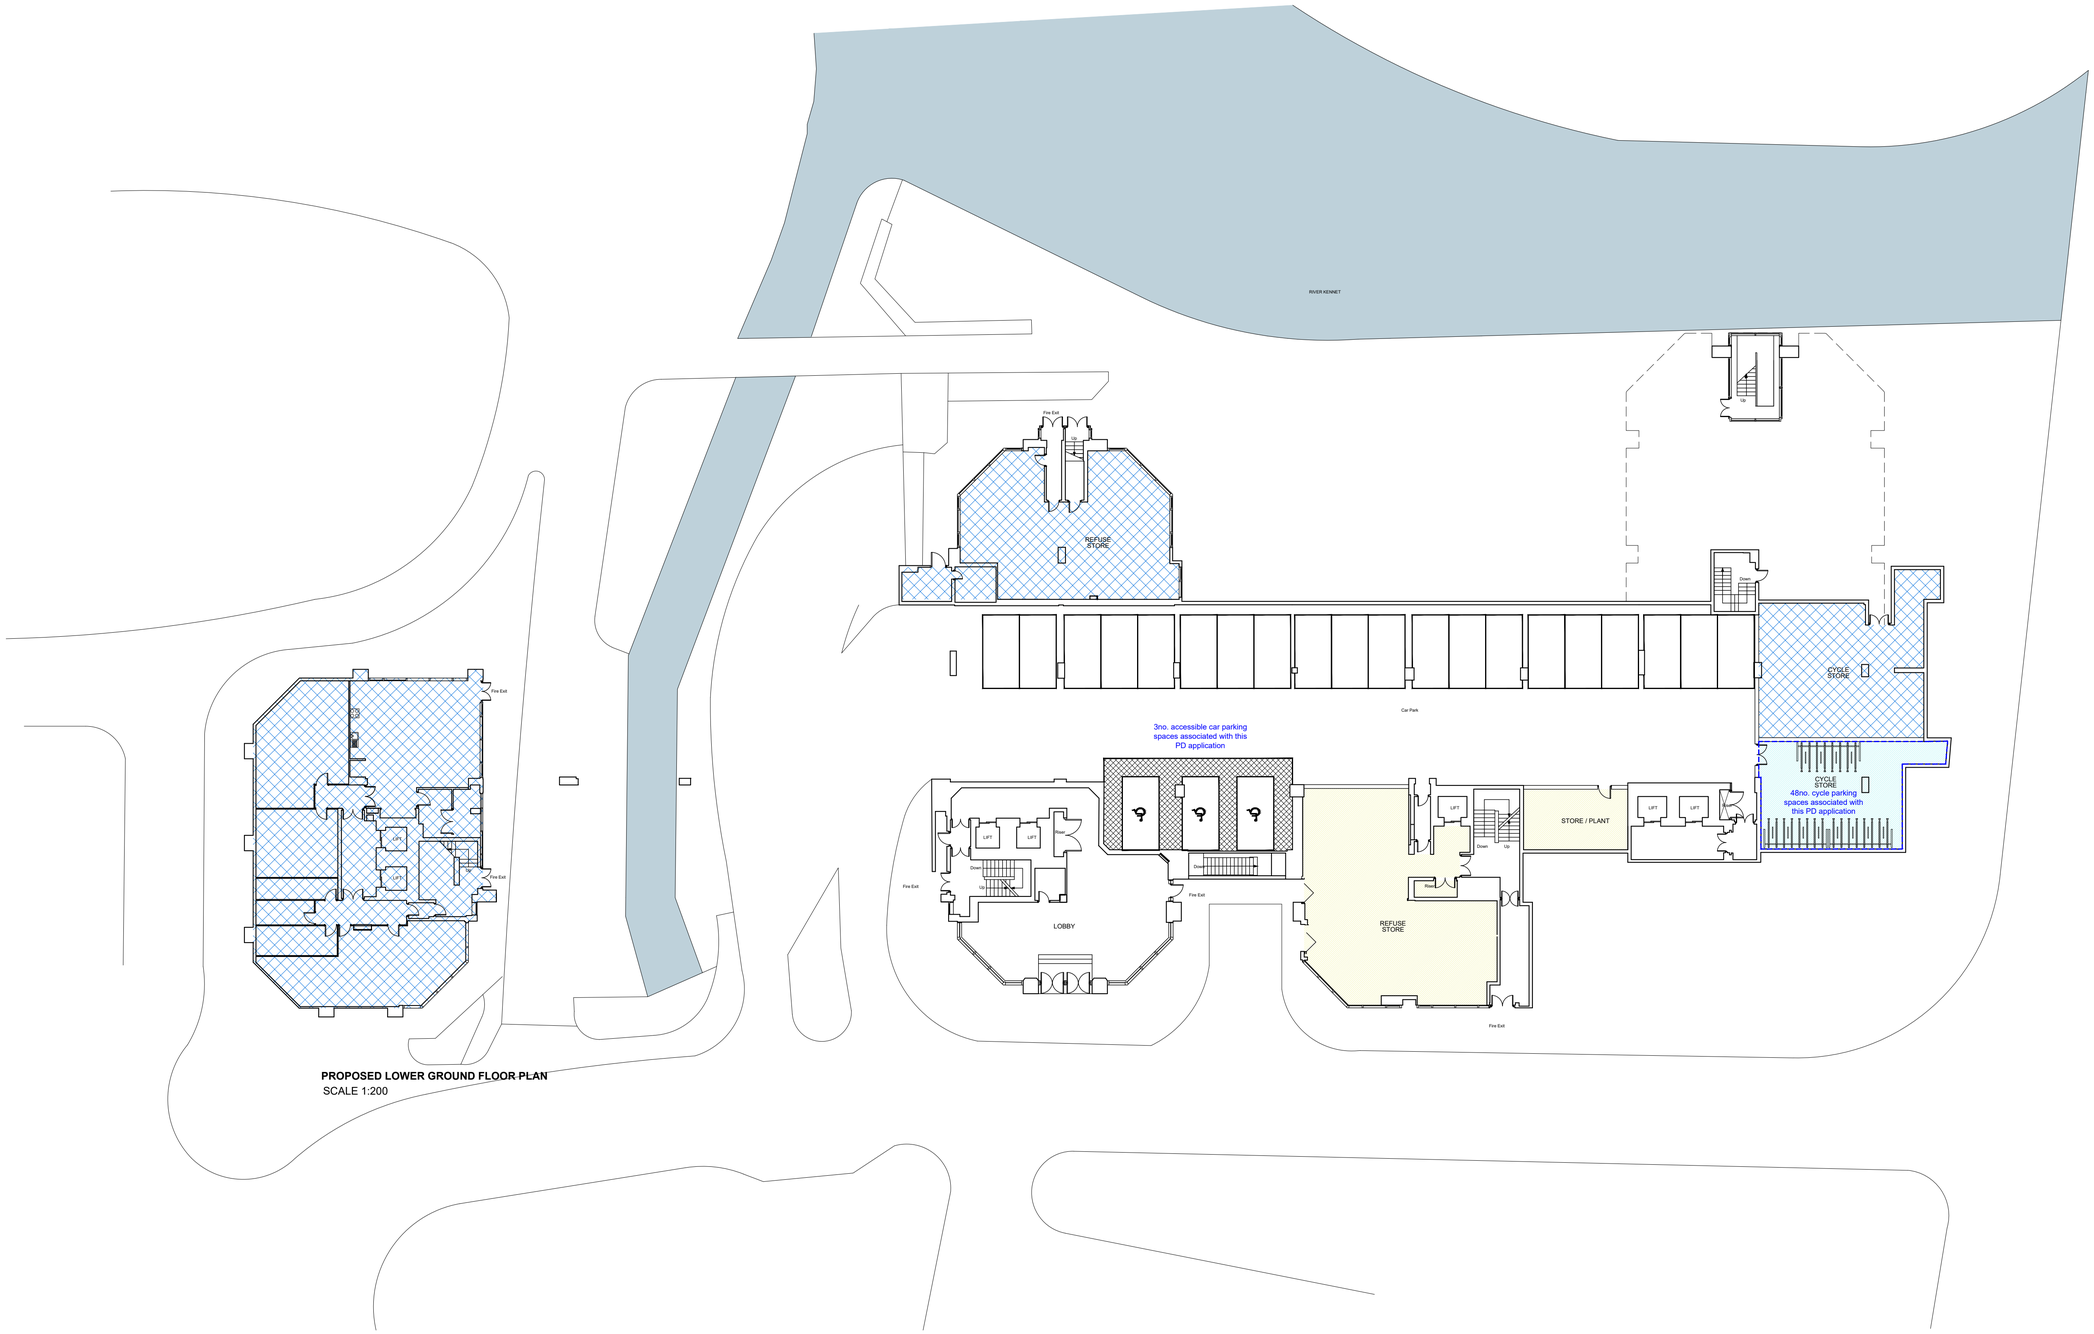

PROPOSED LOWER GROUND FLOOR PLAN
SCALE 1:200

NOTES

DO NOT SCALE - USE FIGURED DIMENSIONS ONLY.

ALL DIMENSIONS TO BE CHECKED ON SITE PRIOR TO CONSTRUCTION AND ANY DISCREPANCIES TO BE HIGHLIGHTED BY CONTRACTOR.

THIS DRAWING IS TO BE READ IN CONJUNCTION WITH ALL RELEVANT SPECIFICATIONS AND DRAWINGS.

ALL LEVELS ARE TO FINISHED LEVELS UNLESS OTHERWISE INDICATED.

N E S W

0 1 2 3 5 10 m 20 m

1B1P	CIRCULATION
1B2P	CYCLE STORE
2B3P	SERVICING / BACK OF HOUSE
2B4P	OUTSIDE SCOPE OF THIS APPLICATION

Drawing Status: P L A N N I N G

Revision:	Description:	Date:
P.01	Issued for Information	30.01.25

P L A N N I N G

SADAarchitecture

P : 26C George Street, St Albans, AL3 4ES
E : letterbox@sada-architecture.com
W : www.sada-architecture.com
T : 01 727 860810

Project:	24-013 Abbey Gardens		
Drawing:	Proposed Lower Ground Floor Plan		
Date:	24.10.2024	drawn by: YY	check: CC
Scale:	1:200@A1	drwg no.: 309	rev. no.: P.01

© Copyright: This drawing or design may not be reproduced without permission.

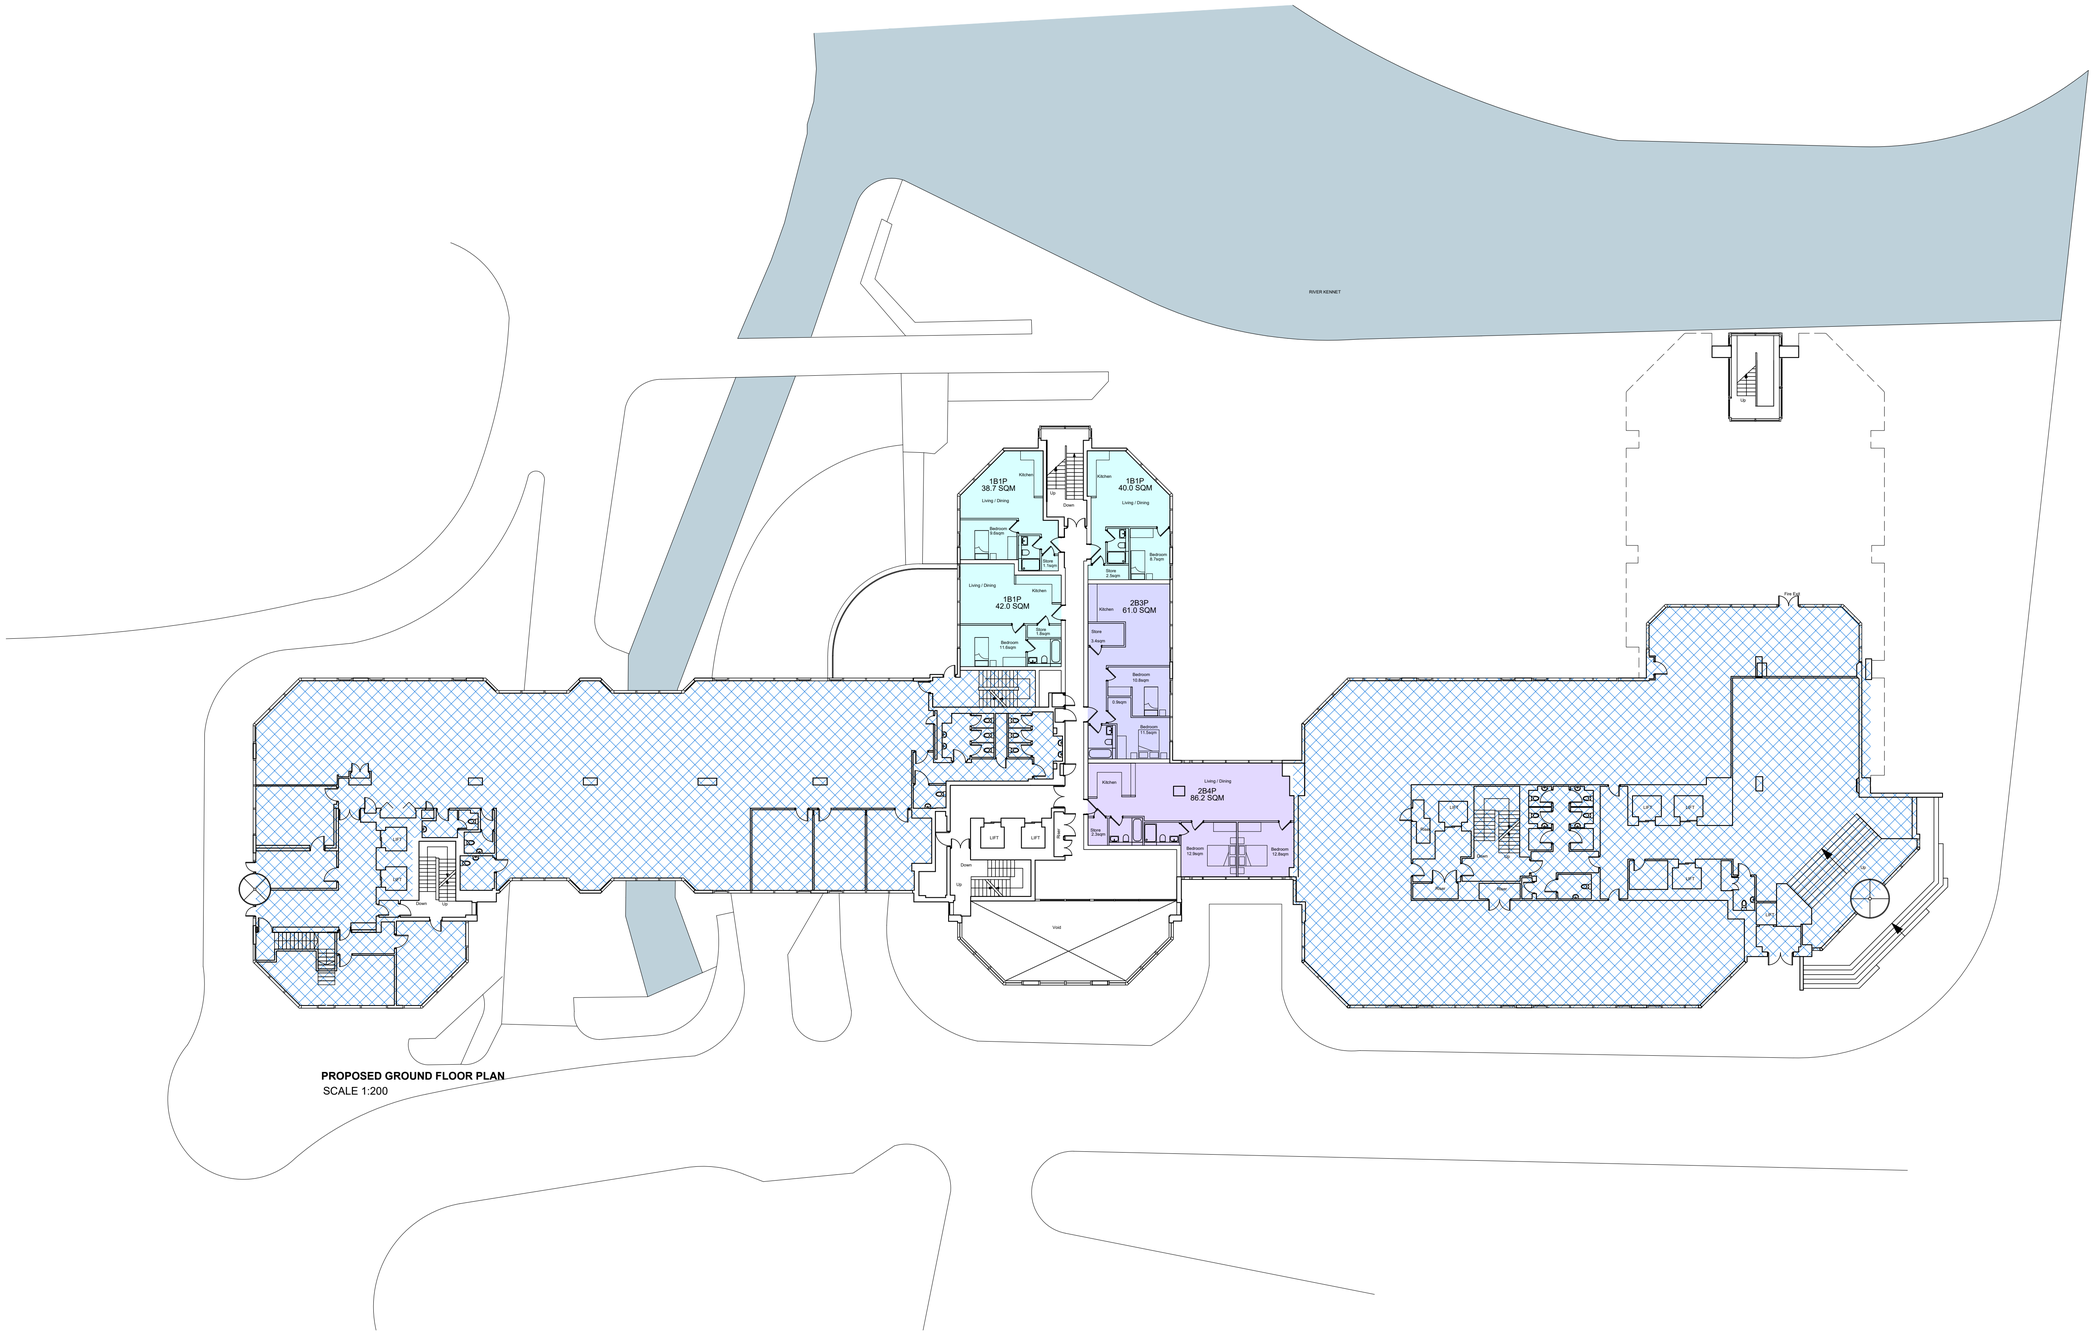
RIVER KENNET
1B1P
38.7 SQM
Kitchen
Living / Dining
Bedroom
5.8sqm
Store
1.7sqm
1B1P
40.0 SQM
Kitchen
Living / Dining
Bedroom
8.7sqm
Store
2.3sqm
1B1P
42.0 SQM
Kitchen
Living / Dining
Bedroom
11.6sqm
Store
1.8sqm
2B3P
61.0 SQM
Kitchen
Store
3.4sqm
Bedroom
10.8sqm
11.6sqm
Bedroom
11.5sqm
2B4P
86.2 SQM
Living / Dining
Kitchen
Store
3.3sqm
Bedroom
12.9sqm
Bedroom
12.8sqm
LIFT
Up
Down
Void
Floor
Floor
Floor

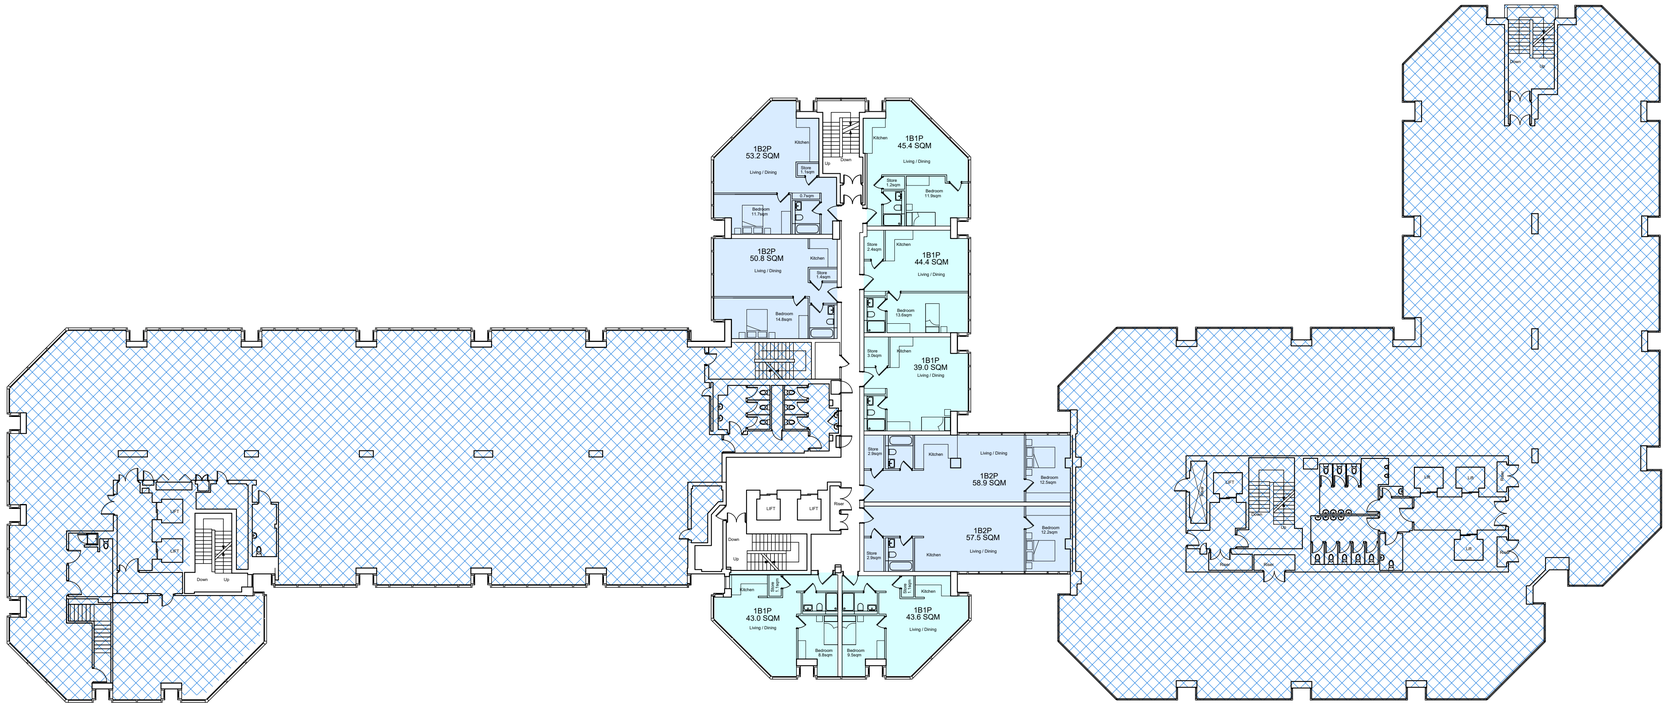
1B2P
53.2 SQM
Living / Dining
Kitchen
Store 1.5sqm
Up
Down
Bedroom 11.1sqm
3.1sqm
1B2P
50.8 SQM
Living / Dining
Kitchen
Store 1sqm
Bedroom 14.8sqm
1B1P
45.4 SQM
Living / Dining
Kitchen
Store 2.4sqm
Bedroom 11.8sqm
1B1P
44.4 SQM
Living / Dining
Kitchen
Store 2.4sqm
Bedroom 13.6sqm
1B1P
39.0 SQM
Living / Dining
Kitchen
Store 3.1sqm
1B2P
58.9 SQM
Living / Dining
Kitchen
Store 2.9sqm
Bedroom 12.3sqm
1B2P
57.5 SQM
Living / Dining
Kitchen
Store 2.9sqm
Bedroom 12.3sqm
LIFT
LIFT
LIFT
Down
Up
1B1P
43.0 SQM
Living / Dining
Kitchen
Store 2.1sqm
Bedroom 6.8sqm
Bedroom 5.3sqm
1B1P
43.6 SQM
Living / Dining
Kitchen
Store 2.1sqm
Up
Down
Up
Down
Up
Down

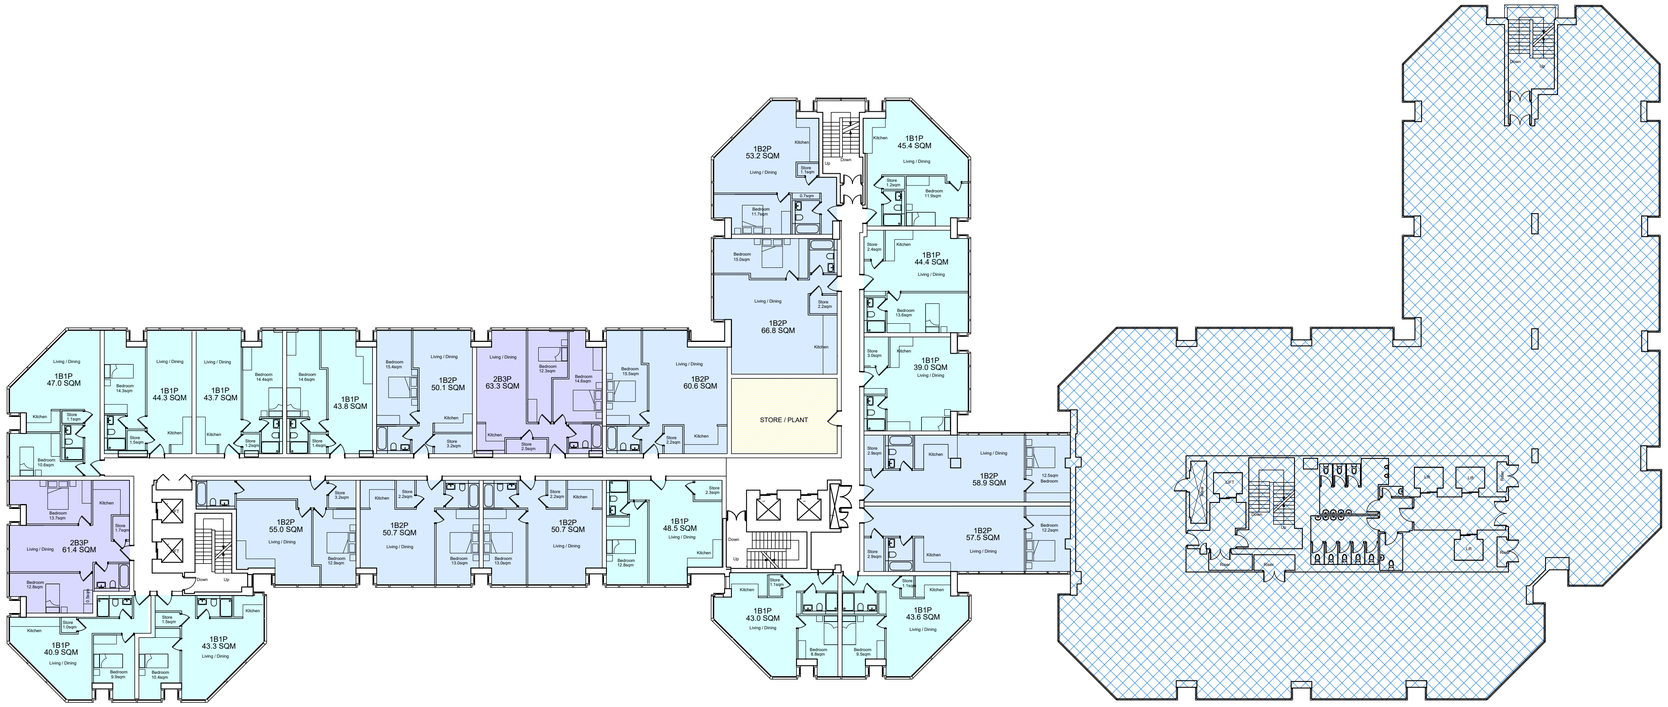

PROPOSED 2ND - 4TH FLOOR PLAN
SCALE 1:200

NOTES

DO NOT SCALE - USE FIGURED DIMENSIONS ONLY.

ALL DIMENSIONS TO BE CHECKED ON SITE PRIOR TO CONSTRUCTION AND ANY DISCREPANCIES TO BE HIGHLIGHTED BY CONTRACTOR.

THIS DRAWING IS TO BE READ IN CONJUNCTION WITH ALL RELEVANT SPECIFICATIONS AND DRAWINGS.

ALL LEVELS ARE TO FINISHED LEVELS UNLESS OTHERWISE INDICATED.

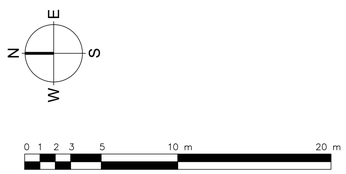

1B1P
1B2P
2B3P
2B4P

CIRCULATION
CYCLE STORE
SERVICING / BACK OF HOUSE
OUTSIDE SCOPE OF THIS APPLICATION

Drawing Status: P L A N N I N G

Revision:	Description:	Date:
P.01	Issued for Information	05.02.25

P L A N N I N G

SADAarchitecture

P : 26C George Street, St Albans, AL3 4ES
E : letterbox@sada-architecture.com
W : www.sada-architecture.com
T : 01 727 860810

Project:	24-013 Abbey Gardens		
Drawing:	Proposed 2nd-4th Floor Plan		
Date:	24.10.2024	drawn by: YY	check: CC
Scale:	1:200@A1	drwg no.: 312	rev. no.: P.01

© Copyright: This drawing or design may not be reproduced without permission.

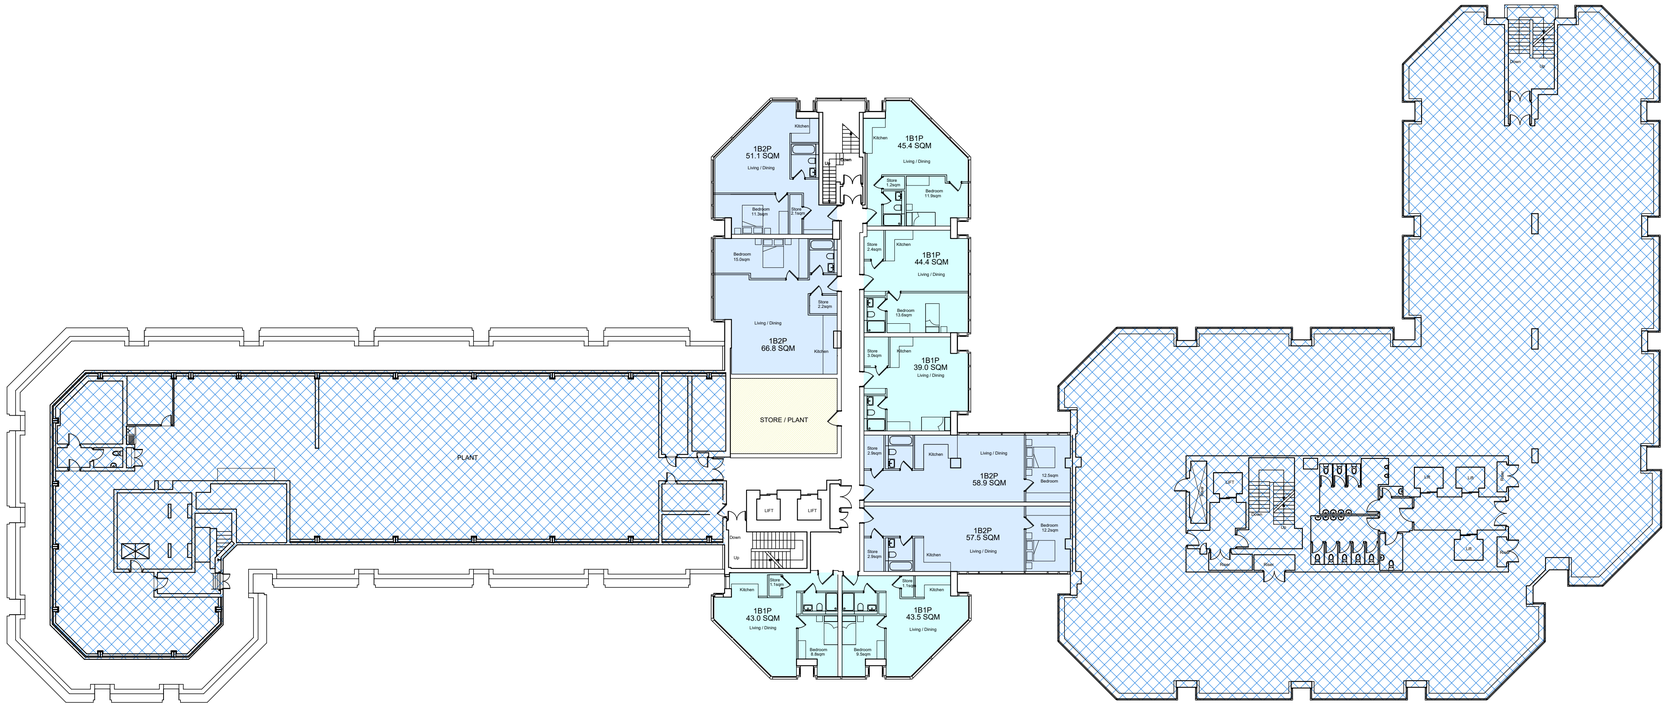

PROPOSED 5TH FLOOR PLAN
SCALE 1:200

NOTES

DO NOT SCALE - USE FIGURED DIMENSIONS ONLY.

ALL DIMENSIONS TO BE CHECKED ON SITE PRIOR TO CONSTRUCTION AND ANY DISCREPANCIES TO BE HIGHLIGHTED BY CONTRACTOR.

THIS DRAWING IS TO BE READ IN CONJUNCTION WITH ALL RELEVANT SPECIFICATIONS AND DRAWINGS.

ALL LEVELS ARE TO FINISHED LEVELS UNLESS OTHERWISE INDICATED.

N E S W

0 1 2 3 5 10 m 20 m

1B1P
1B2P
2B3P
2B4P

CIRCULATION
CYCLE STORE
SERVICING / BACK OF HOUSE
OUTSIDE SCOPE OF THIS APPLICATION

Drawing Status:	P L A N N I N G

Revision:	Description:	Date:
P.01	Issued for Information	28.01.25

P L A N N I N G

SADAarchitecture

P : 26C George Street, St Albans, AL3 4ES
E : letterbox@sada-architecture.com
W : www.sada-architecture.com
T : 01 727 860810

Project:	24-013 Abbey Gardens	
Drawing:	Proposed 5th Floor Plan	
Date: 24.10.2024	drawn by: YY	check: CC
Scale: 1:200@A1	drwg no.: 315	rev. no.: P.01

© Copyright: This drawing or design may not be reproduced without permission.