




1 Location Plan
1 : 1250

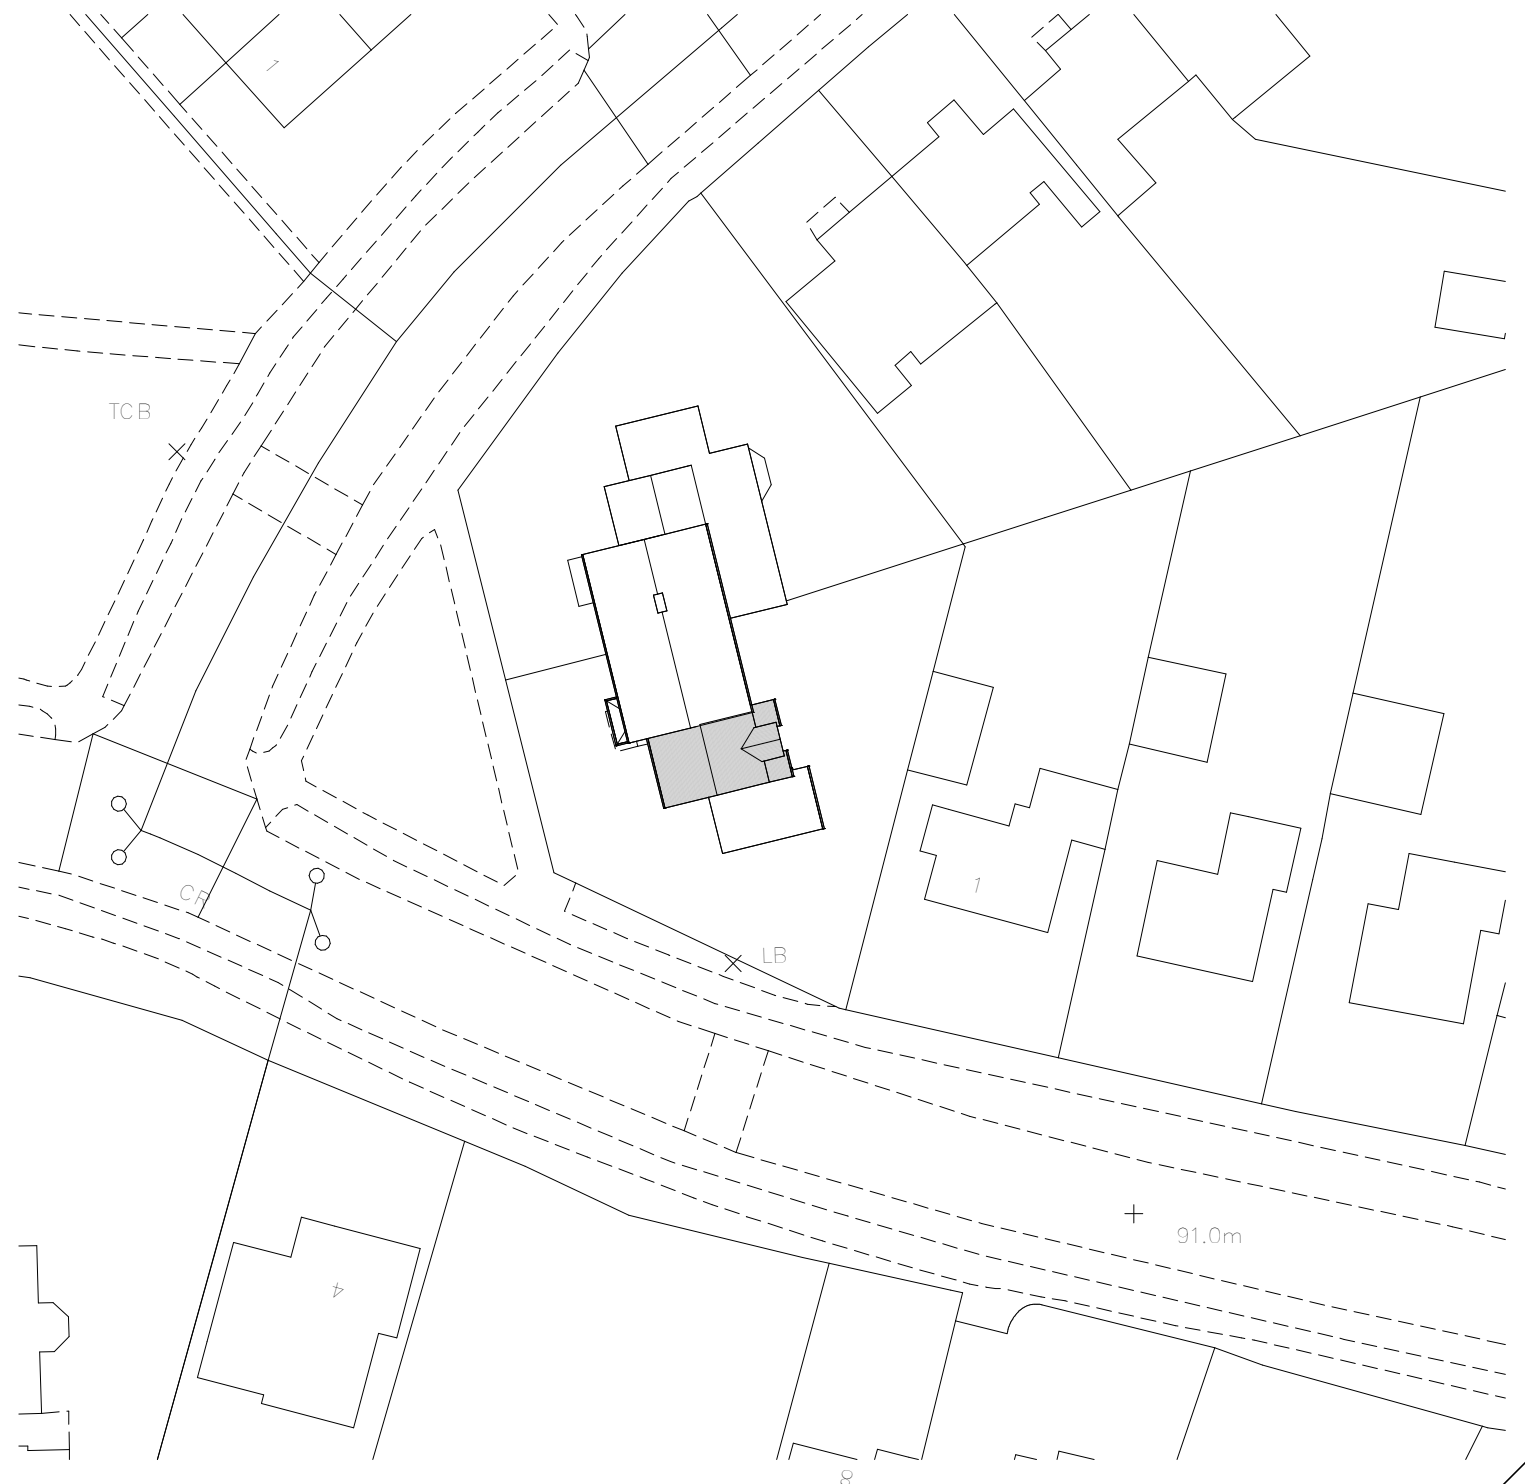

2 Block Plan
1 : 500



PROJECT	No.	Description	Date
2 USK ROAD, TILEHURST	A	Plannign Issue	06/02/25

ALL FIGURED DIMENSIONS ARE TO BE TAKEN IN PREFERENCE TO SCALED DIMENSIONS AND ANY INACCURACIES ARE TO BE REPORTED TO THE ARCHITECT. DIMENSIONS TO BE CHECKED ON SITE BEFORE ANY WORK IS PUT IN HAND OR PREFABRICATED. COPYRIGHT OF THIS DRAWING IS RETAINED BY THE ARCHITECT AND IT MUST NOT BE REPRODUCED WITHOUT THEIR WRITTEN CONSENT

PLANNING
LOCATION & BLOCK PLANS
As indicated @ A3

MATHEWSON WATERS ARCHITECTS
The Old Surgery
Crowle Road · Lambourn
Berkshire · RG17 8NR

enquiries@mw-architects.co.uk
01380 721884
www.mw-architects.co.uk

© MATHEWSON WATERS ARCHITECTS LLP
23059 PL100 A