



No.	Revision	Date
-	-	-

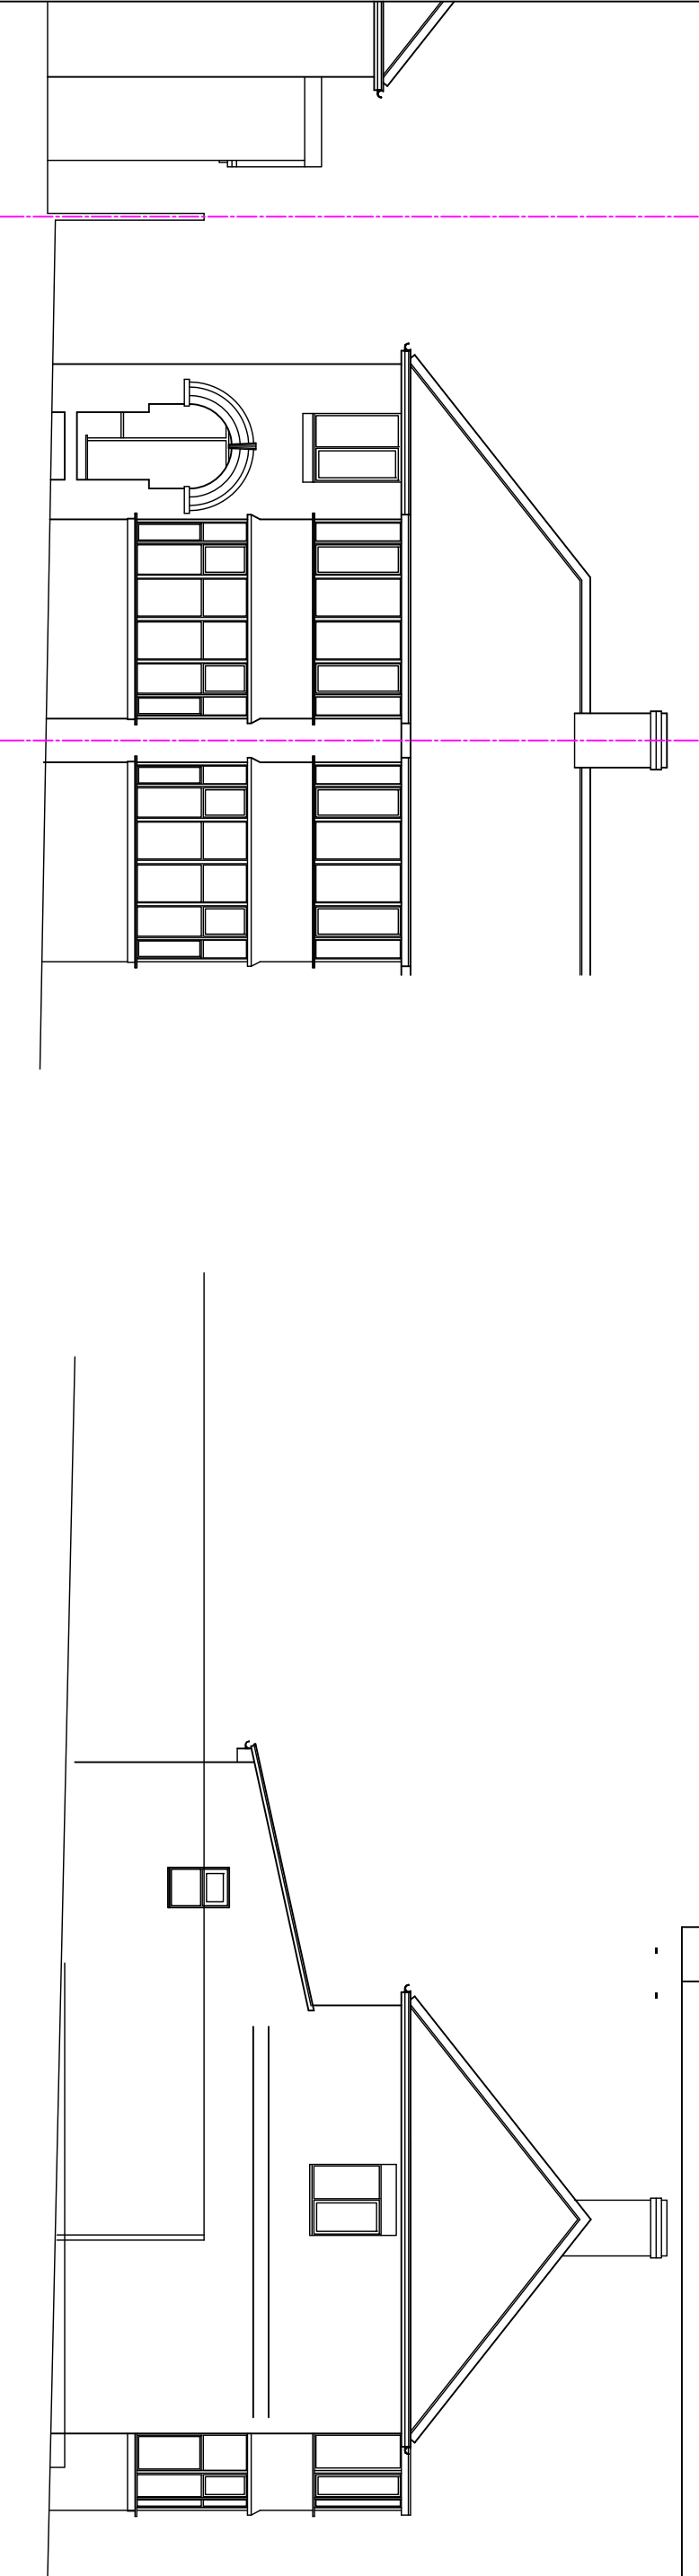

front


side

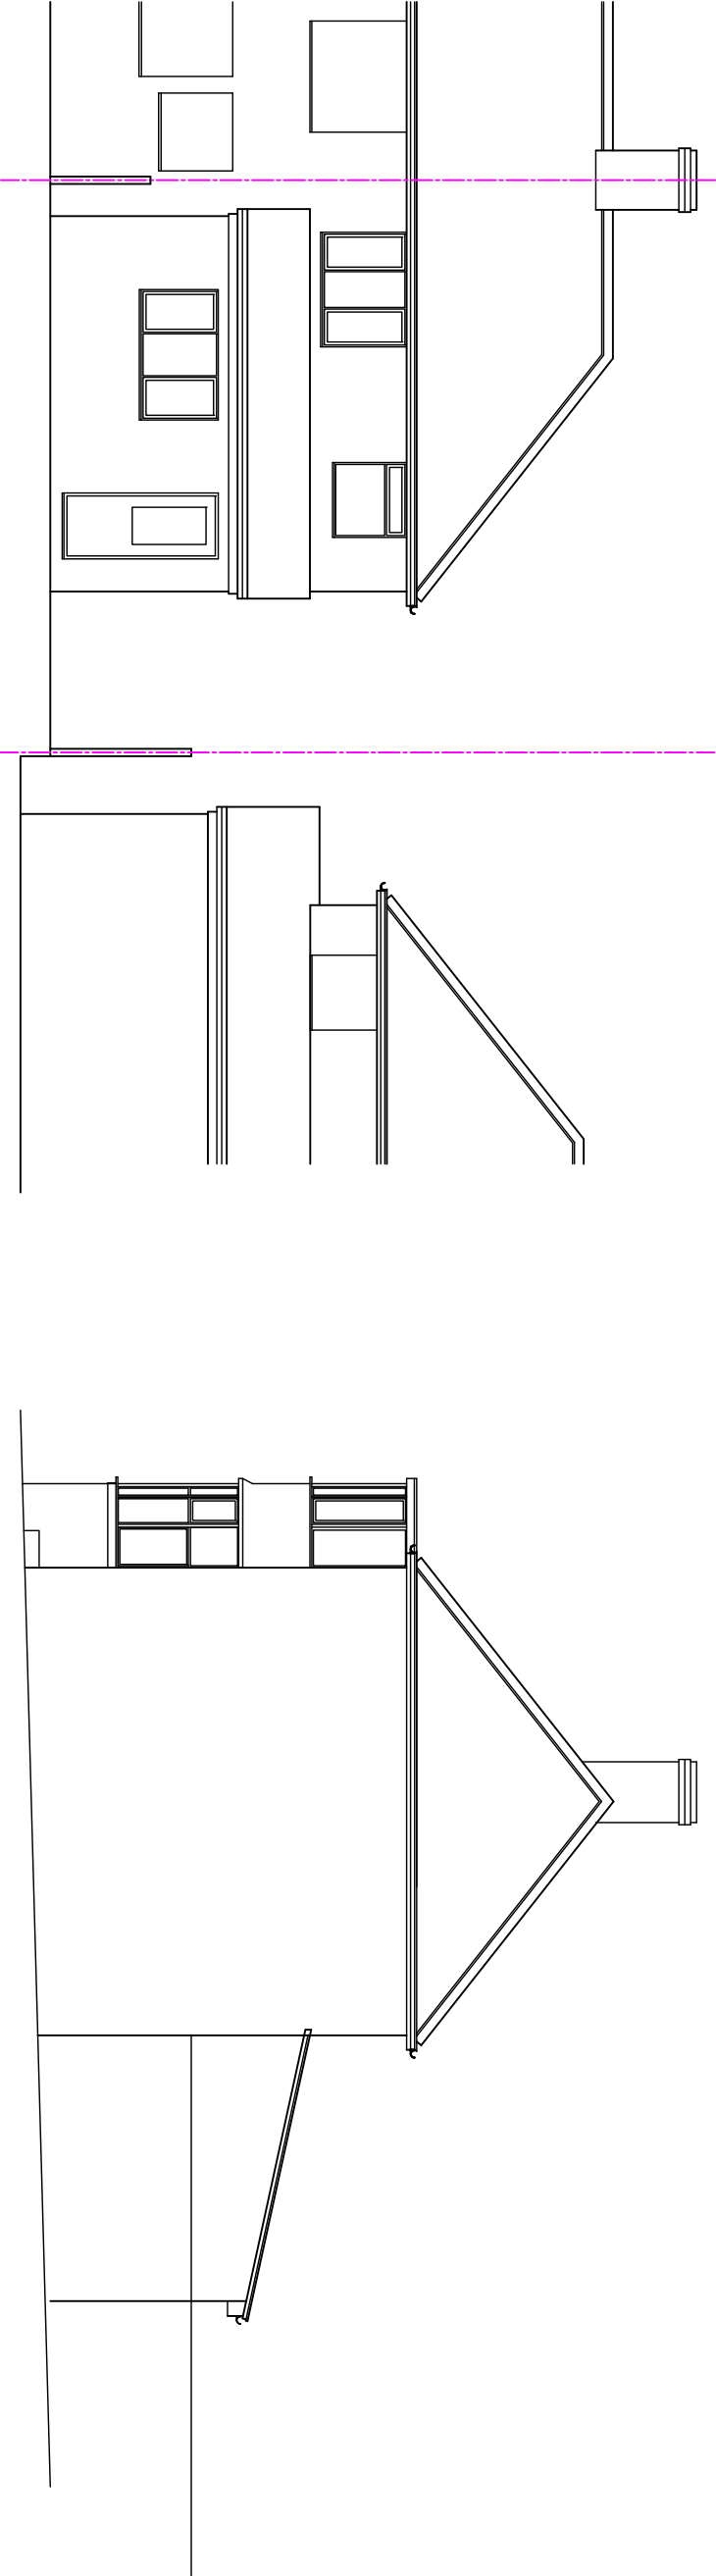

rear

sectional side from No 33

EXISTING ELEVATIONS 1:100

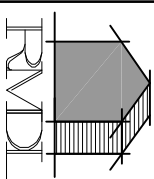


RAMMURTI DESIGN LTD

ARCHITECTURAL & PLANNING SERVICES

268 TILGHURST ROAD, READING RG30 2NE

TEL/FAX:01189510628 MOB:07799883574

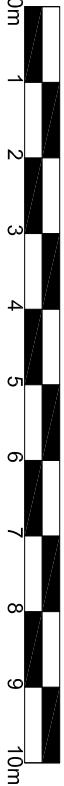

Proposed single storey side extension to existing dwelling

EXISTING ELEVATIONS

at No. 31 Windermere Road, Reading RG2 7HU

Scale: as shown

Date: February 2025

KHWind31:104 Rev -