



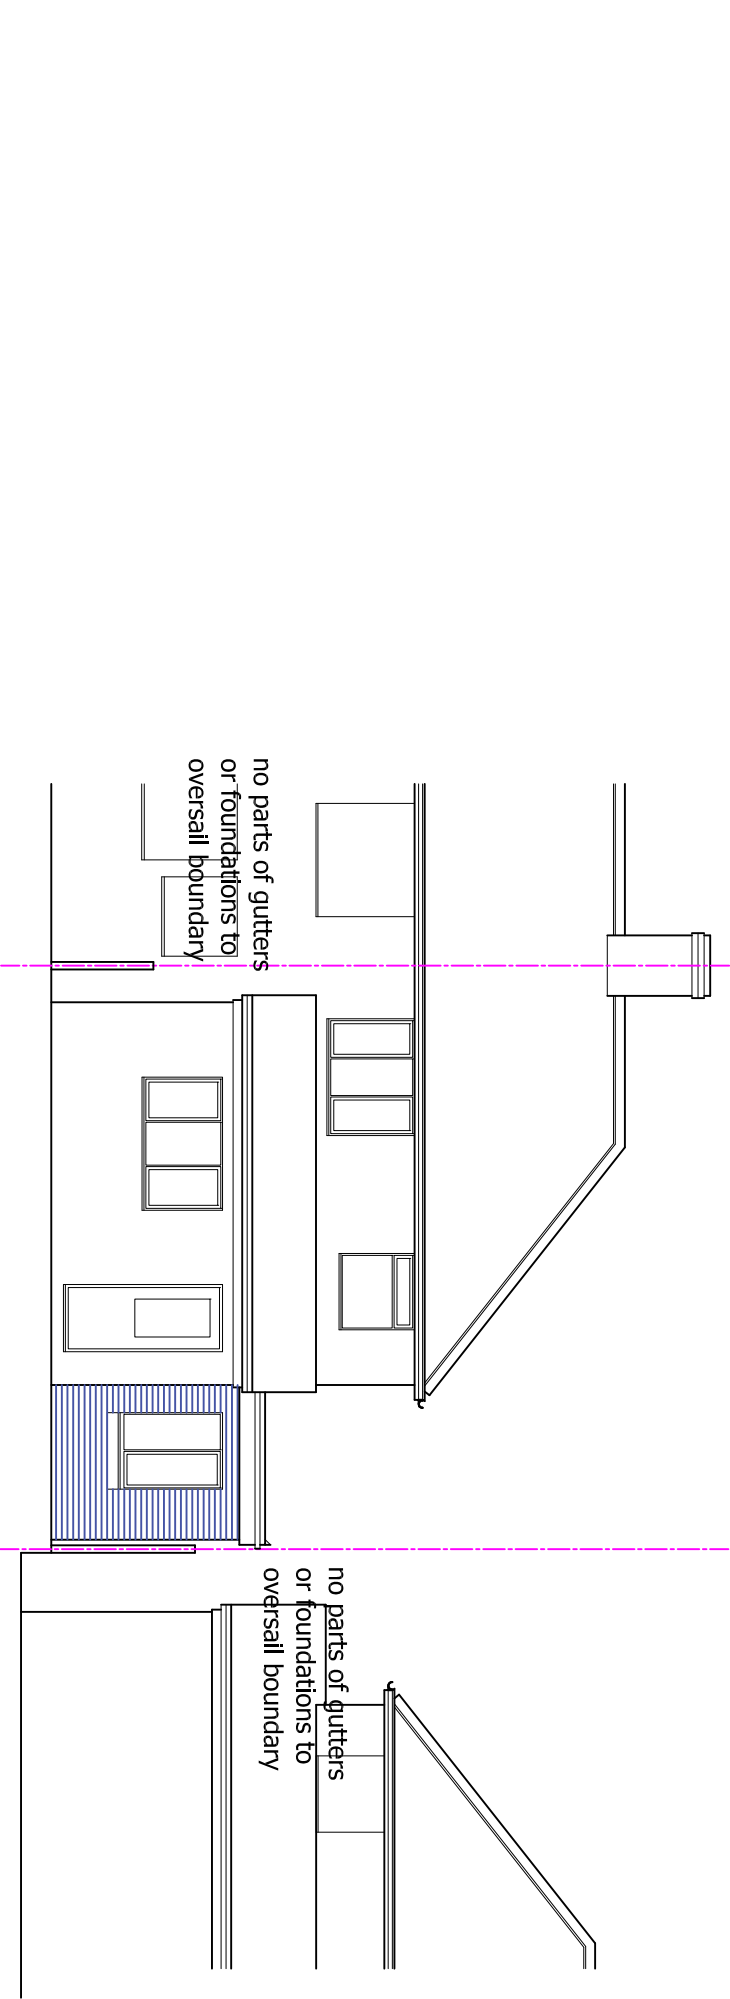

PROPOSED ELEVATIONS 1:100

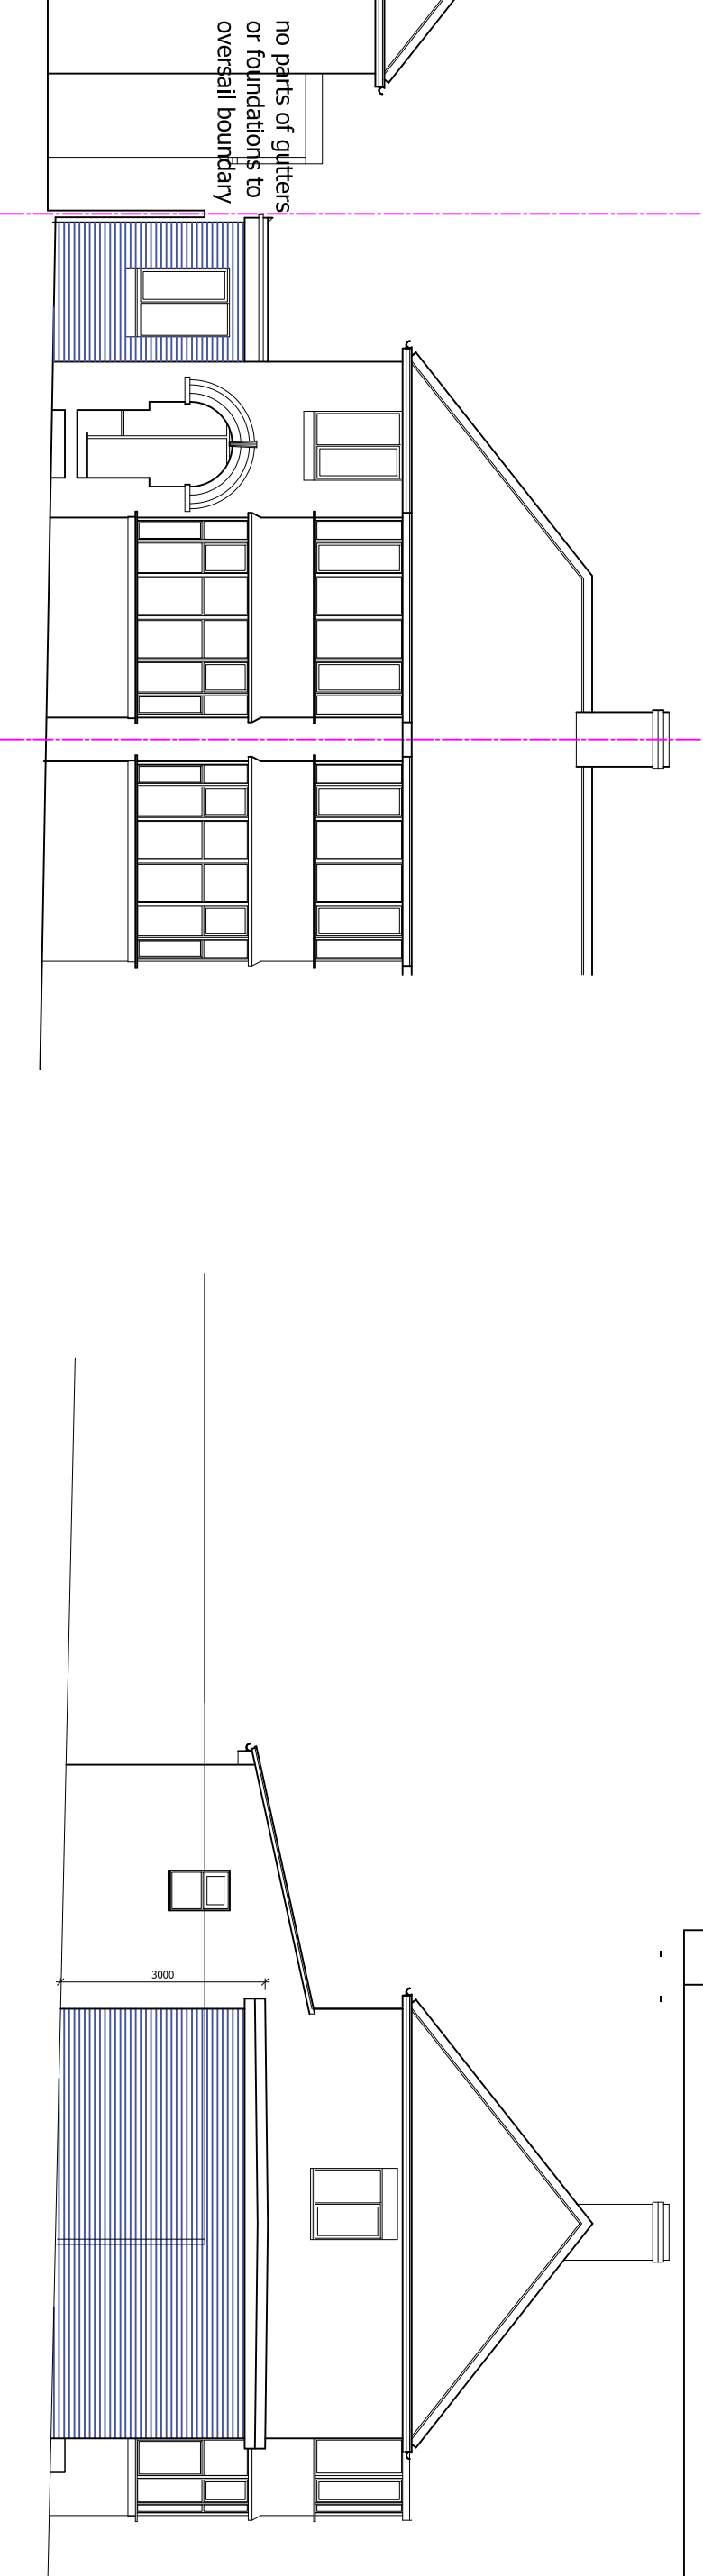