


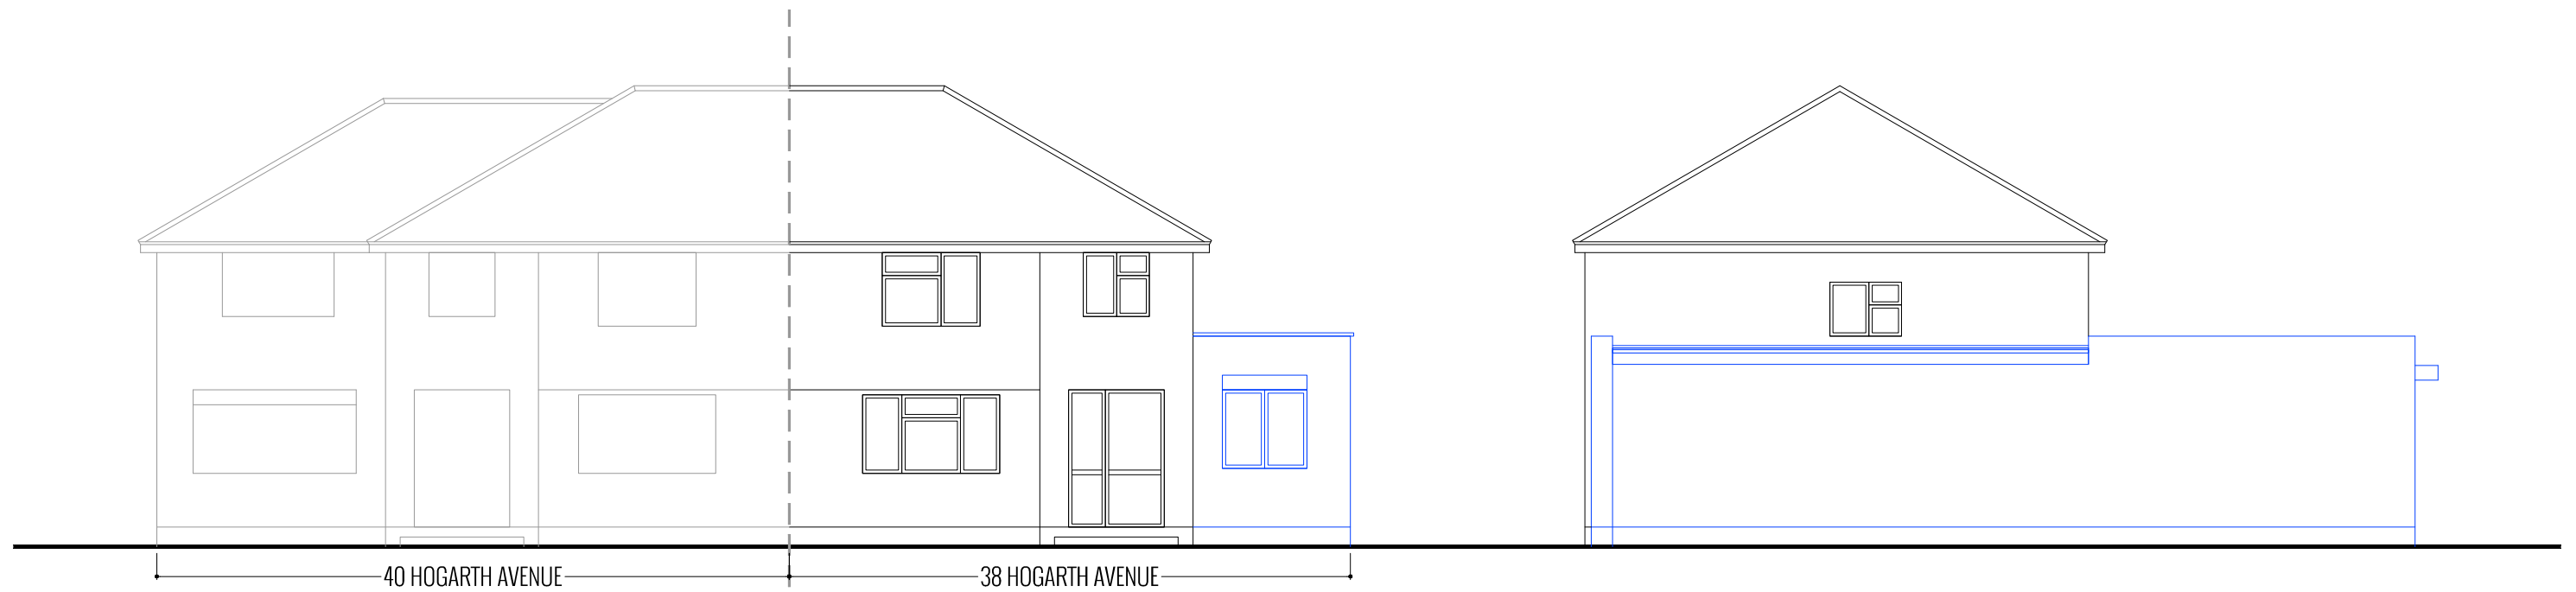


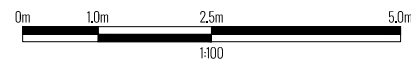



SOUTH ELEVATION | PROPOSED

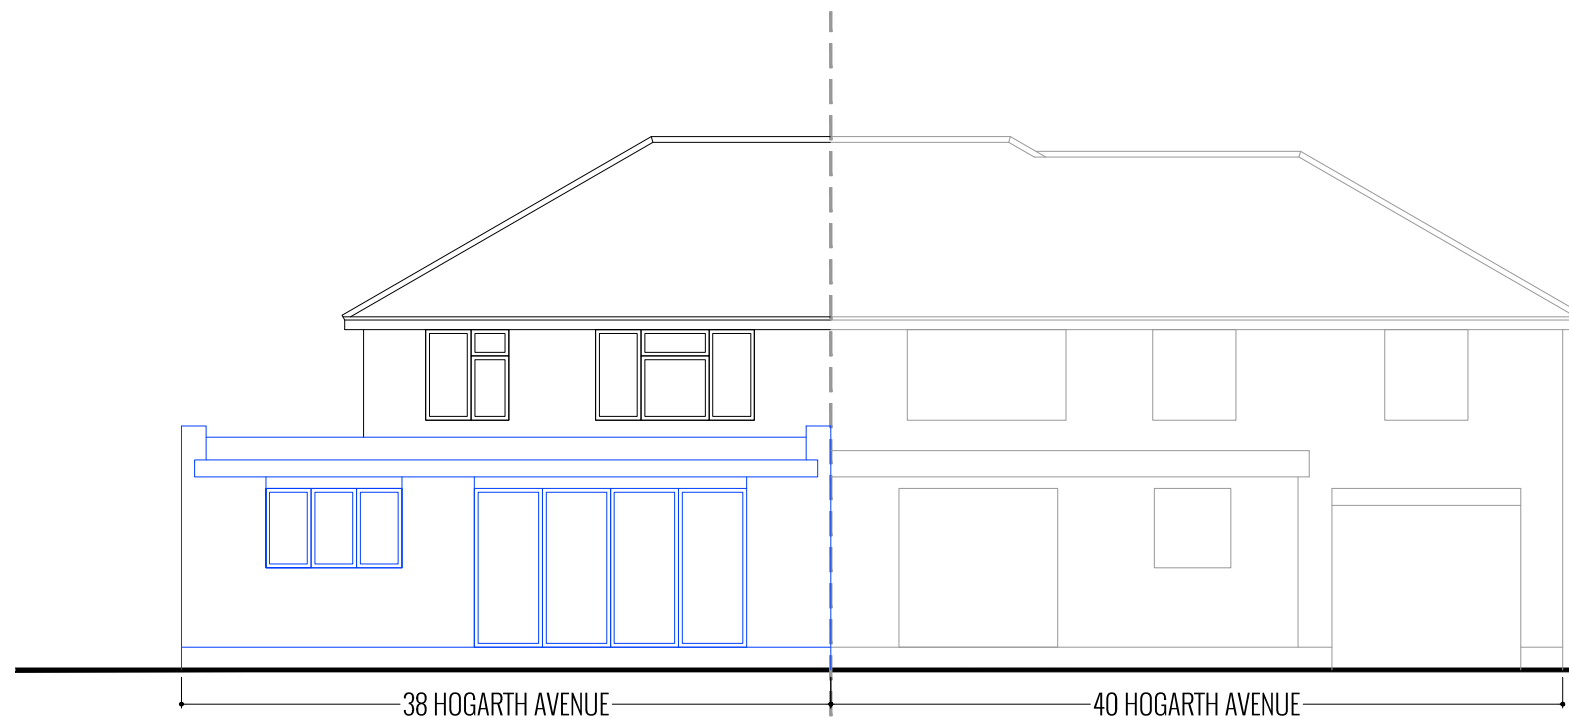

EAST ELEVATION | PROPOSED

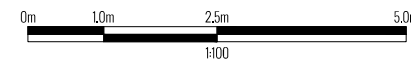

NORTH ELEVATION | PROPOSED

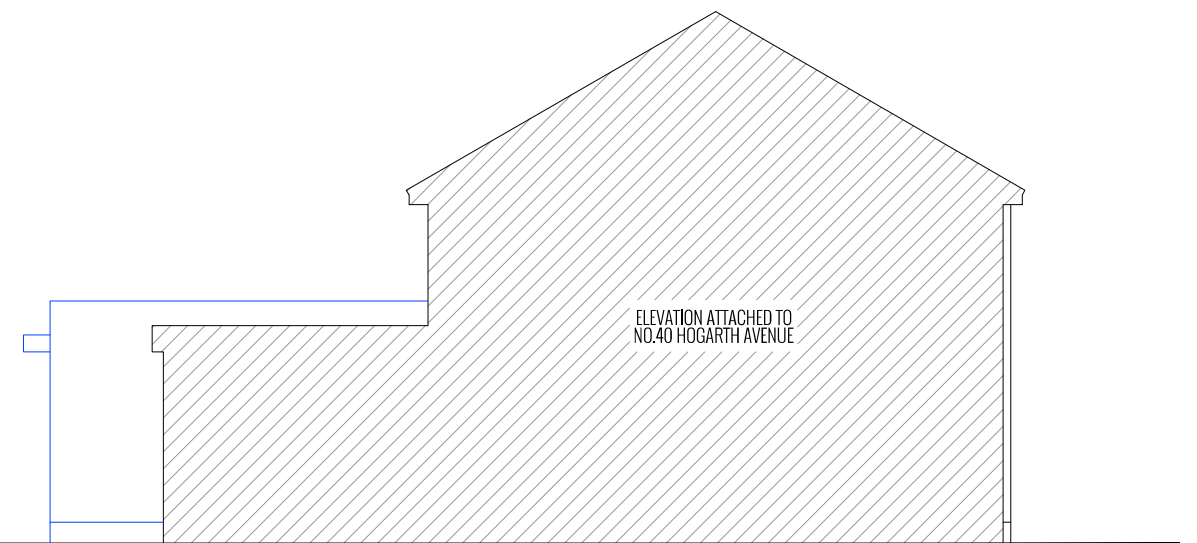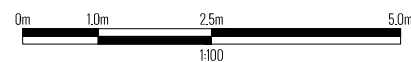

WEST ELEVATION | PROPOSED

