



CENTRE COORDINATES: 471997 , 175068

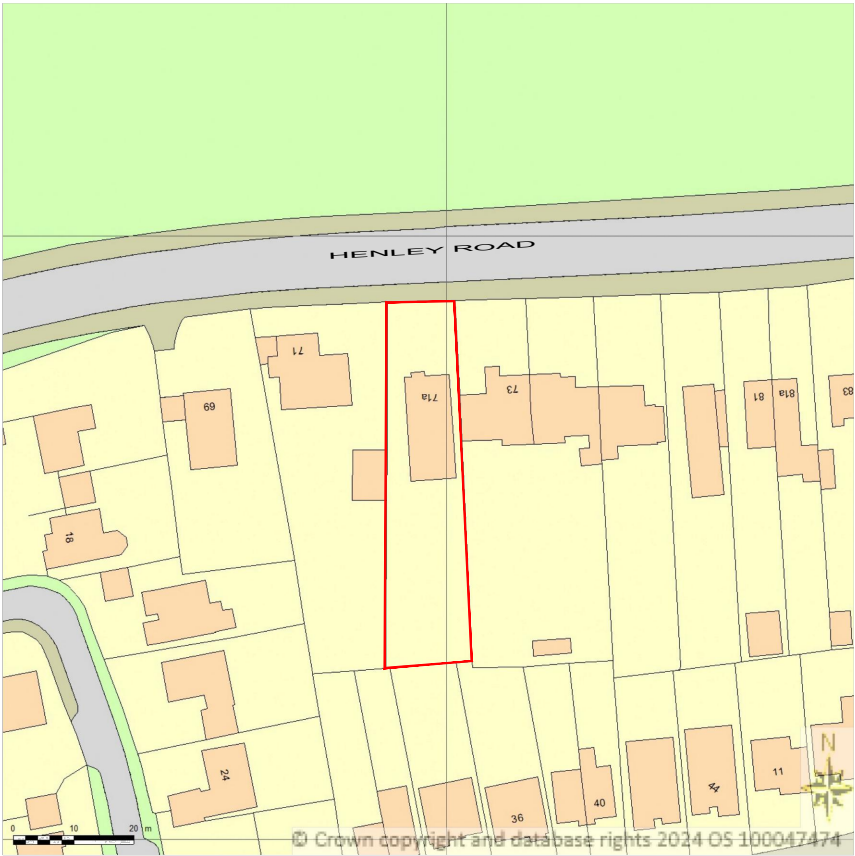

Supplied by Streetwise Maps Ltd
www.streetwise.net
Licence No: 100047474

LOCATION PLAN
SCALE 1:1250@A3

BLOCK PLAN
SCALE 1:500@A3

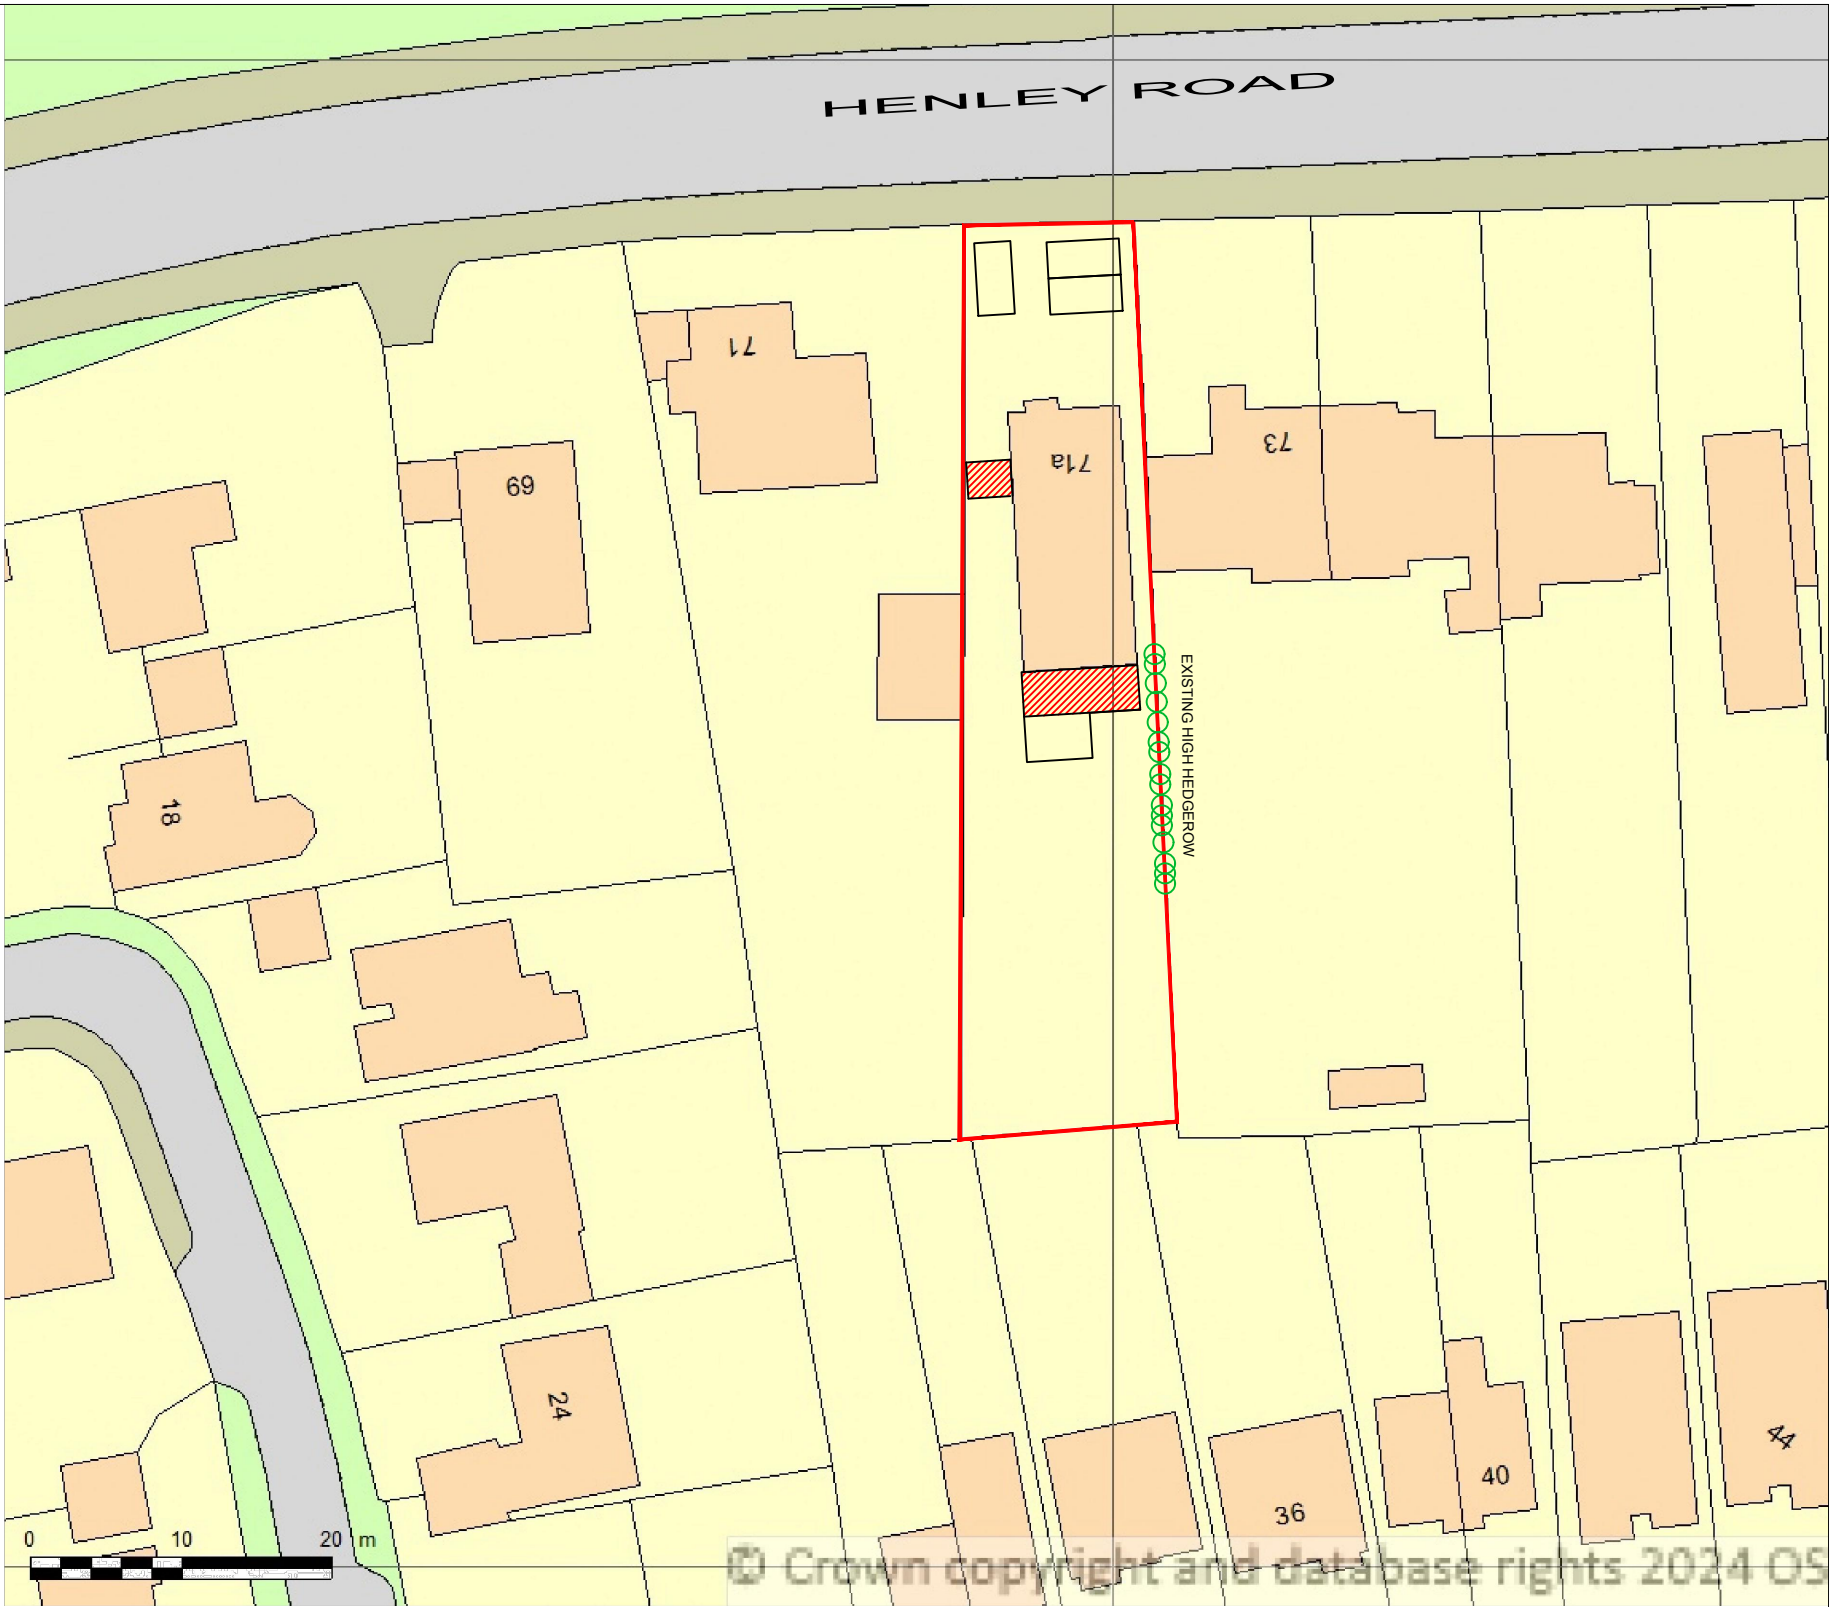

PROJECT:

PROPOSED SINGLE STOREY REAR EXTENSION

71A Henley Road
Caversham

DRAWN BY:	P.S.
DATE:	28/11/2024
SCALE:	AS SHOWN@A3
FILENAME:	24060

DRAWING TITLE:	
LOCATION AND BLOCK PLAN	
DRAWING NUMBER:	HR-01

ArchDezine Limited
archdeziner7@gmail.com