

WARNING SIGNS FOR EXISTING RESIDENTS AREA TO BE KEPT CLEAR

STN 105  
816.817  
535.054  
50.37

Eaves Lvl.=55.23m  
Ridge Ht.=57.14m

WARNING SIGNS FOR EXISTING RESIDENTS AREA TO BE KEPT CLEAR

tree protection  
fencing

existing site fencing  
and hoarding to act  
as tree protection


Eaves Lvl.=52.90m  
Ridge Ht.=57.56m

Eaves Lvl.=55.67m  
Ridge Ht.=58.64m

WARNING SIGNS  
"NO PARKING ON  
STREET OR ON  
VERGES  
SPEAK TO SITE  
MANAGER FOR  
MORE  
INFORMATION"




"ALL MATERIALS  
TO BE PLACED  
WITHIN SITE  
HOARDING AND  
NO ITEMS LEFT  
ON STREET OR  
VERGES"

WARNING SIGNS  
FOR EXISTING  
RESIDENTS  
AREA TO BE  
KEPT CLEAR

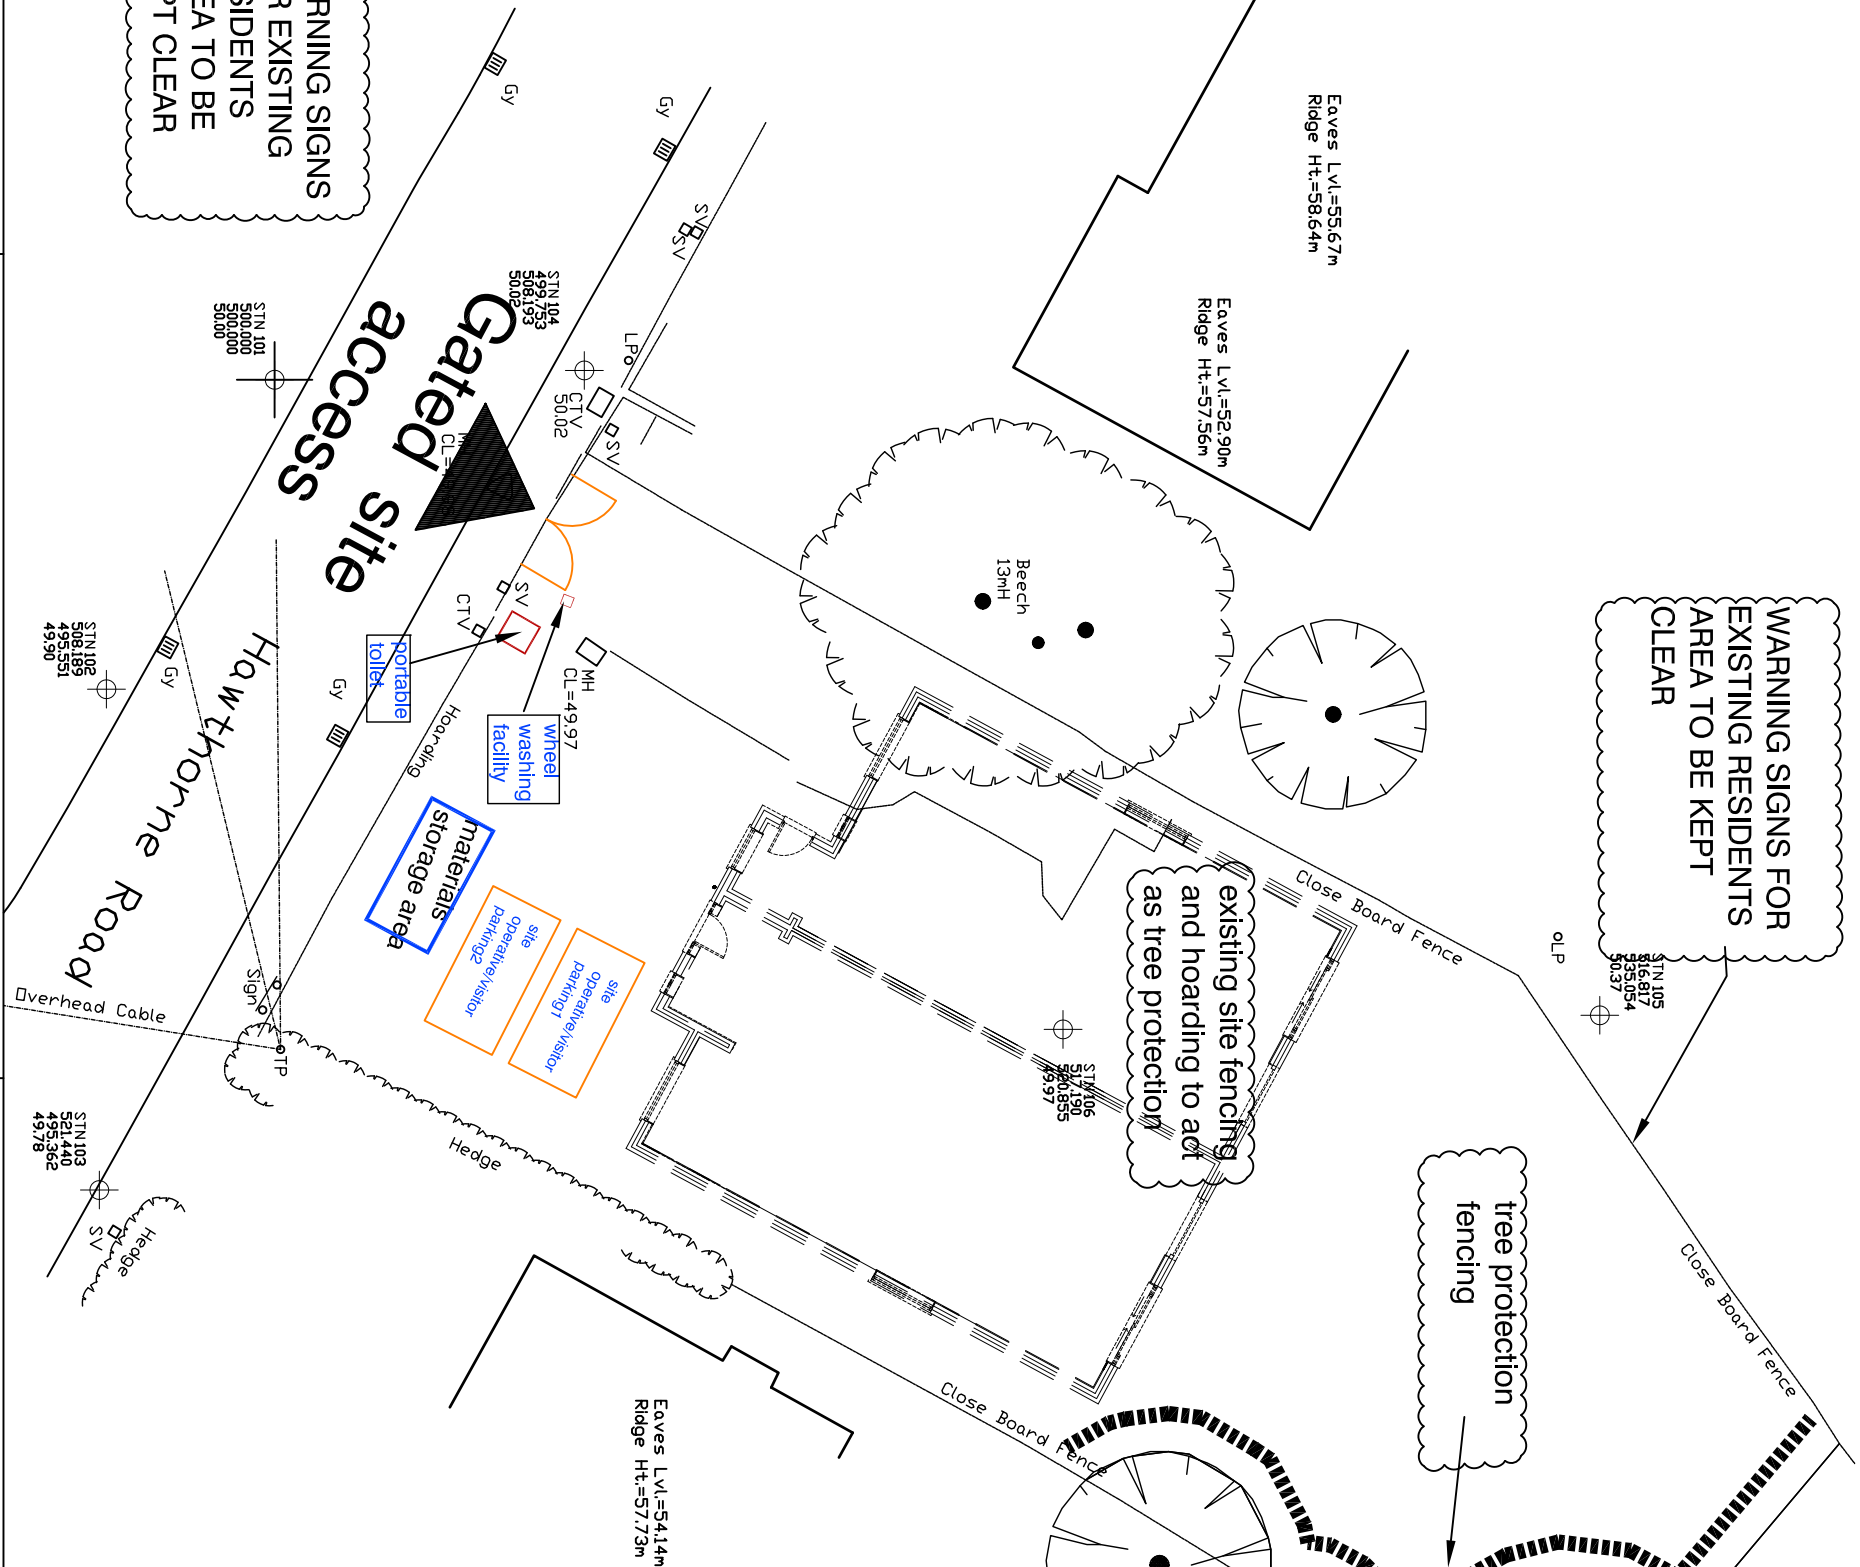


**NOTE**  
existing hoarding and close boarded fences to remain in place, otherwise:

No trenches or ground works will be completed within 5m of any trees on site. Trees will be appropriately protected in accordance with BS 5837:2012 – "Trees in relation to design, demolition and construction – Recommendations". As such, it is recommended that the trees are separated from construction works by protective fencing throughout the duration of the construction phase of the development. A fencing specification is included within Figure 1 below.

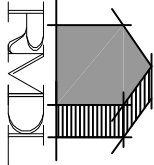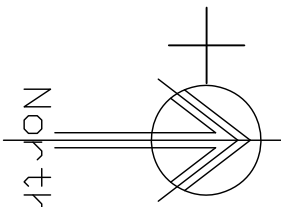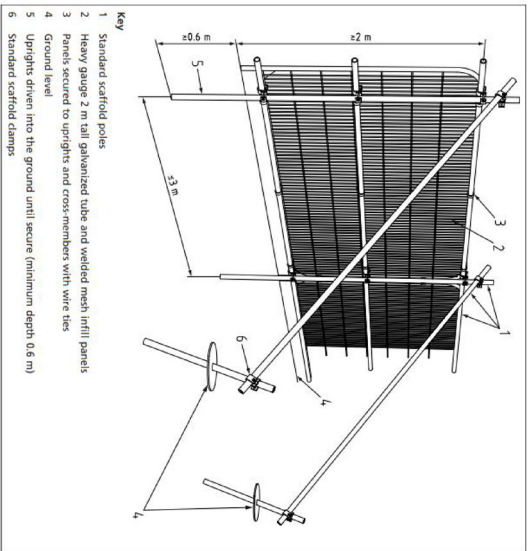

RAMMURTI DESIGN LTD  
ARCHITECTURAL & PLANNING SERVICES  
268 TILTEHURST ROAD, READING RG30 2NE  
TEL/FAX: 01189510628 MOB: 07799883574

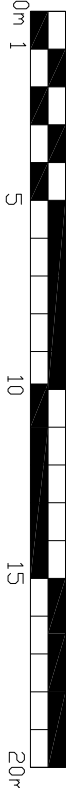

Proposed replacement dwellings comprising pair of 2-Storey 3bedroom semi-detached houses with rooms in lofts  
on land at 7 Hawthorn Road, Caversham  
for Rosegold Estates Ltd

PROPOSED SITE MANAGEMENT AND TREE PROTECTION  
on Replacement

Scale: 1:200

Date: Dec 2024

HRC07:M1 Rev P1