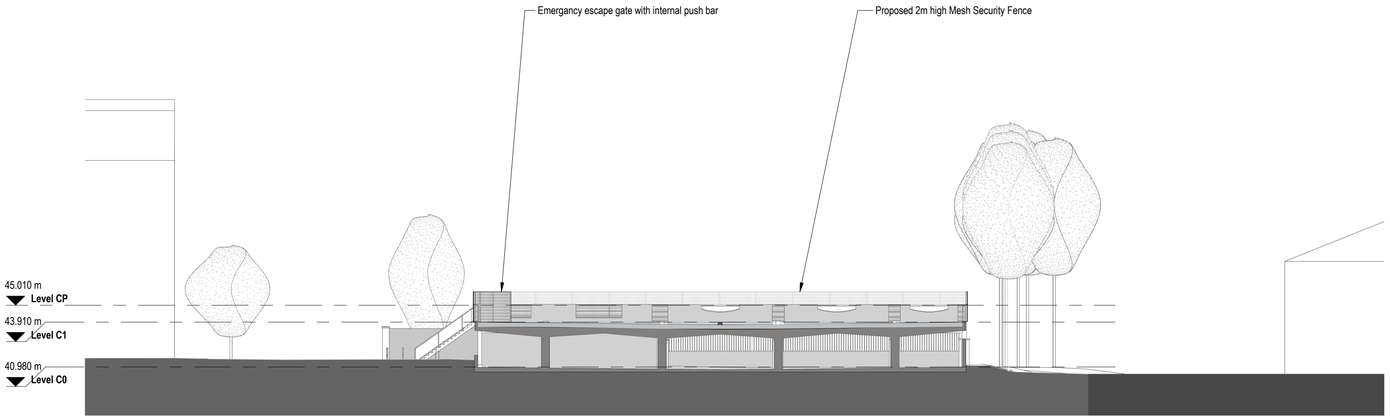

GA(20) - Section AA Proposed

1 : 200

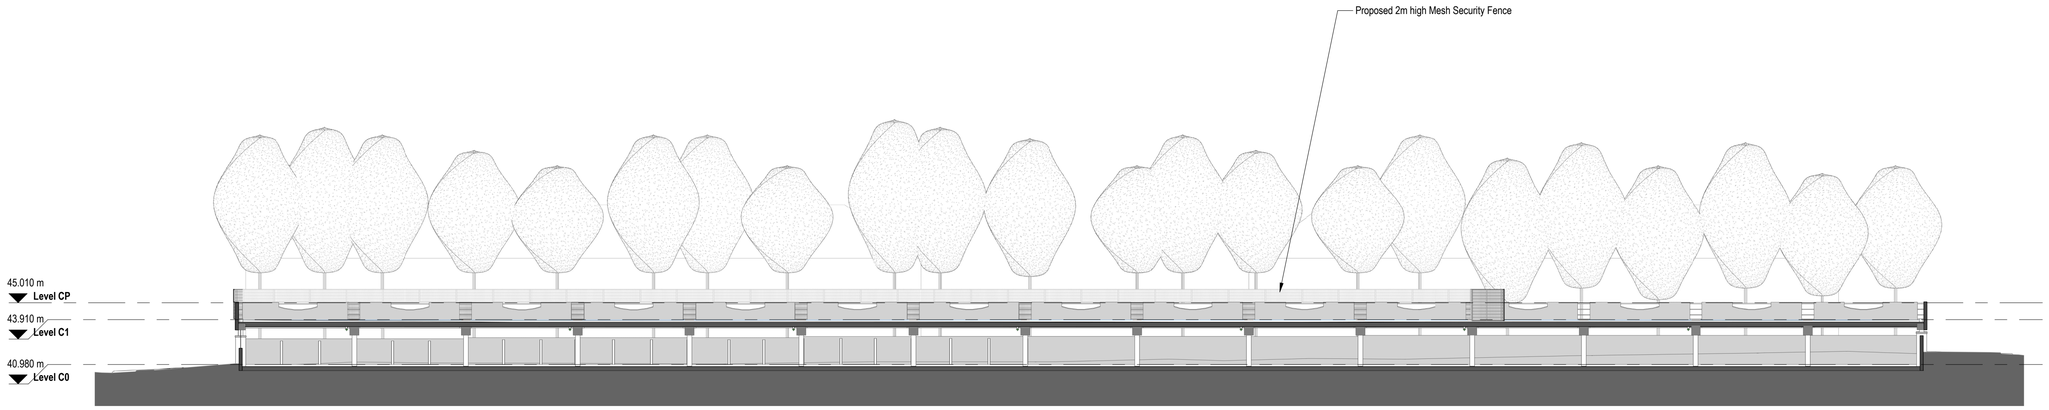

GA(20) - Section BB Proposed

1 : 200

BUILDING DESIGN PARTNERSHIP SHALL HAVE NO RESPONSIBILITY FOR ANY USE MADE OF THIS DOCUMENT OTHER THAN FOR THAT WHICH IT WAS PREPARED AND ISSUED.

ALL DIMENSIONS SHOULD BE CHECKED ON SITE.

DO NOT SCALE FROM THIS DRAWING

ANY DRAWING ERRORS OR DIVERGENCIES SHOULD BE BROUGHT TO THE ATTENTION OF BUILDING DESIGN PARTNERSHIP AT THE ADDRESS SHOWN BELOW.

DRAWINGS SHALL BE READ IN CONJUNCTION WITH THE FOLLOWING BEFORE WORK COMMENCES:

- THE CDM DESIGN ISSUES REGISTER
- THE BDP RISK SERIES OF DRAWINGS
- THE PROJECT CDM RISK REGISTER

NOTES

REVISION	DESCRIPTION	DRAWN	CHECKED	DATE
P08	Planning Issue	CD	IR	21/10/24
P07	Draft Planning Issue	HH	IR	30/08/24
P06	MSCP Stage 4 issue	RT	MM	28.04.20
P05	Ramp position amended	RT	MM	13.03.20
P04	Stage 3 Issue	RT	MM	14.02.20
P03	Planning Issue Update	RT	MM	07/02/20
P02	Planning Issue	RT	MM	16.01.20
P01	Draft Planning Issue	RT	MM	27/11/19

KEYPLAN

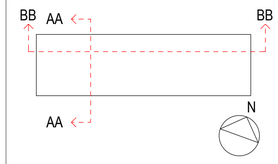

CLIENT

BDP.

7 Hill Street
Bristol
BS1 5RW
United Kingdom

T + 44 [0]117 929 9861
www.bdp.com

PROJECT TITLE
Thames Valley Police Multi Storey Car Park

BDP JOB NUMBER: P2007586
SECTION 1 CLASSIFICATION: Commercial In Confidence

DRAWING TITLE
Proposed Site Sections

SCALE: @ A1 1 : 200

DATE FIRST ISSUED: 09/24/19

DRAWING No.: TVP-BDP-20-XX-SE-A-20-0002

REVISION: P08