






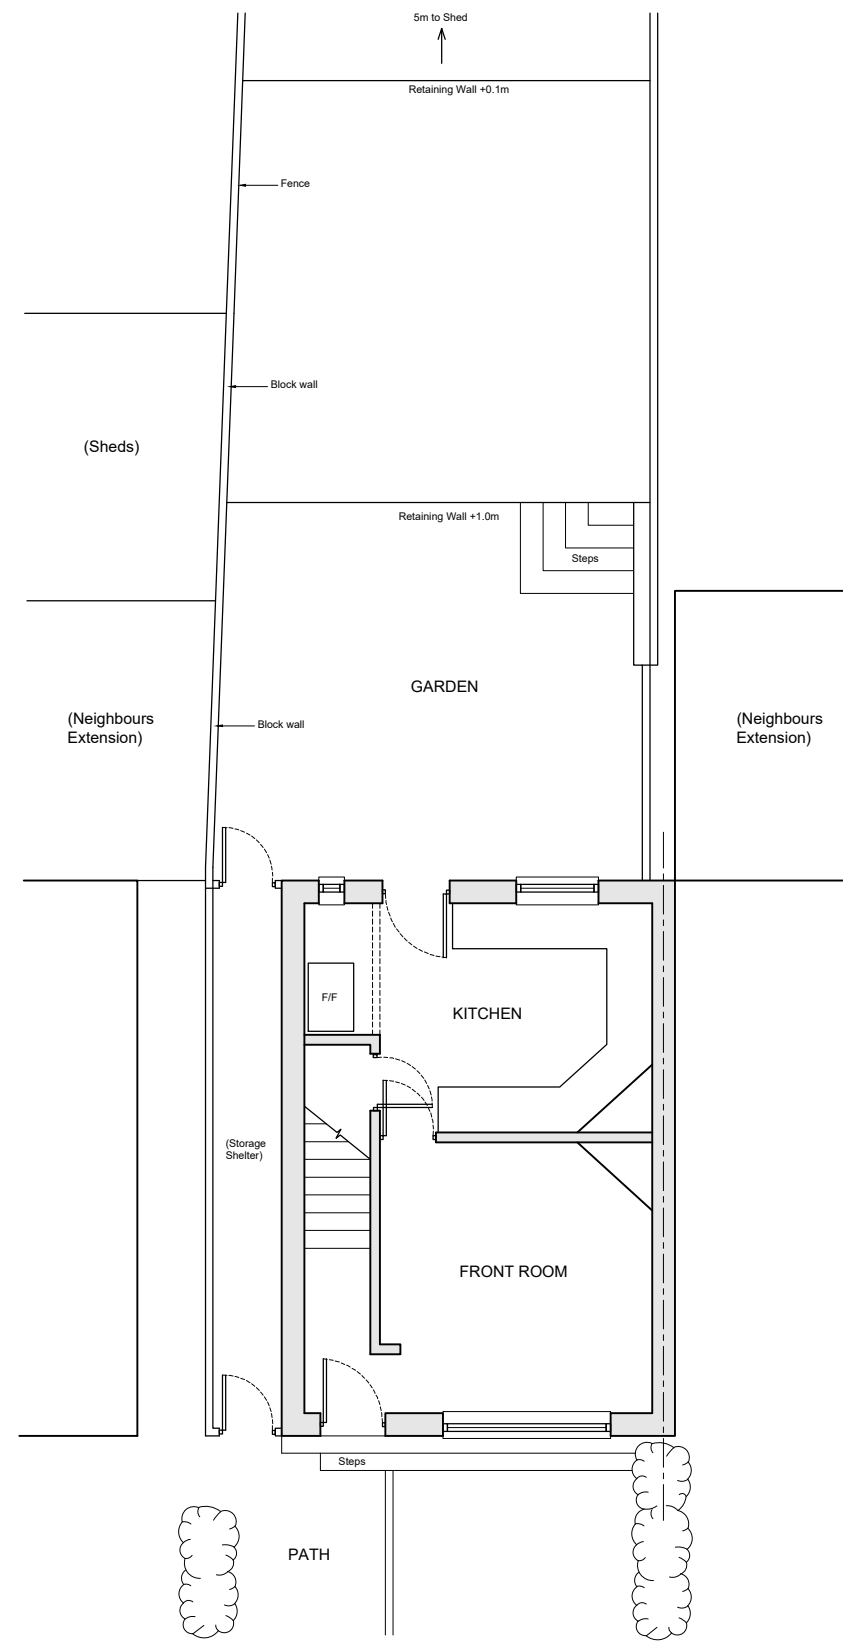


GROUND FLOOR PLAN - EXISTING

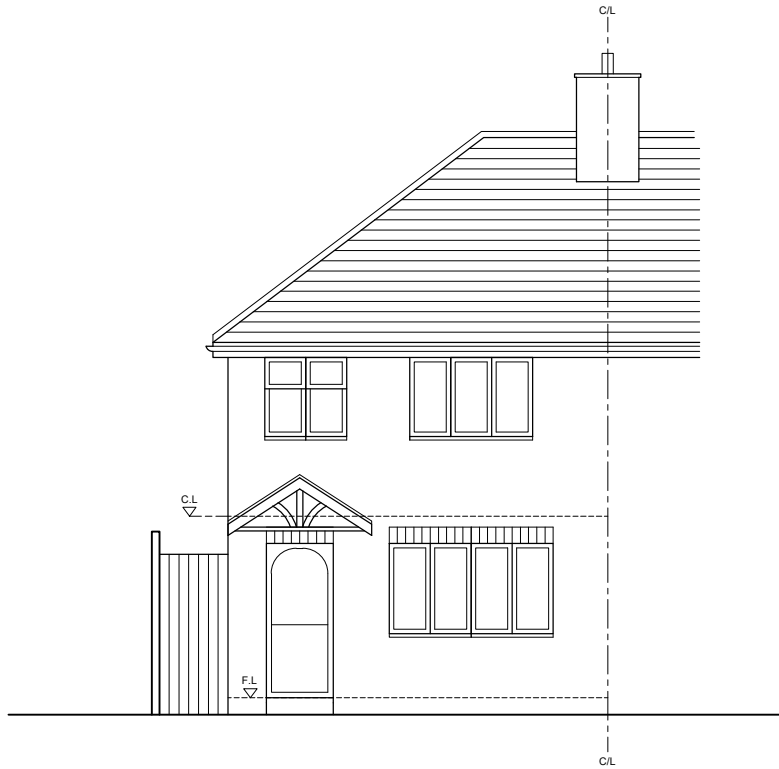


FRONT ELEVATION - (FACING NORTH WEST)

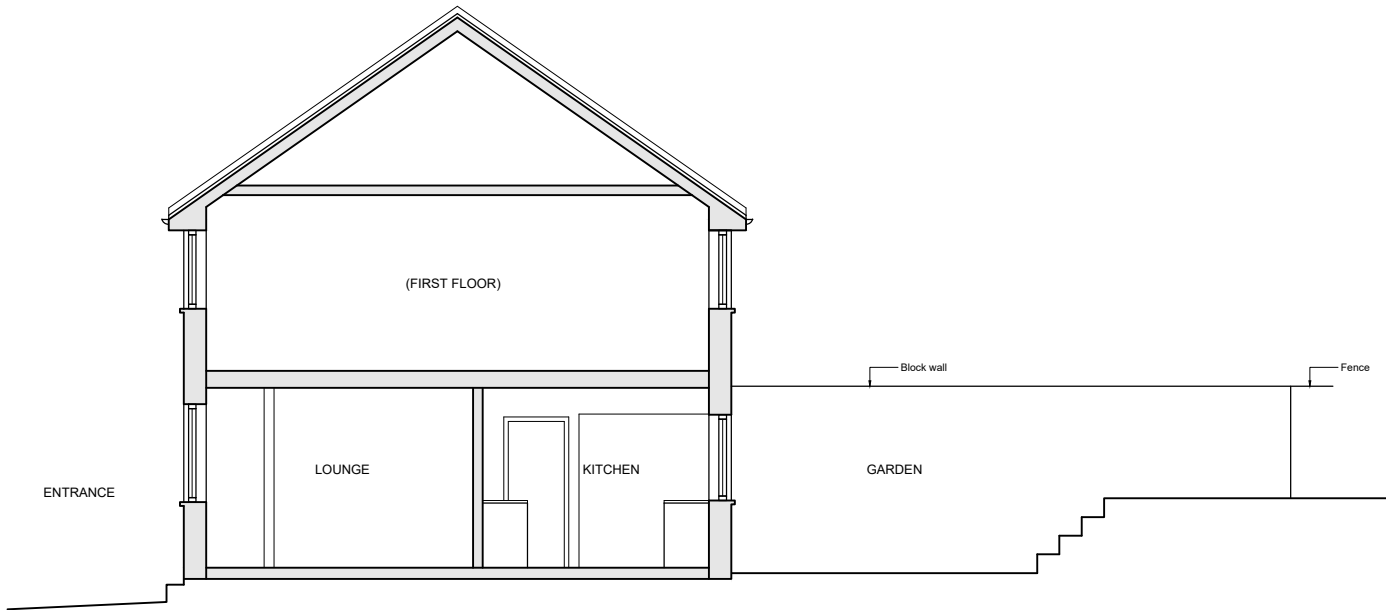


SIDE ELEVATION - (FACING NORTH EAST)

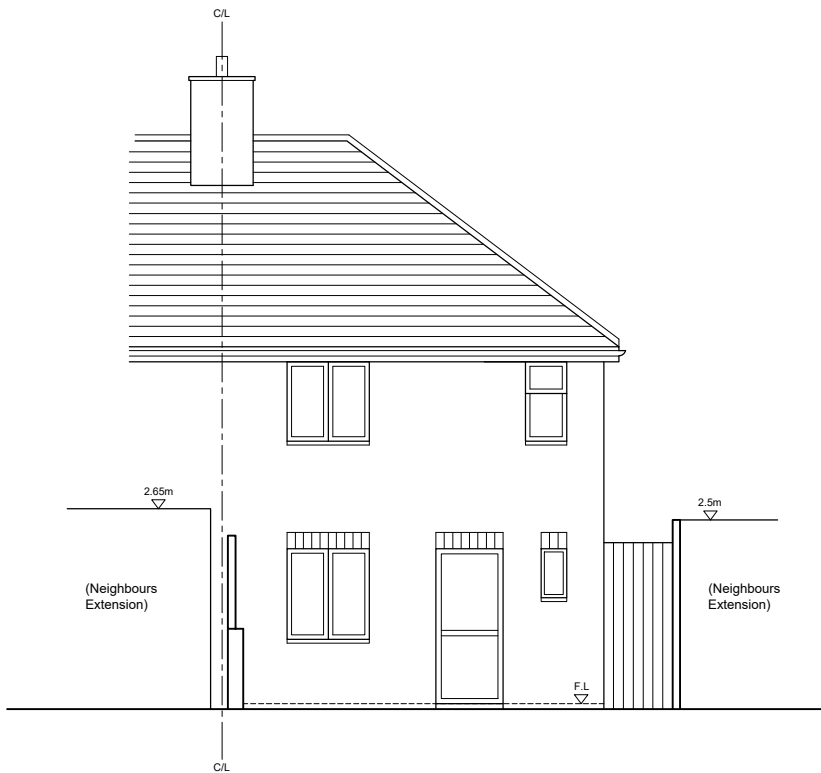

REAR ELEVATION - (FACING SOUTH EAST)

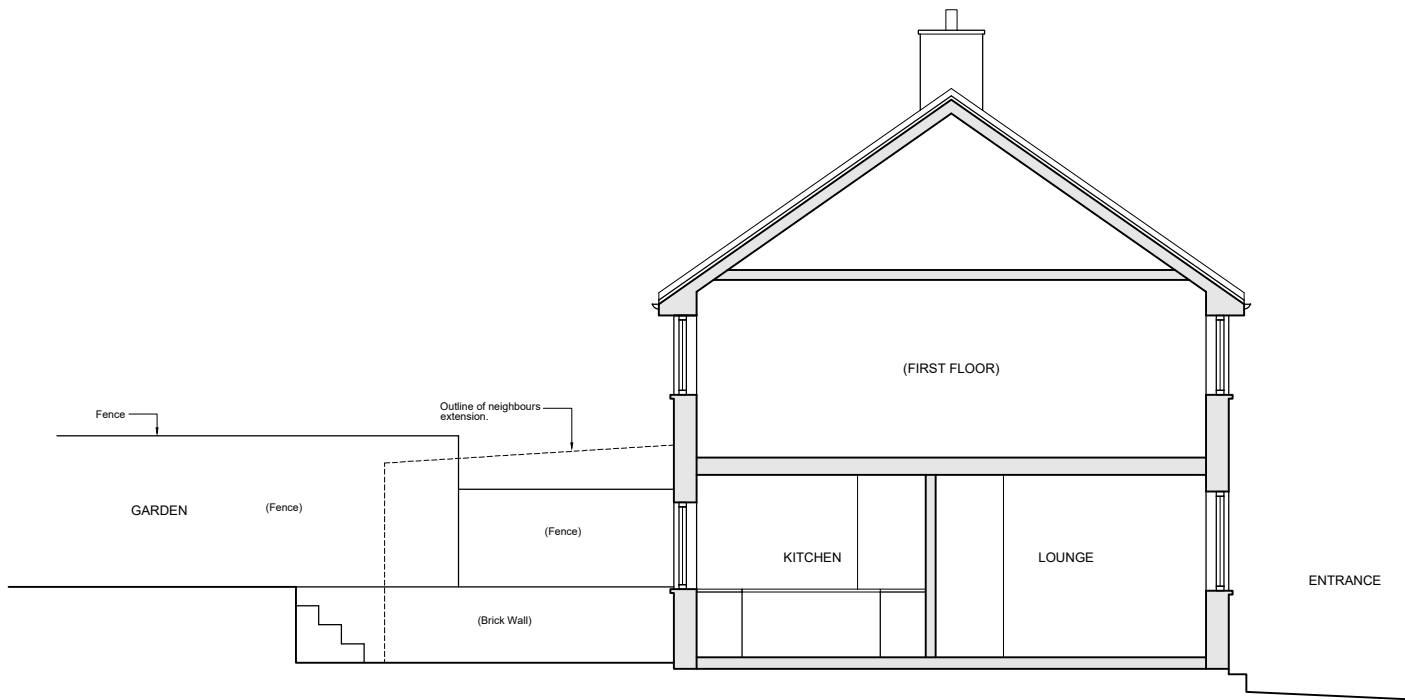

SIDE ELEVATION - (FACING SOUTH WEST)

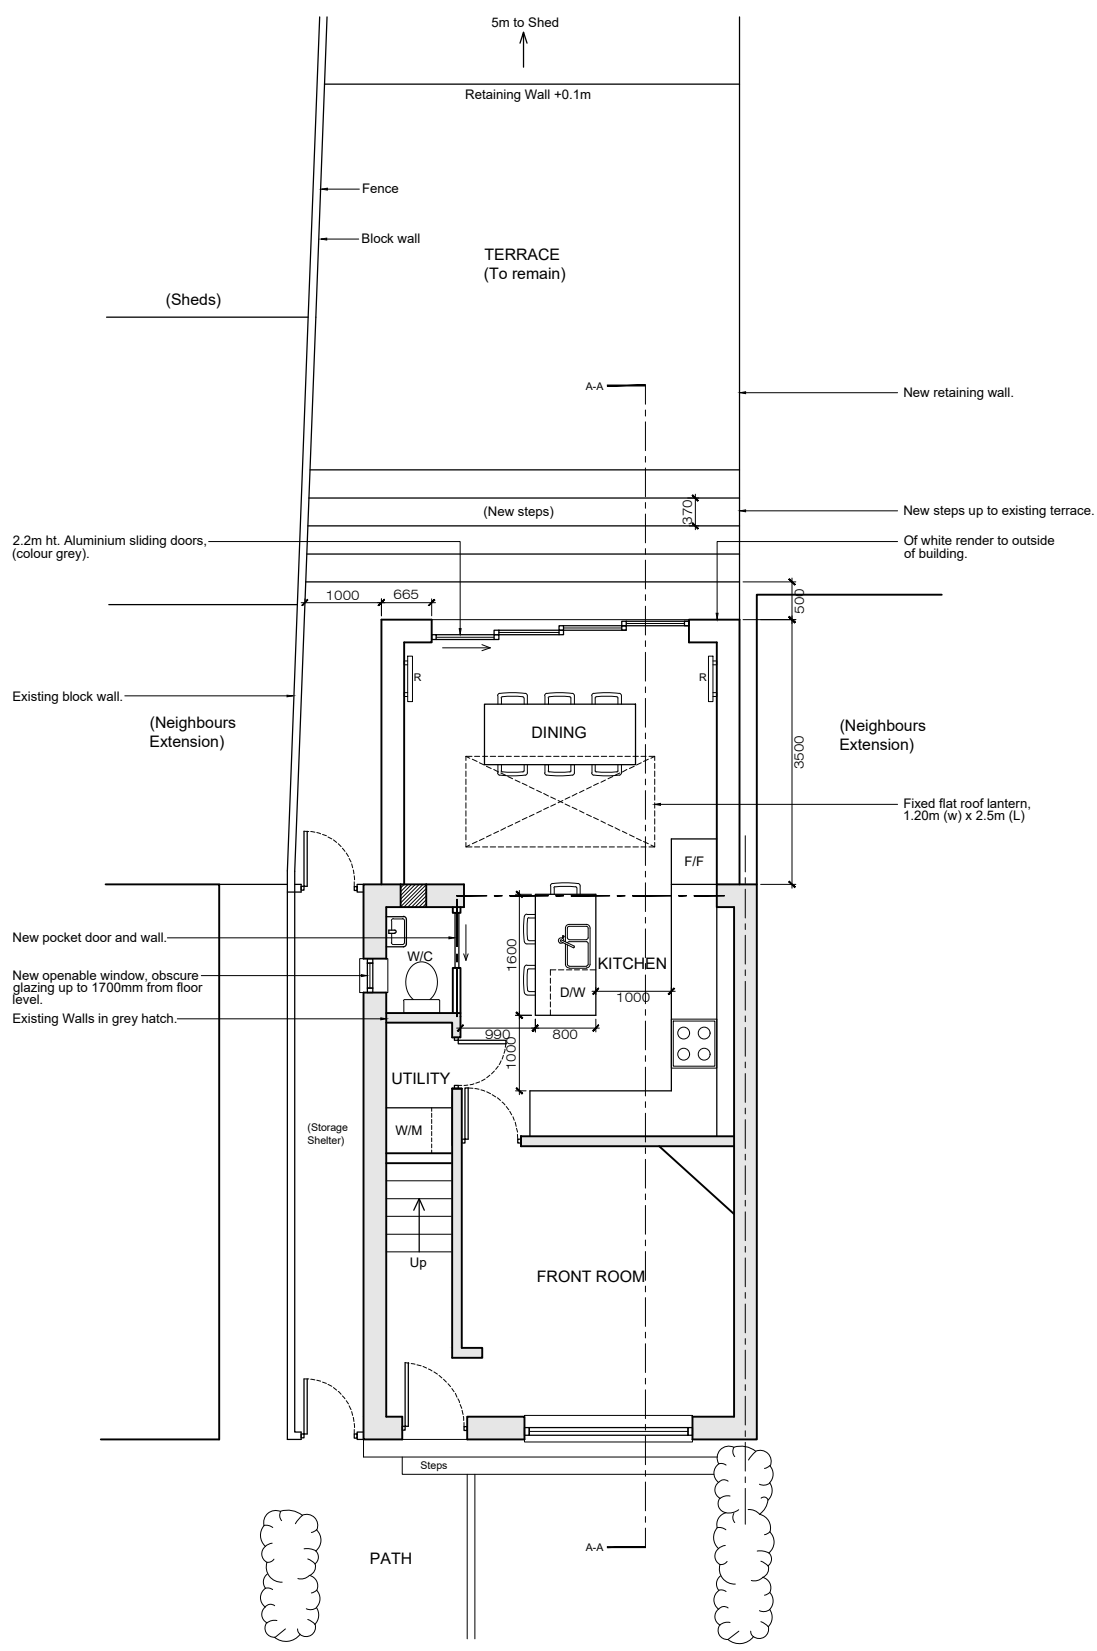

GROUND FLOOR PLAN - PROPOSED



