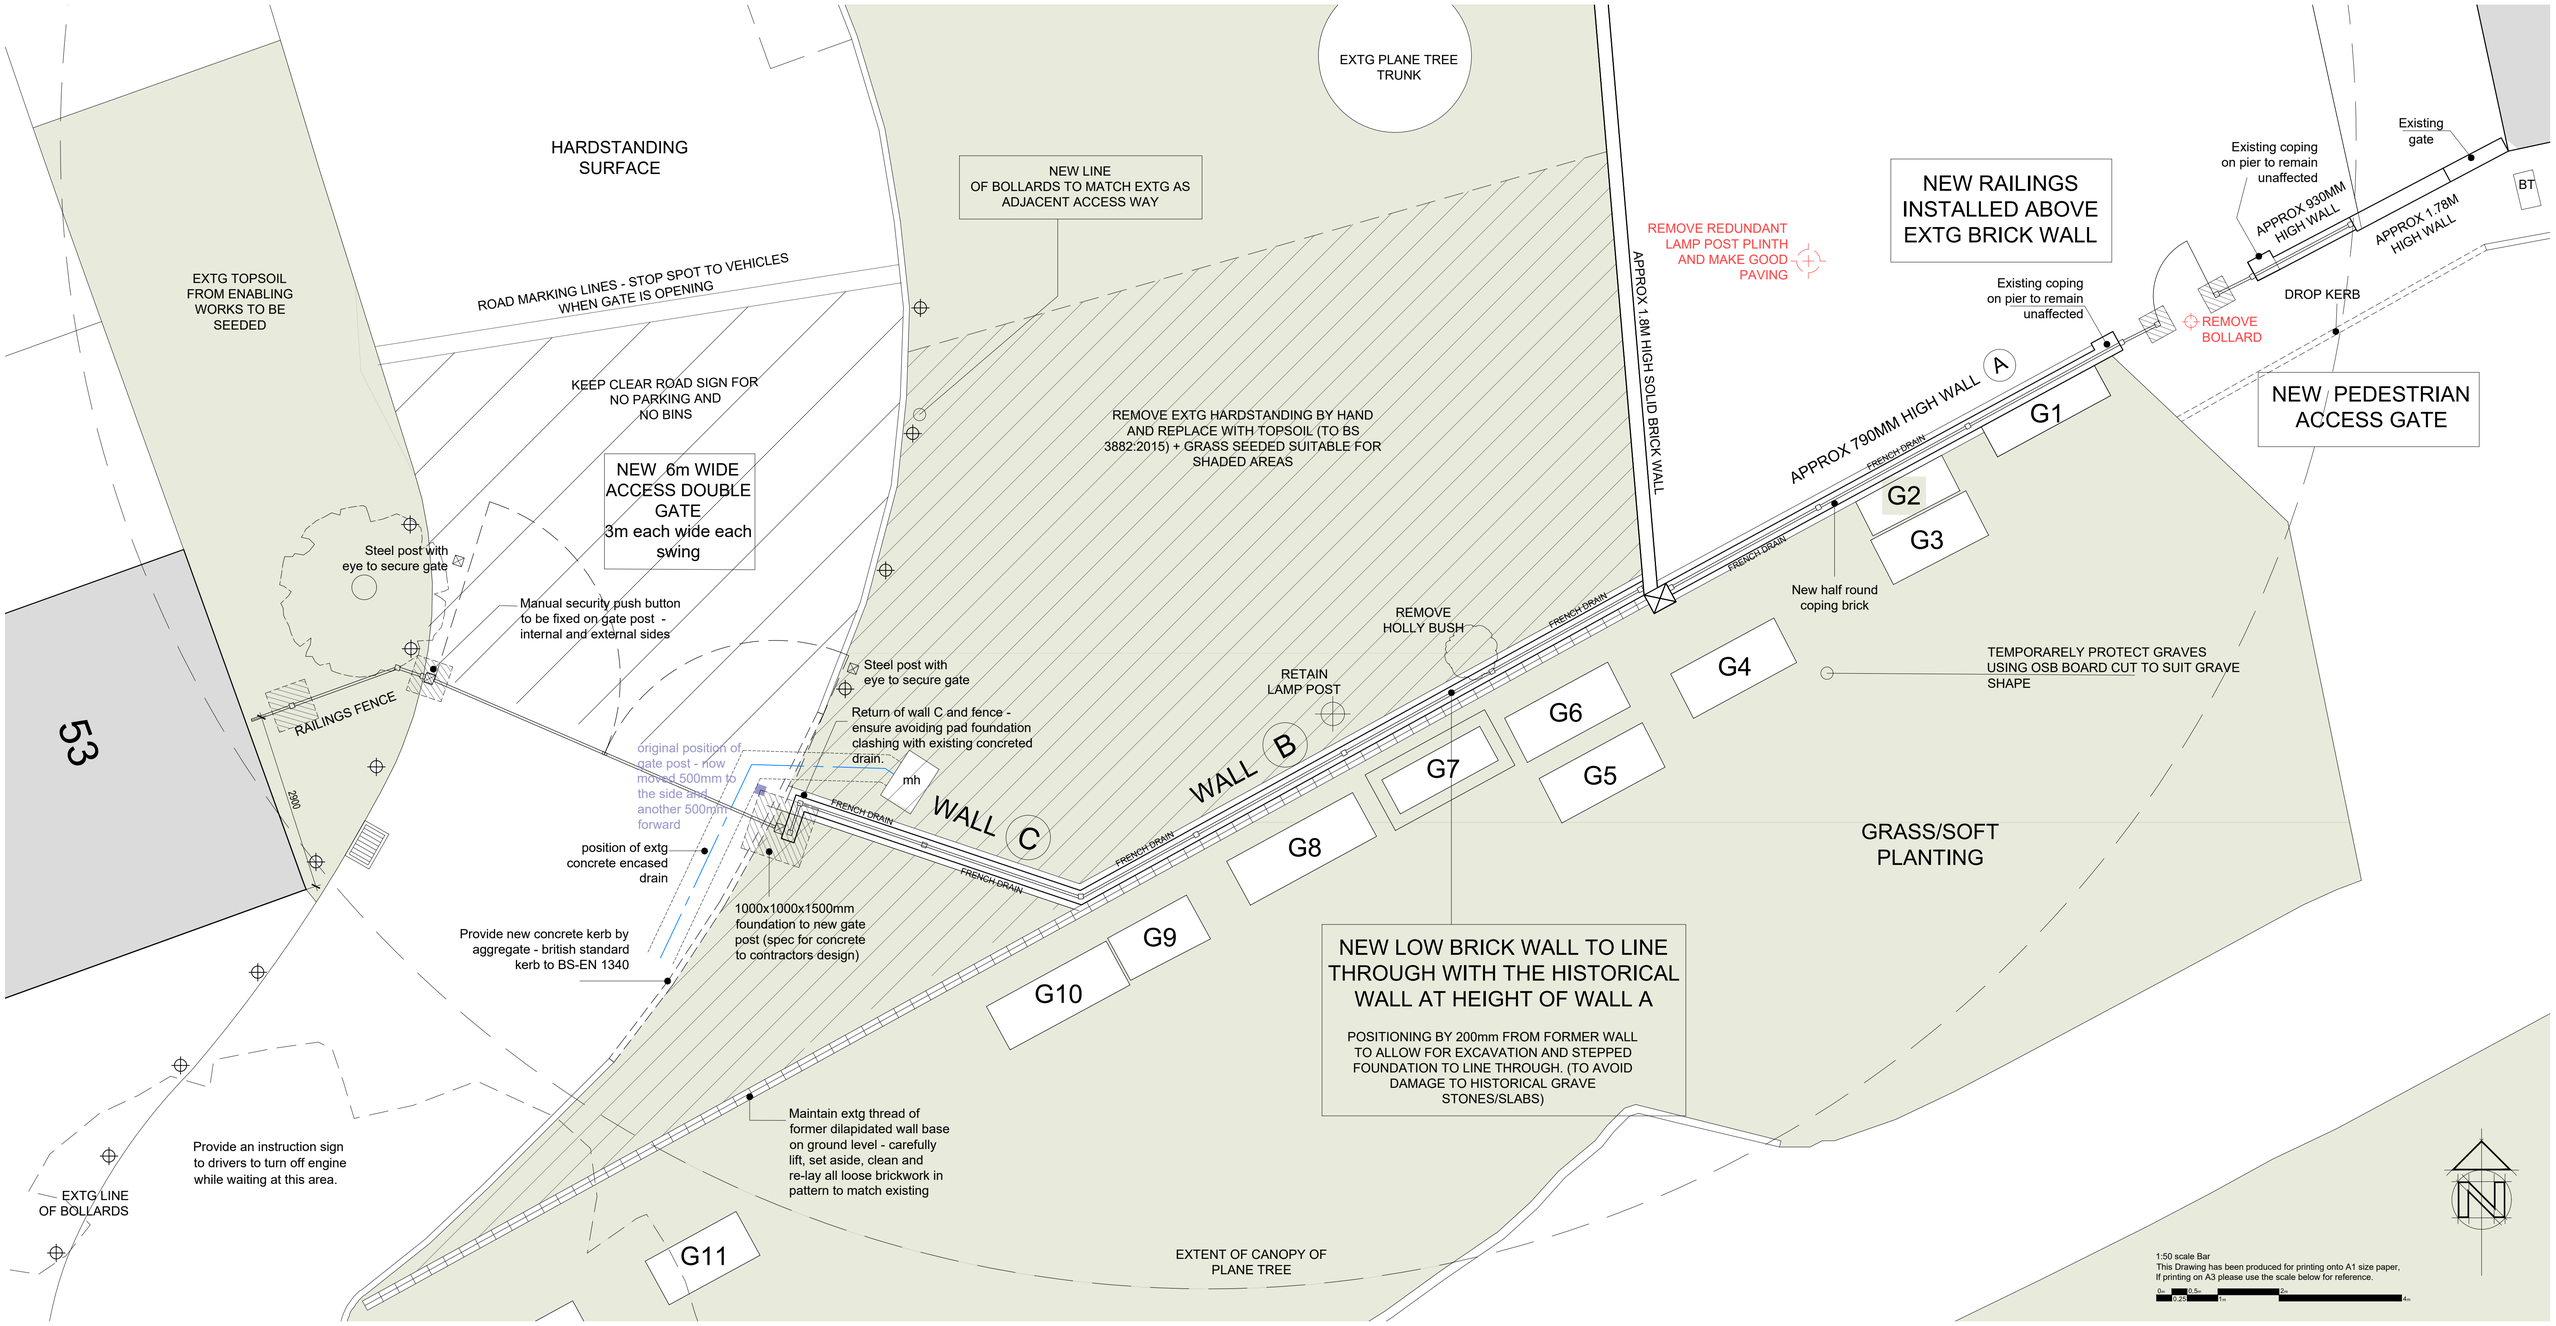

SITE PLAN - revised and coordinated with working drawings

1:50

REV	COMMENTS	DATE

SHAUN•TANNER ARCHITECTURE & PLANNING
www.stlarchitecture.co.uk studio@stlarchitecture.co.uk 0118 989 0808

CLIENT Reading Central & Abbey Quarter BIDS
PROJECT St Mary's Service Yard

DRAWING Site Plan - AMENDED

STATUS Planning - NMA DATE Nov 2024
SCALE 1:50 on A1 DRAWN RC CHECKED NO 3865/222 REV -

THIS DRAWING MUST NOT BE SCALED UNLESS ISSUED FOR PLANNING PURPOSES. ALL DIMENSIONS ARE TO BE VERIFIED PRIOR TO SETTING OUT, COMMENCING WORK, OR PRODUCTION OF FABRICATION DRAWINGS. REPORT ANY DISCREPANCIES TO THE SUPERVISING OFFICER IMMEDIATELY. ©