




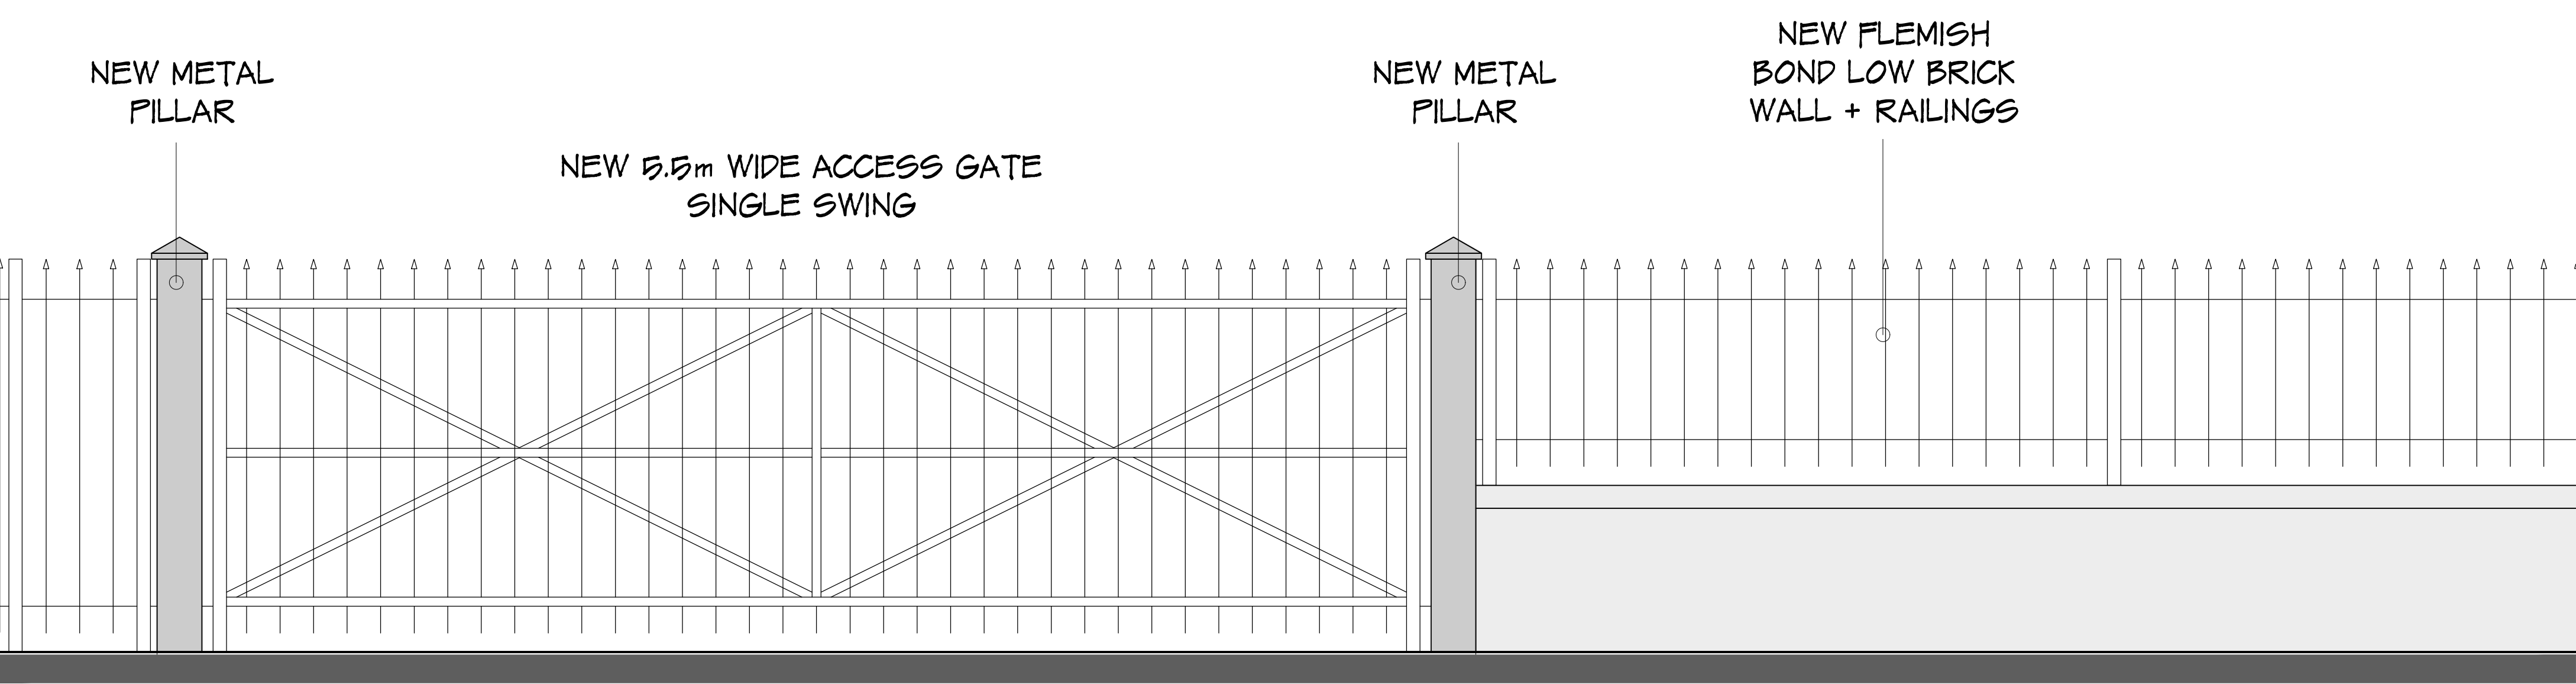


GATE, WALL & FENCE ELEVATION (ORIGINAL APPROVED)
1:20

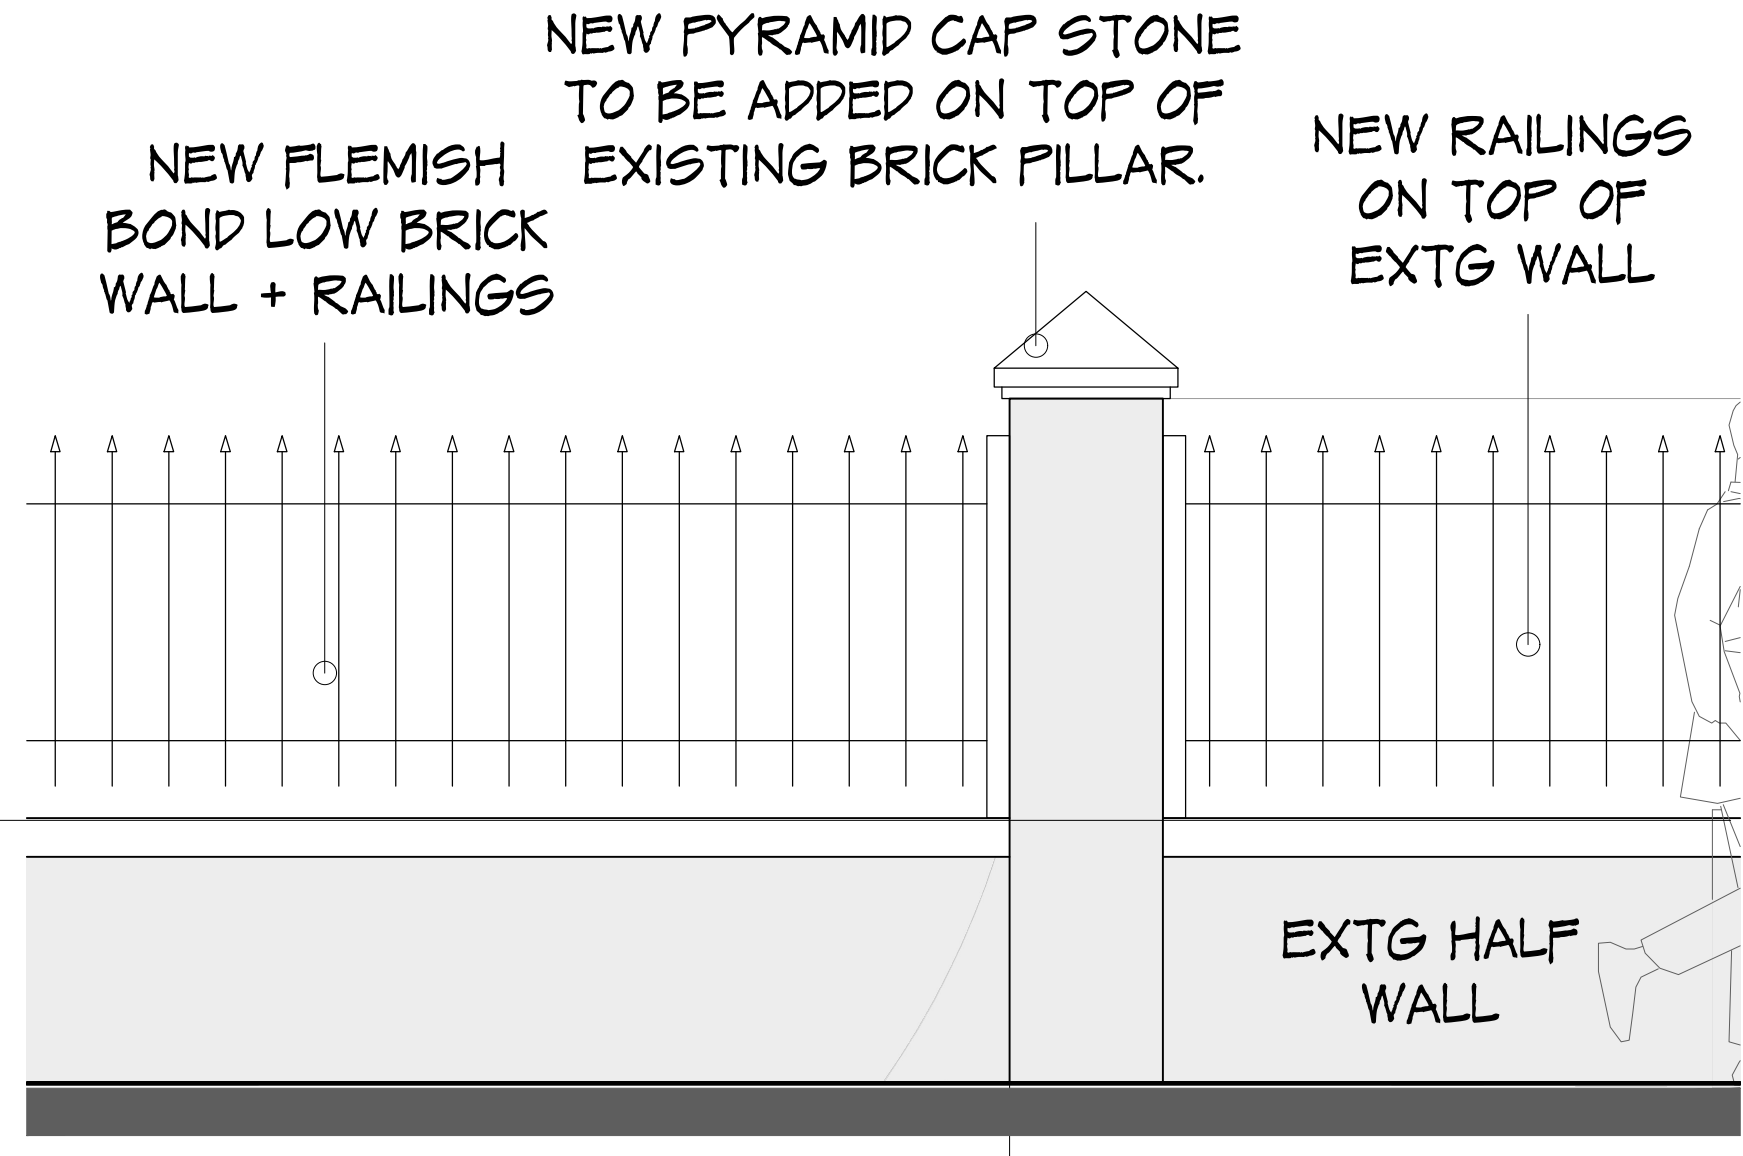

PIER ELEVATION (ORIGINAL APPROVED)
1:20

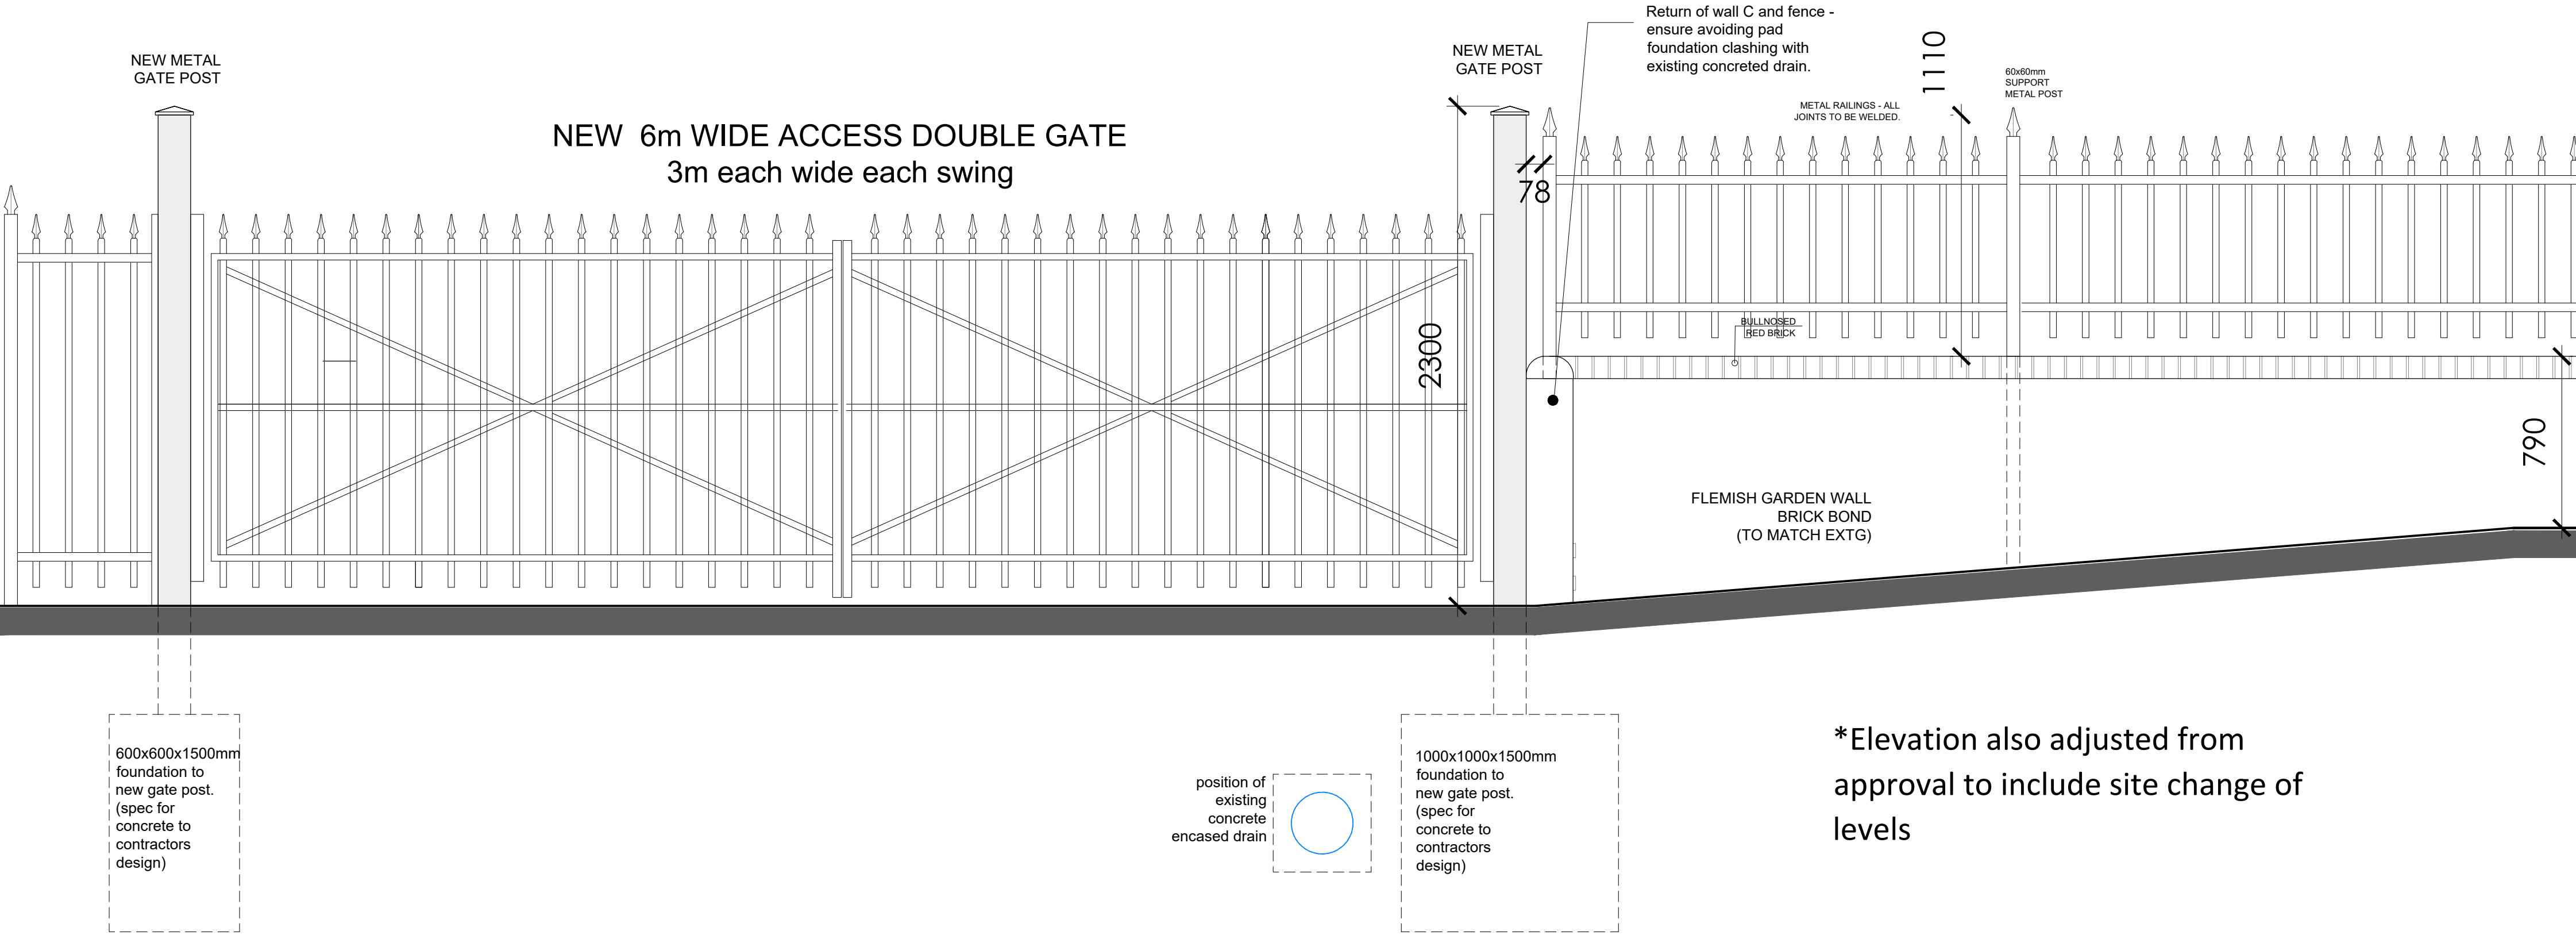


GATE, WALL & FENCE ELEVATION (AMENDED) - revised and coordinated with working drawings
1:20

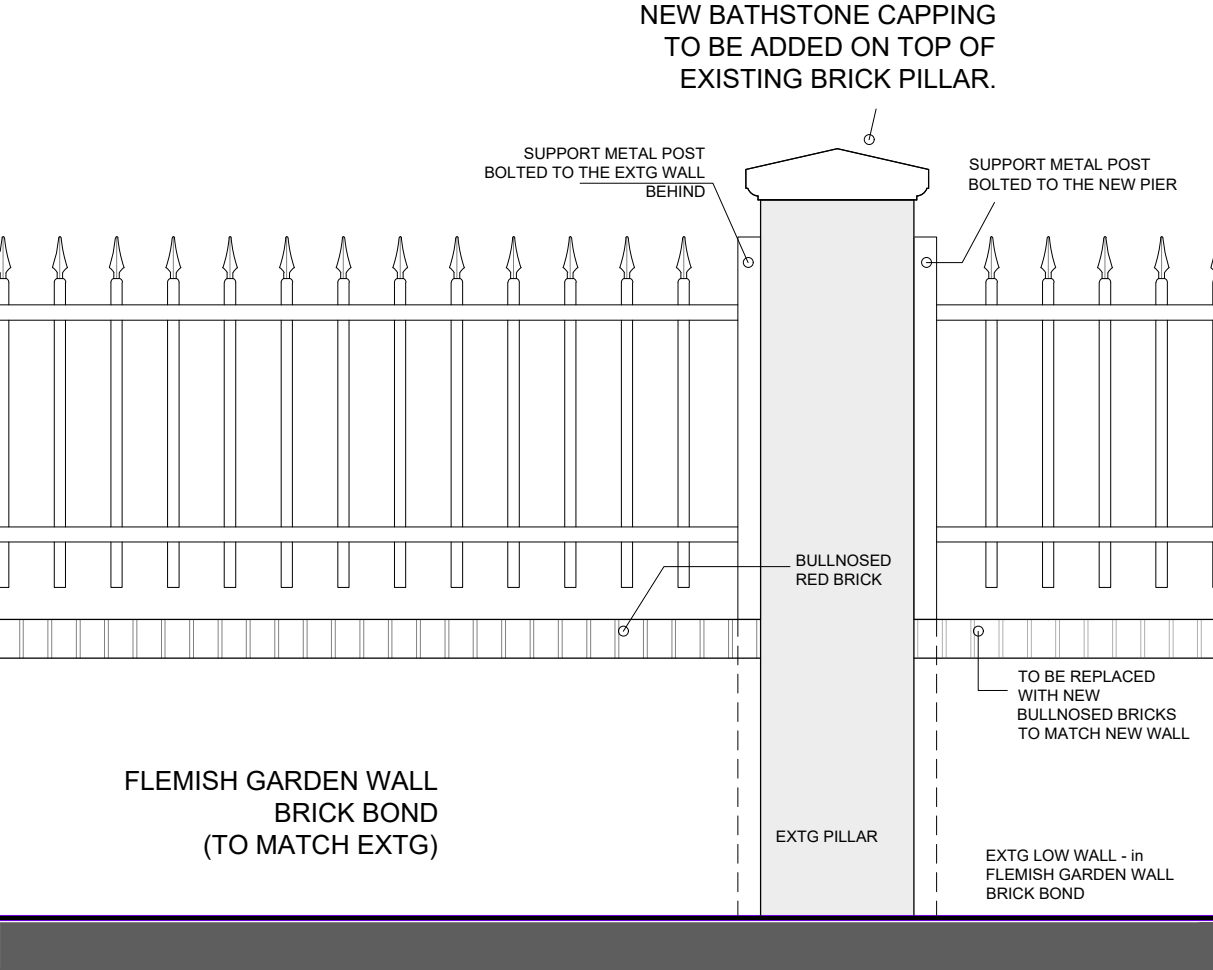

PIER ELEVATION (AMENDED)
1:20

1:20 scale Bar
This Drawing has been produced for printing onto A1 size paper.
If printing on A3 please use the scale below for reference.

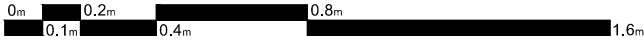

A	Adjustments on notes.	20/01/2025
REV	COMMENTS	DATE



SHAUN•TANNER
ARCHITECTURE & PLANNING

www.stlarchitecture.co.ukstudio@stlarchitecture.co.uk0118 989 0808

CLIENT Reading Central & Abbey Quarter BIDS
PROJECT St Mary's Service Yard

DRAWING Elevations Comparison

STATUS Planning - NMA
SCALE 1:20 @A1
DRAWN RC
CHECKED
NO 3865/223
REV A
DATE Nov 24

THIS DRAWING MUST NOT BE SCALED UNLESS ISSUED FOR PLANNING PURPOSES. ALL DIMENSIONS ARE TO BE VERIFIED PRIOR TO SETTING OUT, COMMENCING WORK, OR PRODUCTION OF FABRICATION DRAWINGS. REPORT ANY DISCREPANCIES TO THE SUPERVISING OFFICER IMMEDIATELY. ©