


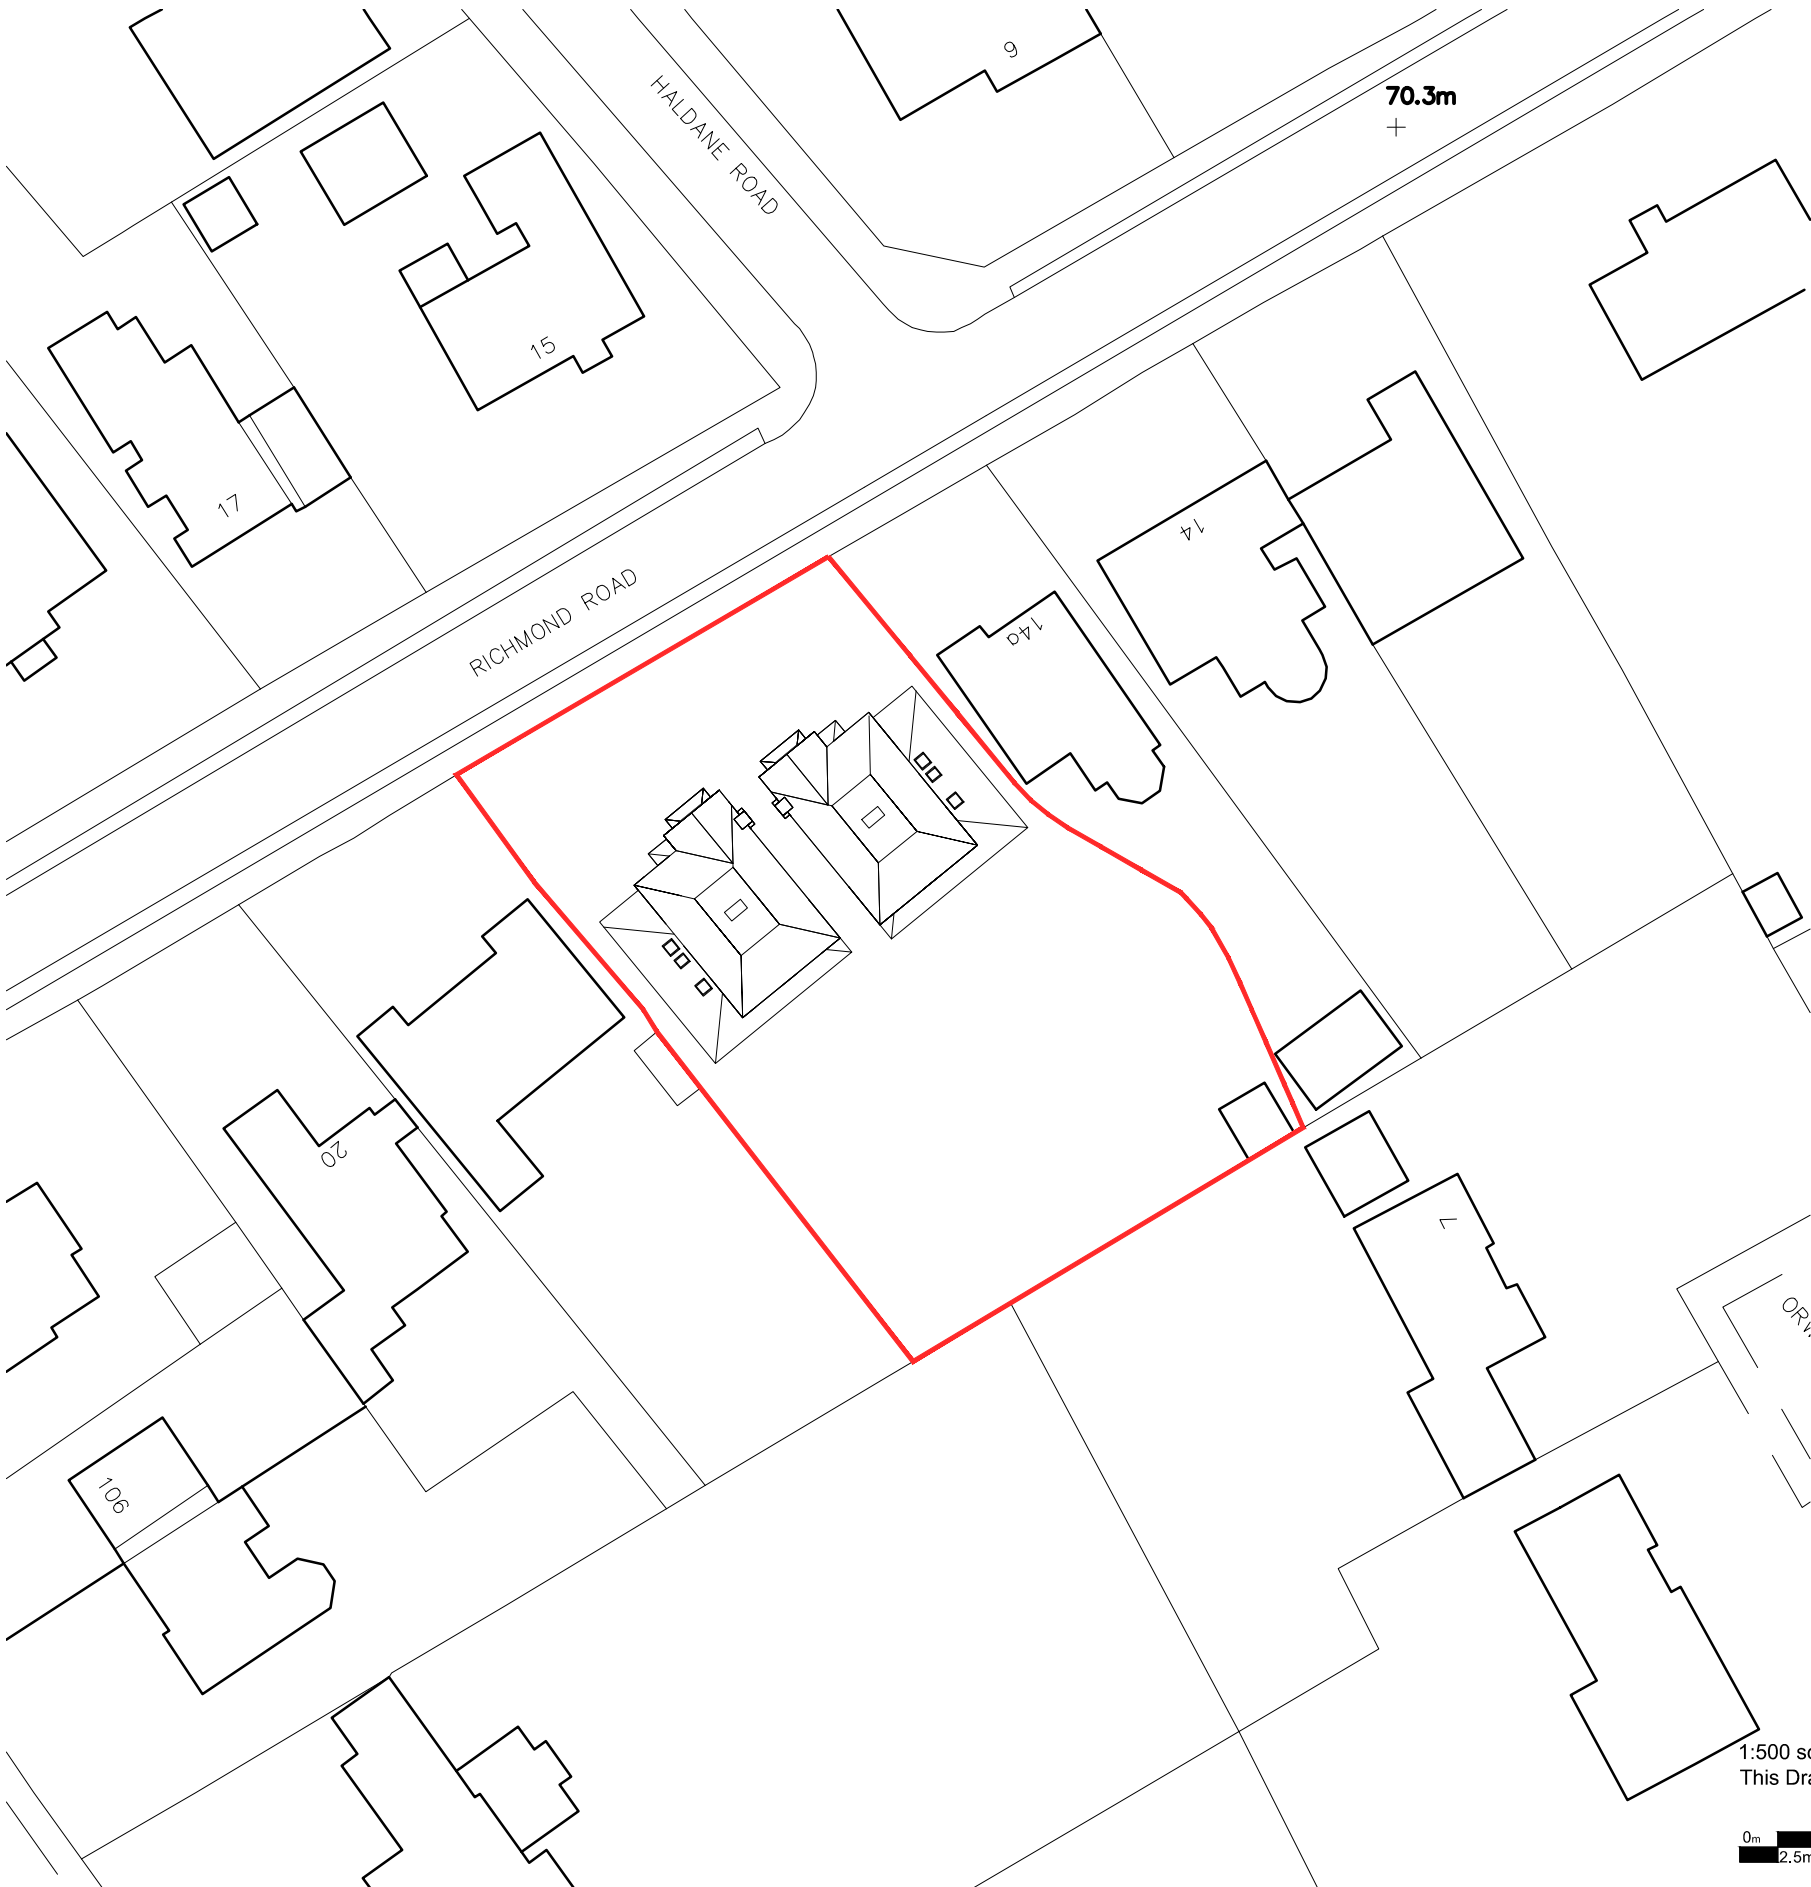



Block Plan 1:500



Location Plan 1:1250

1:500 scale Bar
This Drawing has been produced for printing onto A3 size paper,

1:1250 scale Bar
This Drawing has been produced for printing onto A3 size paper,

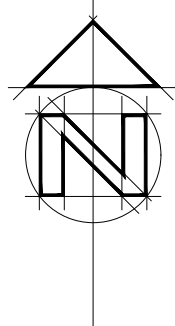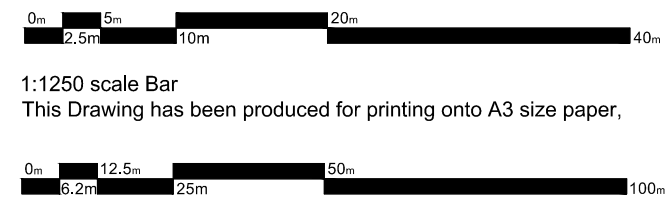

REV	COMMENTS	DATE



SHAUN TANNER
ARCHITECTURE & PLANNING

www.stlarchitecture.co.uk studio@stlarchitecture.co.uk 0118 989 0808

CLIENT	Orwell RE Richmond Ltd		
PROJECT	16 Richmond Road, Caversham Reading, Berkshire, RG4 7PP		
DRAWING	Location Plan		

STATUS	Planning	DATE	Aug 2020
SCALE	1:500/1250	DRAWN	GH
CHECKED		NO	3708/200
REV	B		

THIS DRAWING MUST NOT BE SCALED UNLESS ISSUED FOR PLANNING PURPOSES. ALL DIMENSIONS ARE TO BE VERIFIED PRIOR TO SETTING OUT, COMMENCING WORK, OR PRODUCTION OF FABRICATION DRAWINGS. REPORT ANY DISCREPANCIES TO THE SUPERVISING OFFICER IMMEDIATELY. ©