


MATERIALS :

- NATURAL SLATE ROOF
- POWDER COATED ALUMINUM DOORS AND WINDOWS
- LIME RENDER - WHITE
- NATURAL SLATE HANGING IN LIEU OF RENDER / BURNT WOOD CLADDING
- ULTIMA LINEAR BRICK IN LIEU OF RENDER / BURNT WOOD CLADDING

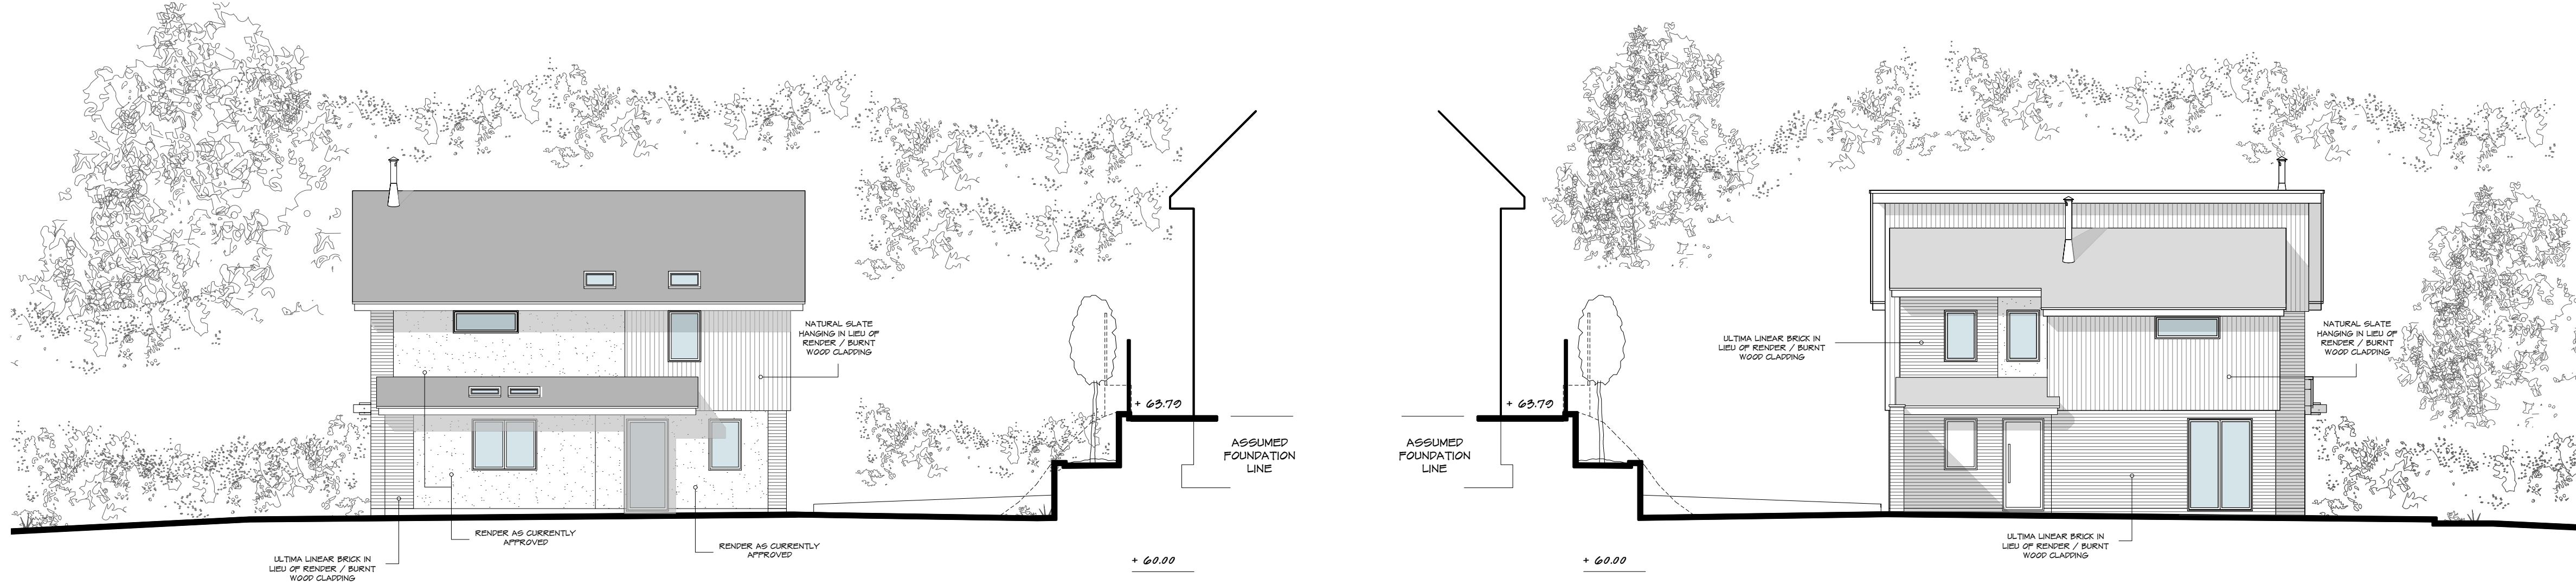

SOUTH WEST ELEVATION



SOUTH EAST ELEVATION

NORTH WEST ELEVATION - PLOT 1




NORTH EAST ELEVATION

REV	COMMENTS	DATE
-----	----------	------



NATURAL SLATES (SPANISH)
TO MATCH ADJACENT DWELLING
(LIME HOUSE)

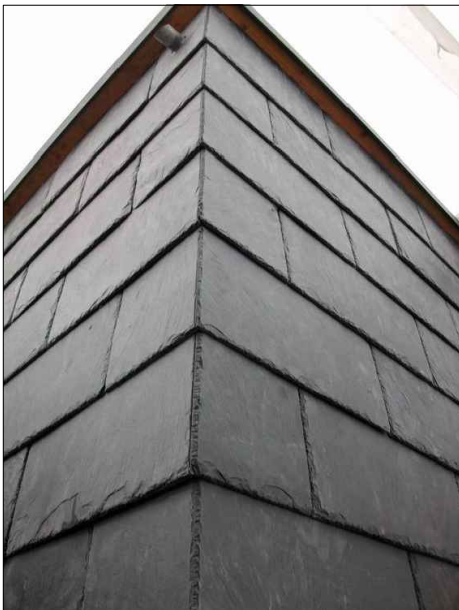

NATURAL SLATE HANGING IN LIEU OF
RENDER / BURNT WOOD CLADDING



ULTIMA LINEAR BRICK IN LIEU OF
RENDER / BURNT WOOD CLADDING



LIME RENDER - WHITE



SHAUN TANNER
ARCHITECTURE & PLANNING

www.starchitecture.co.uk studio@starchitecture.co.uk 0118 989 0808

CLIENT	Mr & Mrs S. Tanner
PROJECT	5 Grass Hill, Caversham Heights, Reading, Berkshire, RG4 7TY.
DRAWING	Proposed Elevations
STATUS	planning
SCALE	1:100 @ A1
DRAWN	ST
CHECKED	NO
NO	3707/283
REV	C
DATE	Dec 2023

1:100 scale Bar
This Drawing has been produced for printing onto A1 size paper.
If printing on A3 please use the scale below for reference.



THIS DRAWING MUST NOT BE SCALED UNLESS ISSUED FOR PLANNING PURPOSES. ALL DIMENSIONS ARE TO BE VERIFIED PRIOR TO SETTING OUT, COMMENCING WORK, OR PRODUCTION OF FABRICATION DRAWINGS. REPORT ANY DISCREPANCIES TO THE SUPERVISING OFFICER IMMEDIATELY. ©