


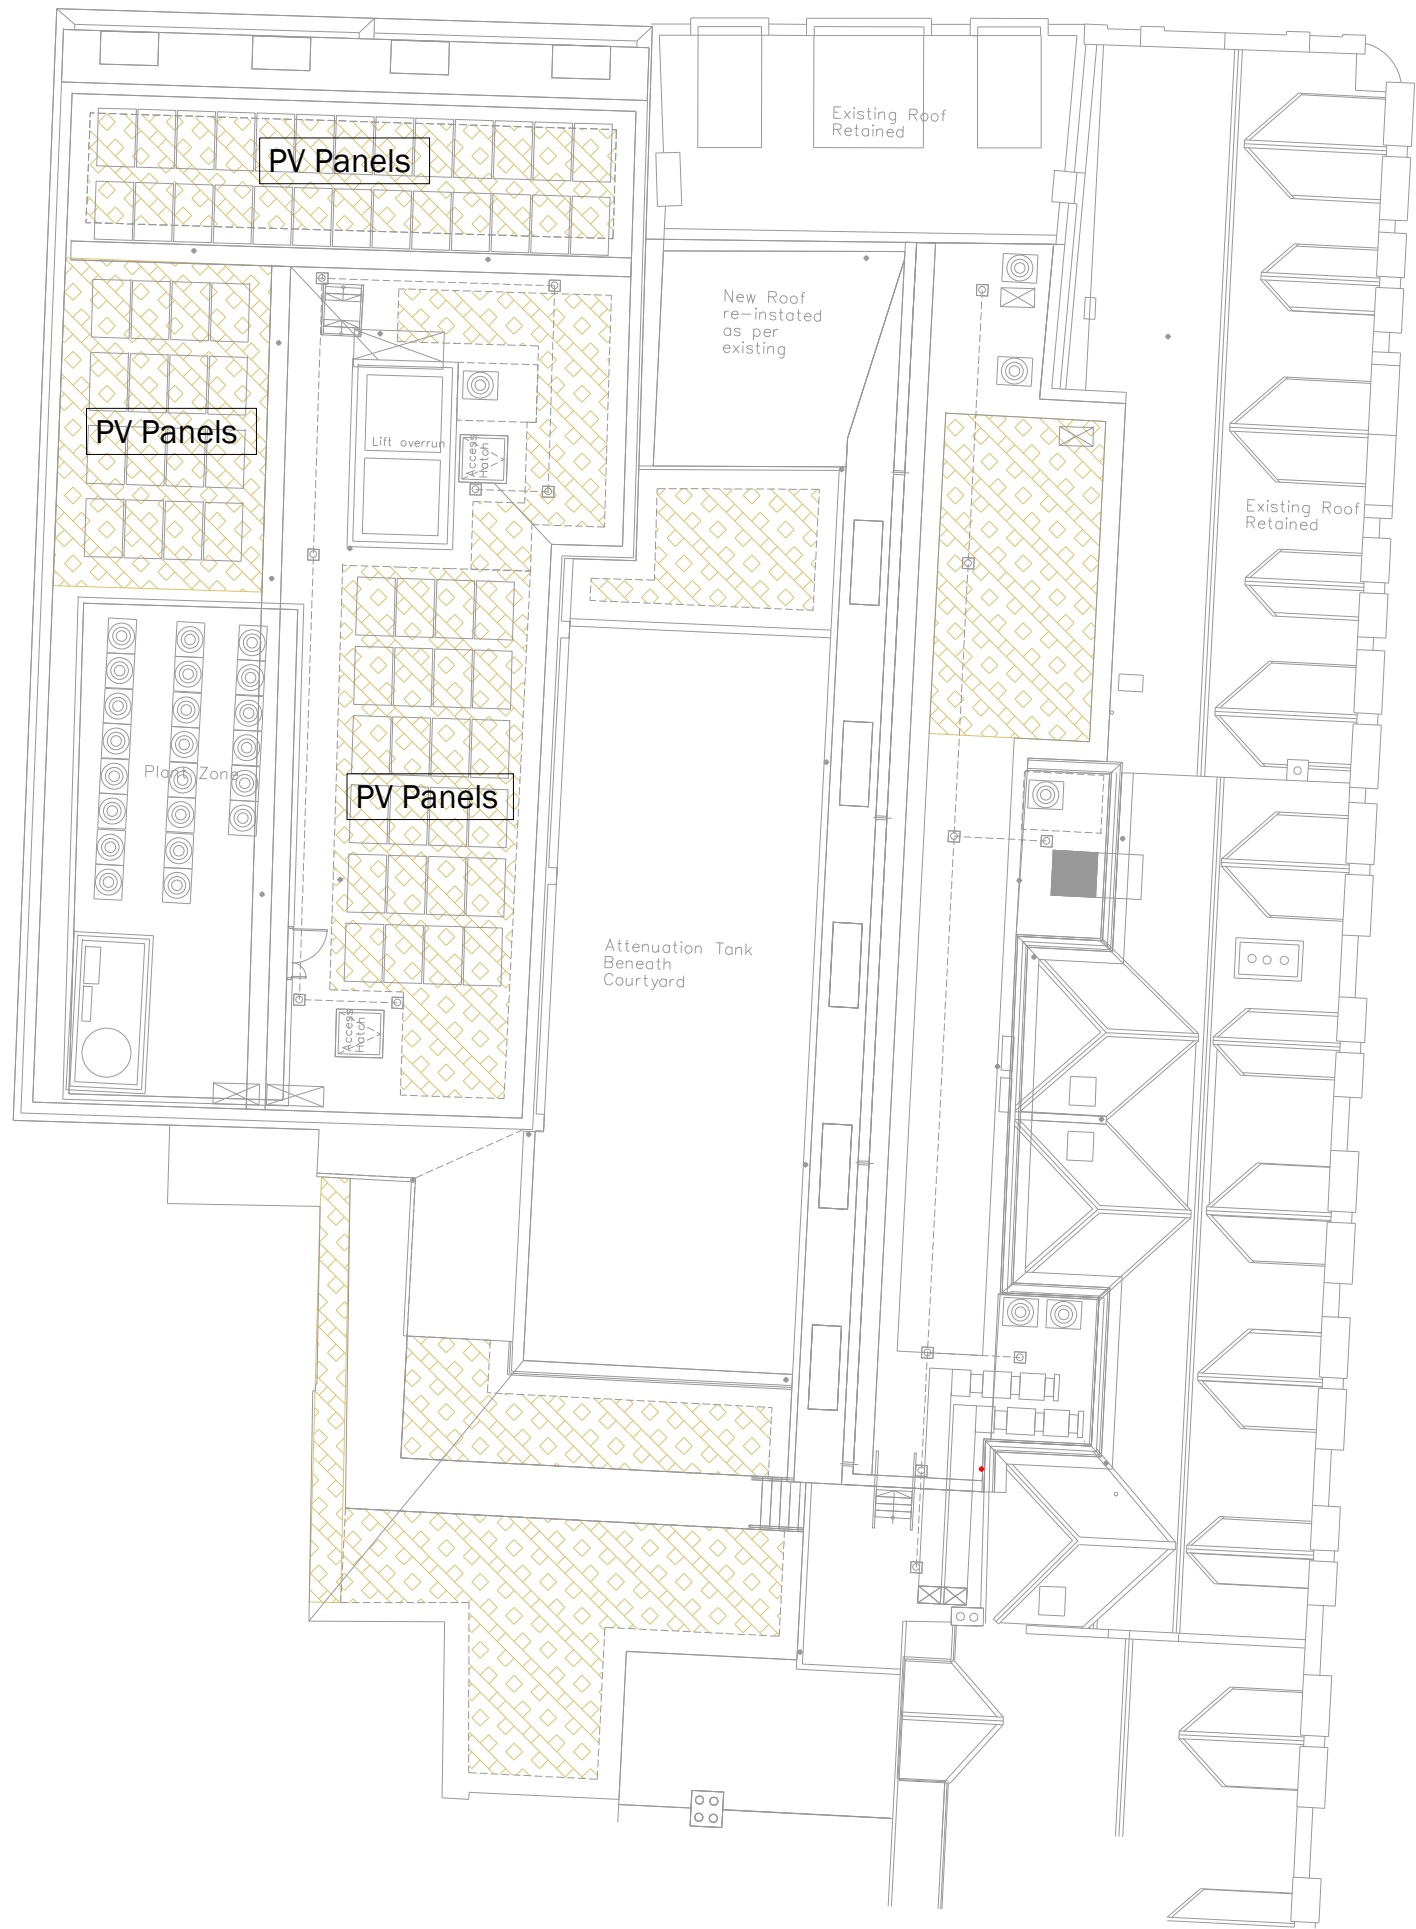


LEGEND

Proposed area of biodiverse substrate to 80-150mm depth

Drawing for planning purposes only, do not construct from this drawing


FOR GROUND FLOOR DETAILED HARD AND SOFT LANDSCAPE PROPOSALS REFER TO DRAWING 2828-LLA-ZZ-GF-DR-L-0101

FOR LANDSCAPE SPECIFICATION AND LANDSCAPE MAINTENANCE REFER TO DRAWING 2828-LLA-ZZ-GF-DR-L-0102

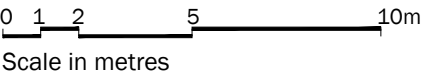

Areas of brown roof substrate to be used for potential habitat creation incorporating undulation, larger aggregate (small rocks/pebbles) logs and coiled rope as per indicative section above. Area to be set out under instruction of Ecologist within roof system manufacturers guidelines and parameters.

All larger items to be suitably fixed/loaded to prevent movement.*

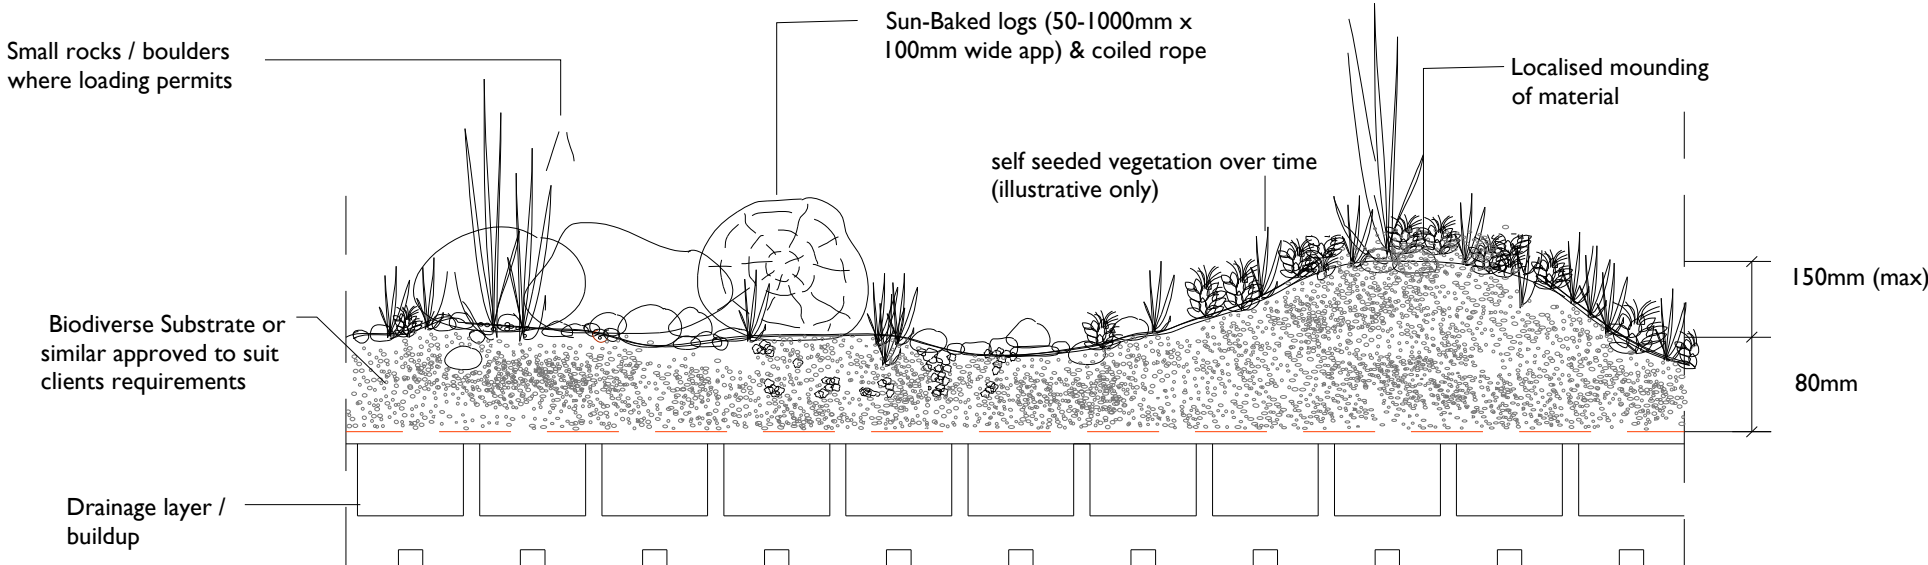

P05	11.02.25	Brown roof coordination with ecologist	ML	AF
P04	22.11.24	Legend - 'similar approved' removed	ML	AF
P03	16.10.24	Architectural coordination	ML	AF
P02	27.09.24	Brown roof/ballast extents	ML	AF
P01	23.09.24	First issue	ML	AF
Rev	Date	Description	Drn	Chk

Title: Brown Roof Proposals

Project: Friar & Queen Victoria Street, Reading
Client: TE Investments Reading Ltd.

Date: September 2024
Scale: 1:200 @ A2

Drawing No: 2828-LLA-ZZ-RF-DR-L-0103
Revision: P05

Suitability: Planning

Project No: 2828

T: +44 (0)1279 647044 E: office@lizlake.com www.lizlake.com

COPYRIGHT Liz Lake Associates
Information contained in this drawing is confidential and may not be used for any purpose other than that for which the drawing is supplied without prior written authority of Liz Lake Associates. This drawing is copyright and may not be copied except within the agreed conditions of supply.

BASE MAPPING:
Reproduced from Ordnance Survey map data by permission of Ordnance Survey © Crown copyright 2024. Licence No. 1000071596. © Crown copyright and database rights 2020 Ordnance Survey Licence No. 0100031673. This drawing may contain information and/or mapping from a number of sources and its accuracy should be verified on site.

LIZ LAKE ASSOCIATES
LANDSCAPE ARCHITECTS