



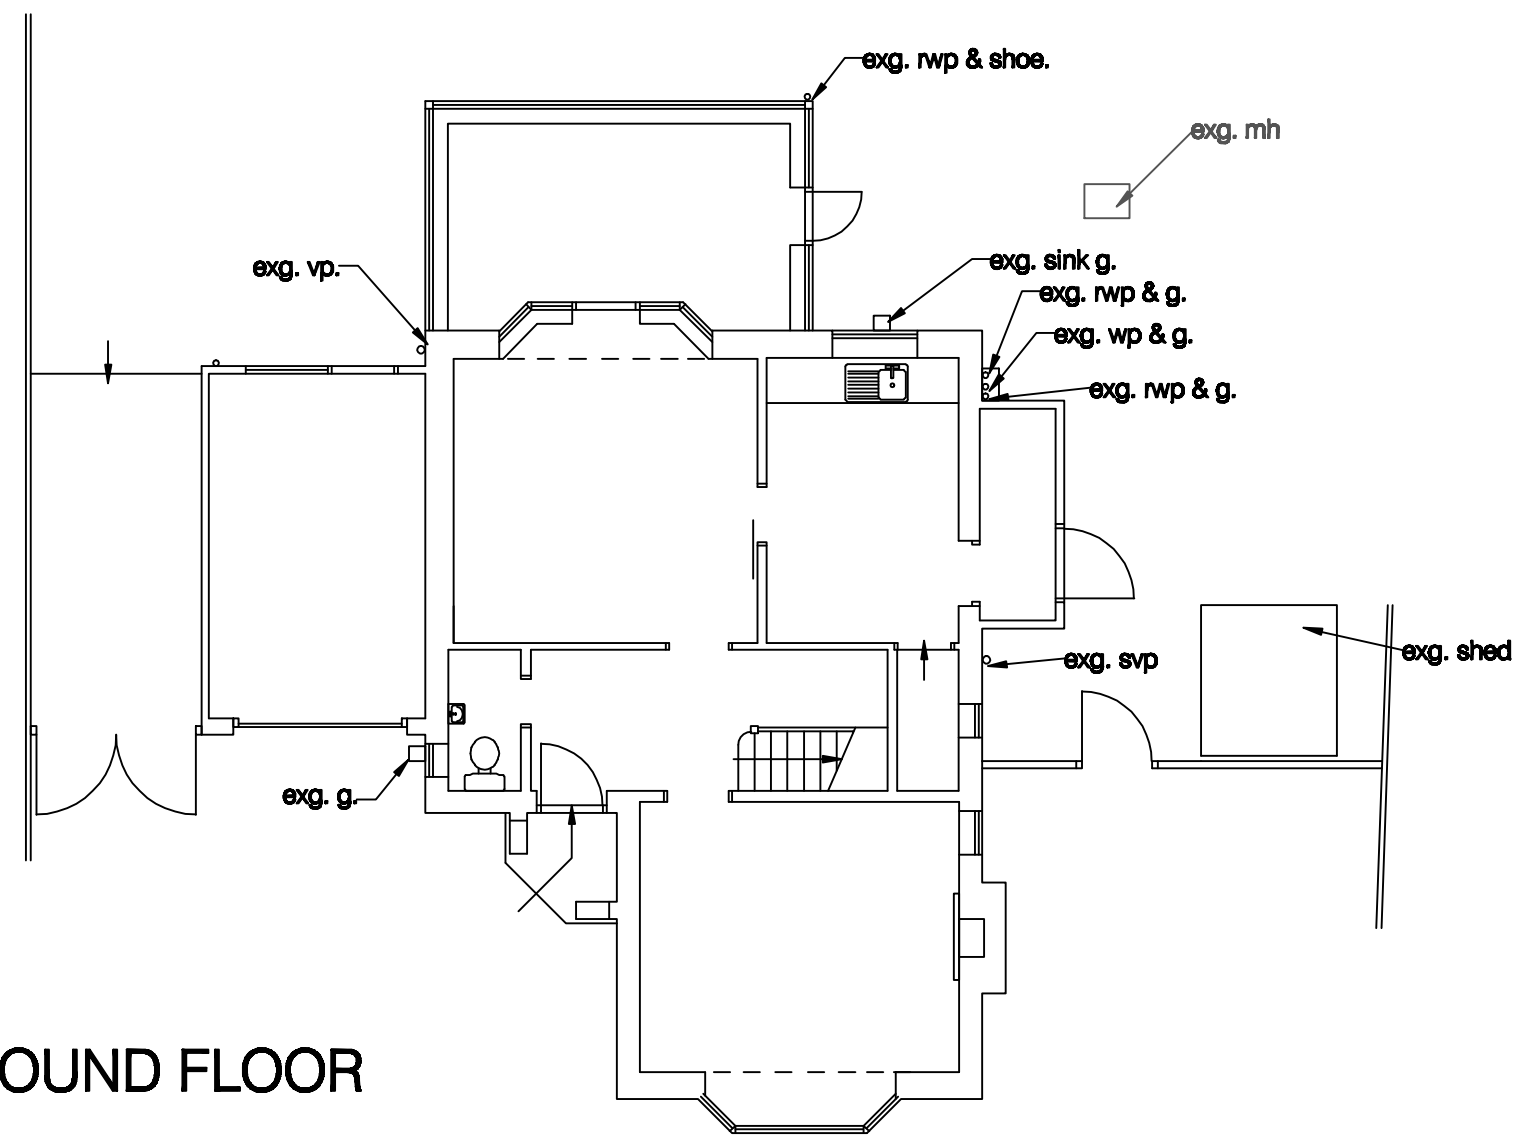

GROUND FLOOR

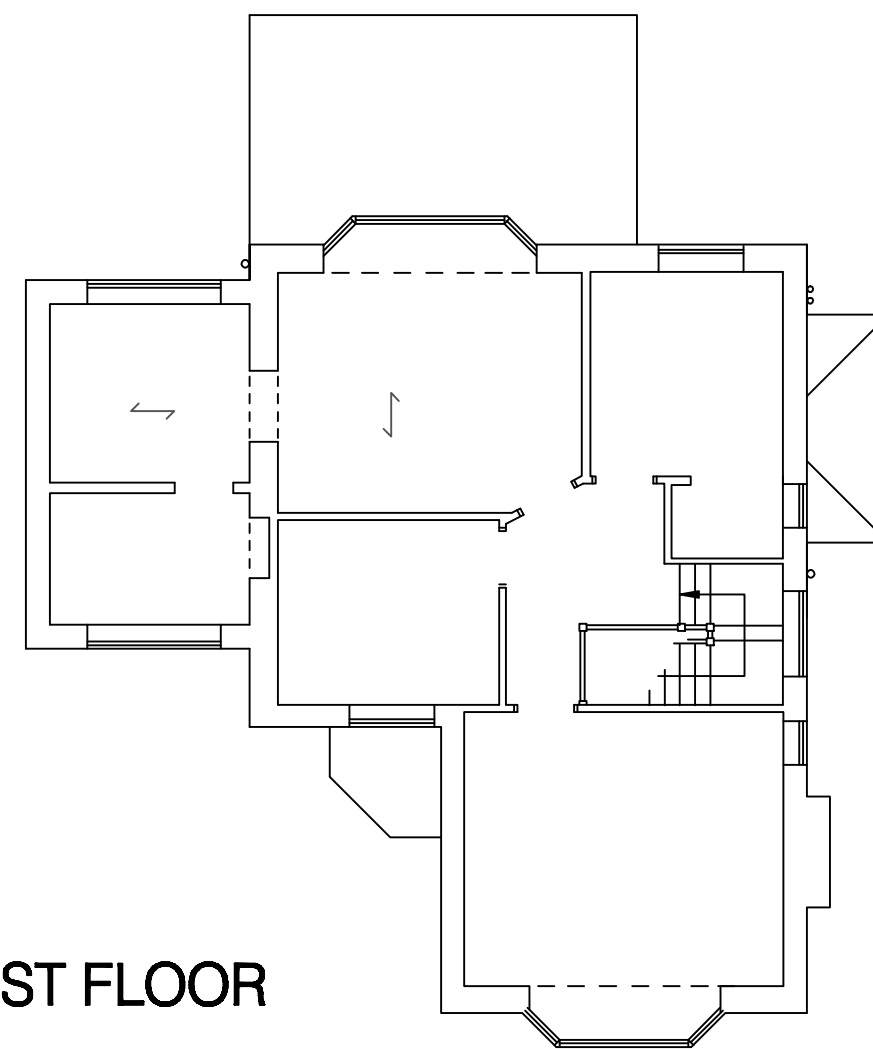

FIRST FLOOR

project

114 Kidmore End Road
Emmer Green, Reading, Berkshire

for
title

Mr & Mrs Mountain
Plans & Elevations as Existing

Drawing no:

1401 / 1

M D Howlett
architectural consultant

11 Prospect Street, Caversham, Reading
Berkshire RG4 8JB; Tel: (0118) 947 7117
Email: pmaarc@globalnet.co.uk


Date: January 2025

0 1 2 metres

SCALE: 1:100@A2 and 1:200@A4




FRONT

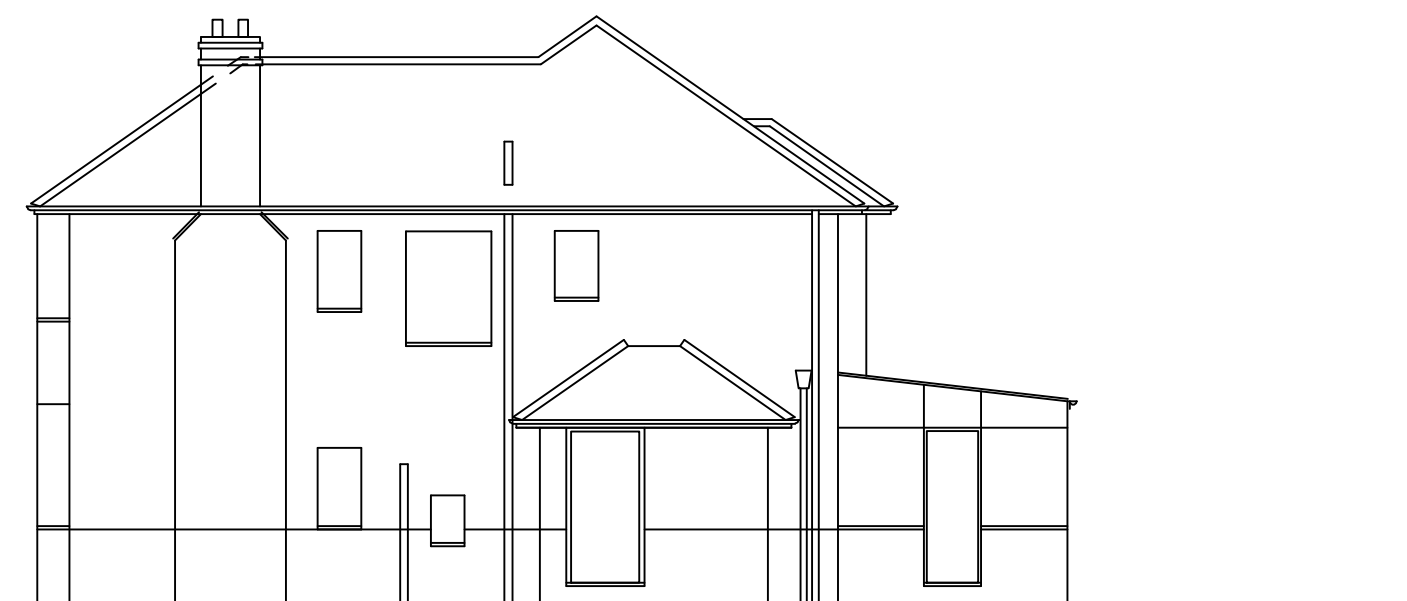

SOUTH



REAR

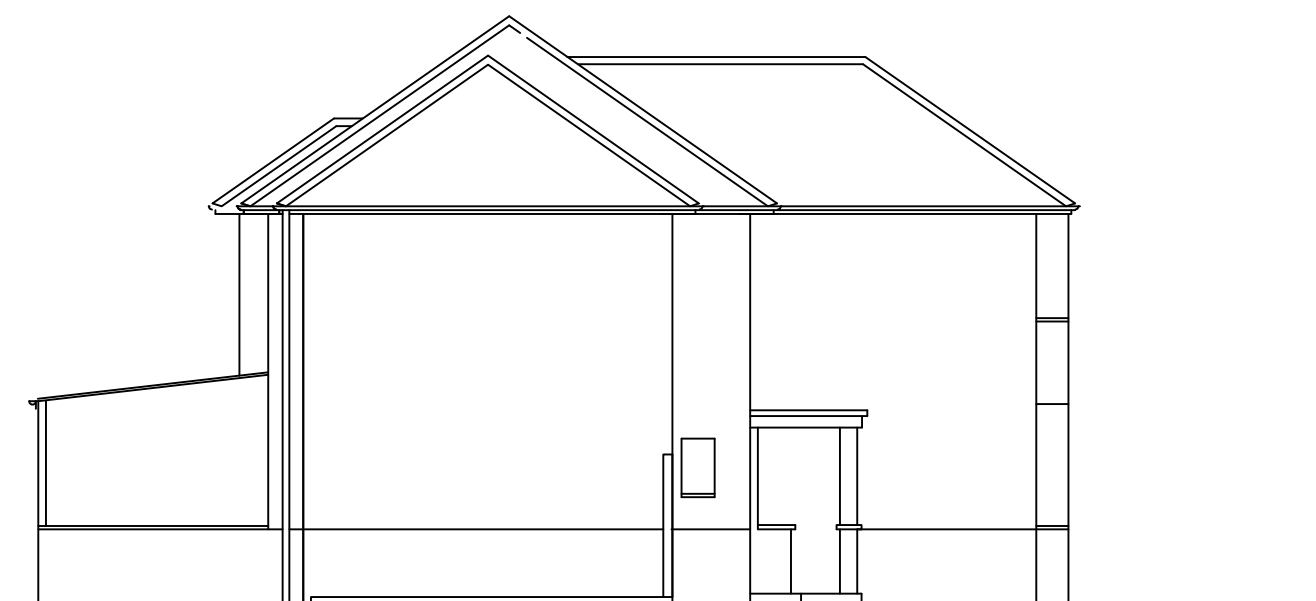

NORTH