



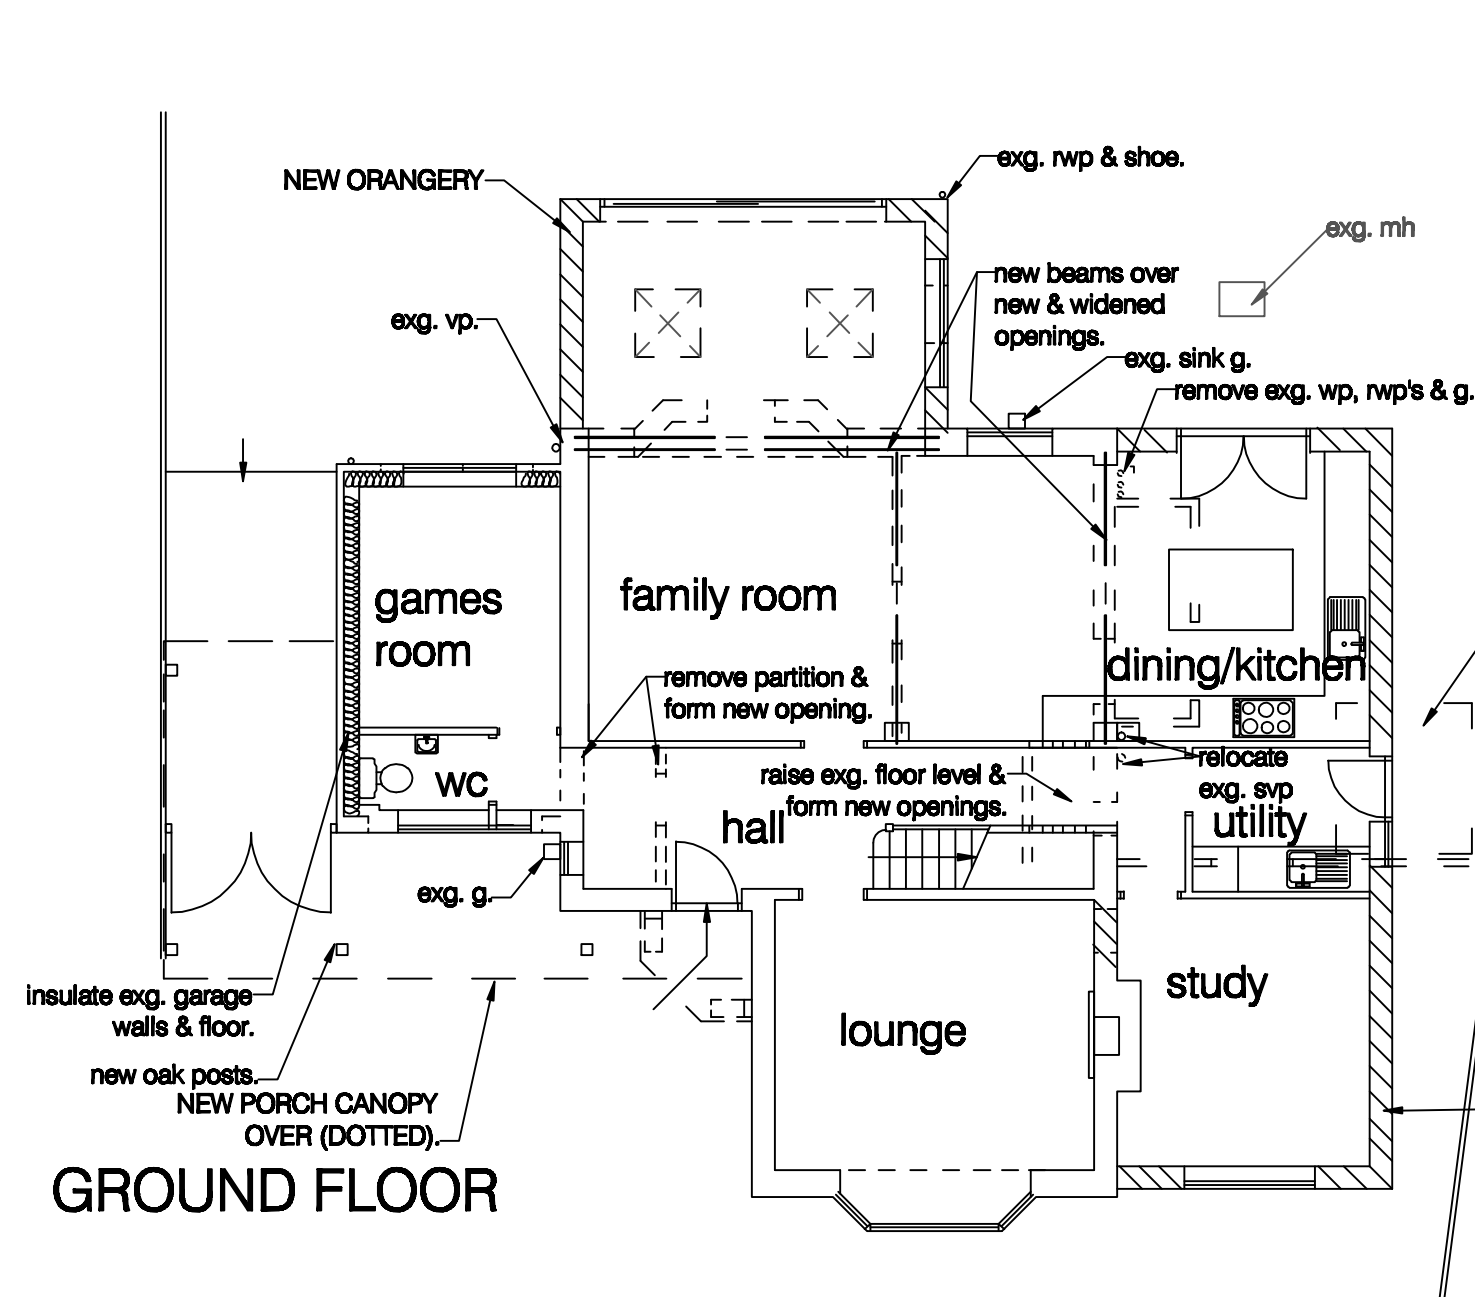

GROUND FLOOR

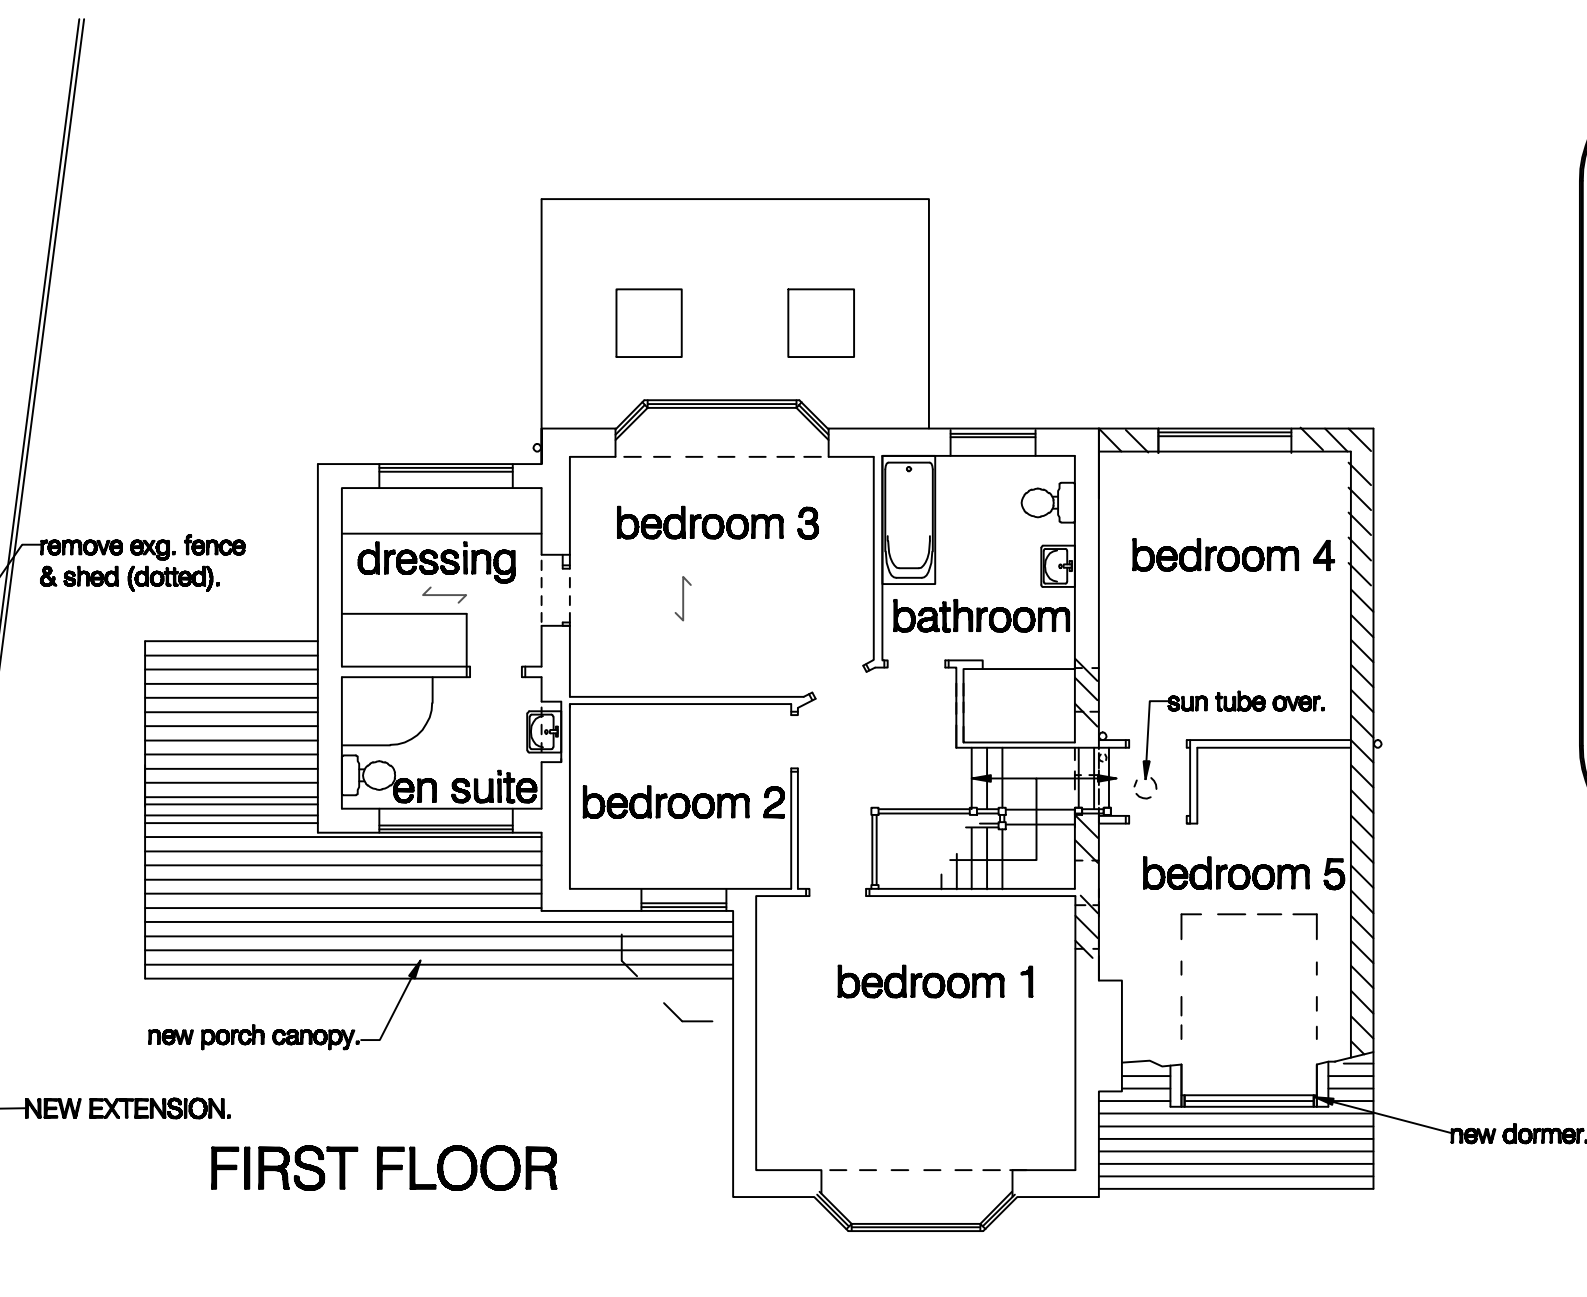

FIRST FLOOR

project

114 Kidmore End Road
Emmer Green, Reading, Berkshire

for
title

Mr & Mrs Mountain
Plans & Elevations as Proposed

Drawing no: 1401 / 2 / a

M D Howlett
architectural consultant


11 Prospect Street, Caversham, Reading
Berkshire RG4 8JB; Tel: (0118) 947 7117
Email: pmaarc@globalnet.co.uk

Date: January 2025


0 1 2 metres

SCALE: 1:100@A2 and 1:200@A4


Revision a: Solar panels added. Feb 2025

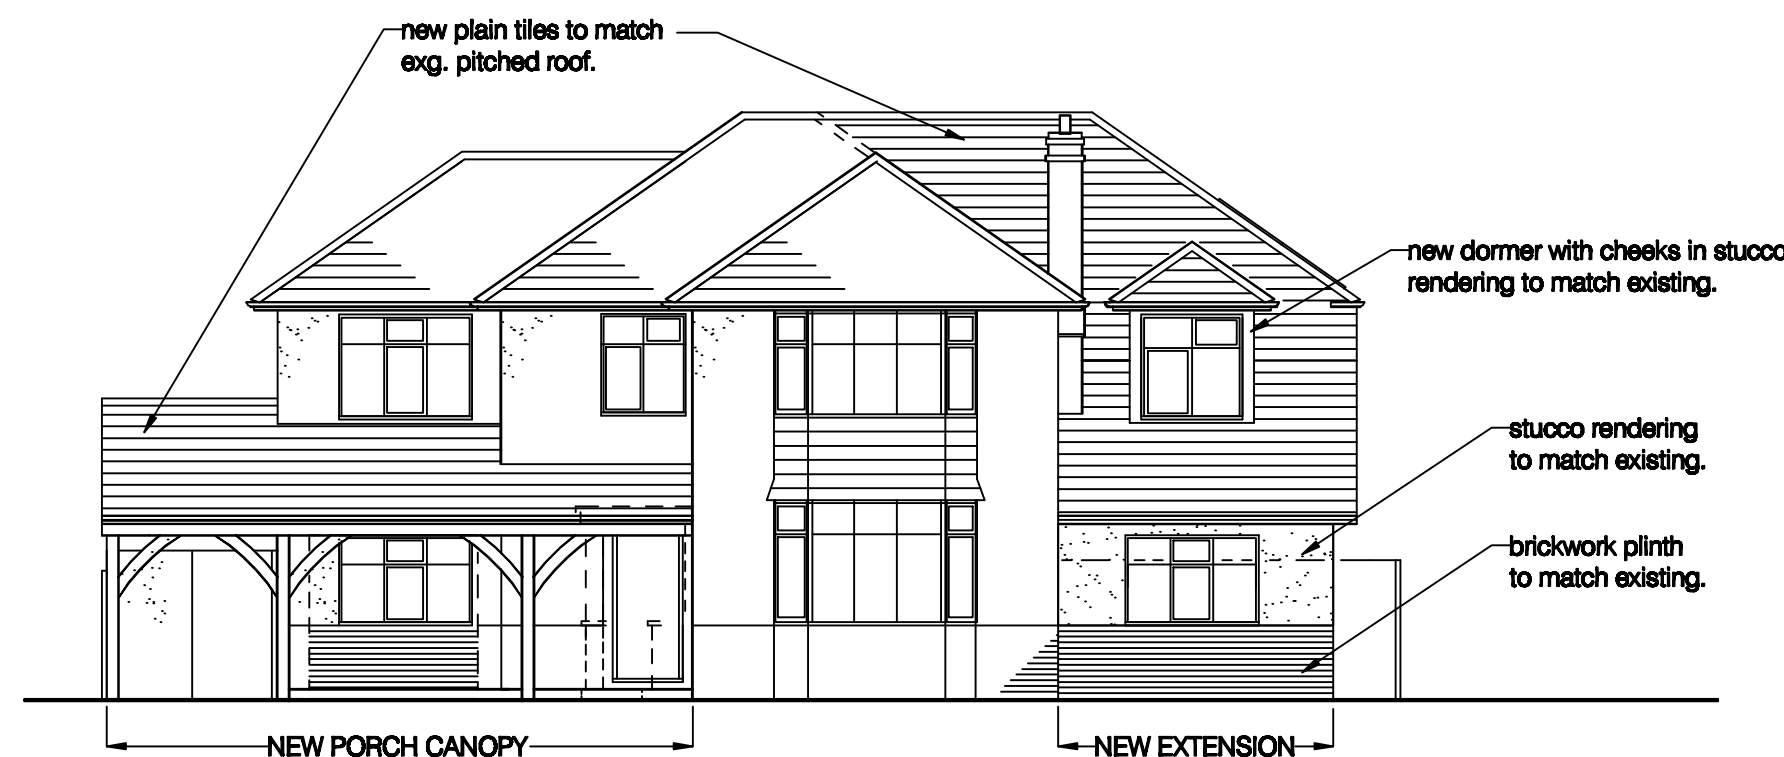


FRONT

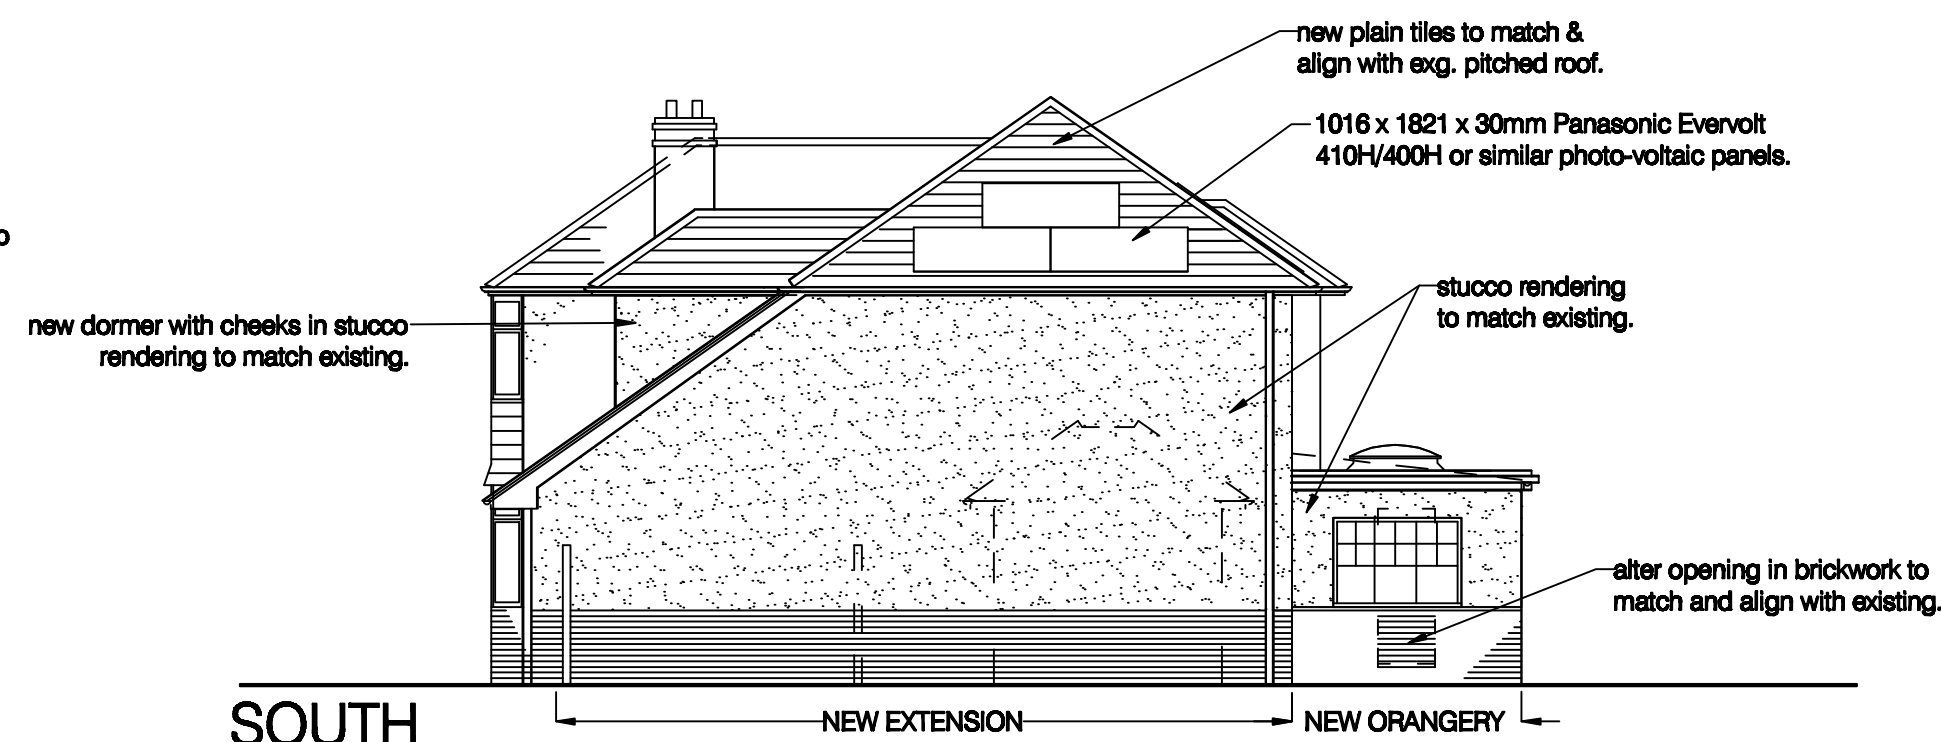

SOUTH

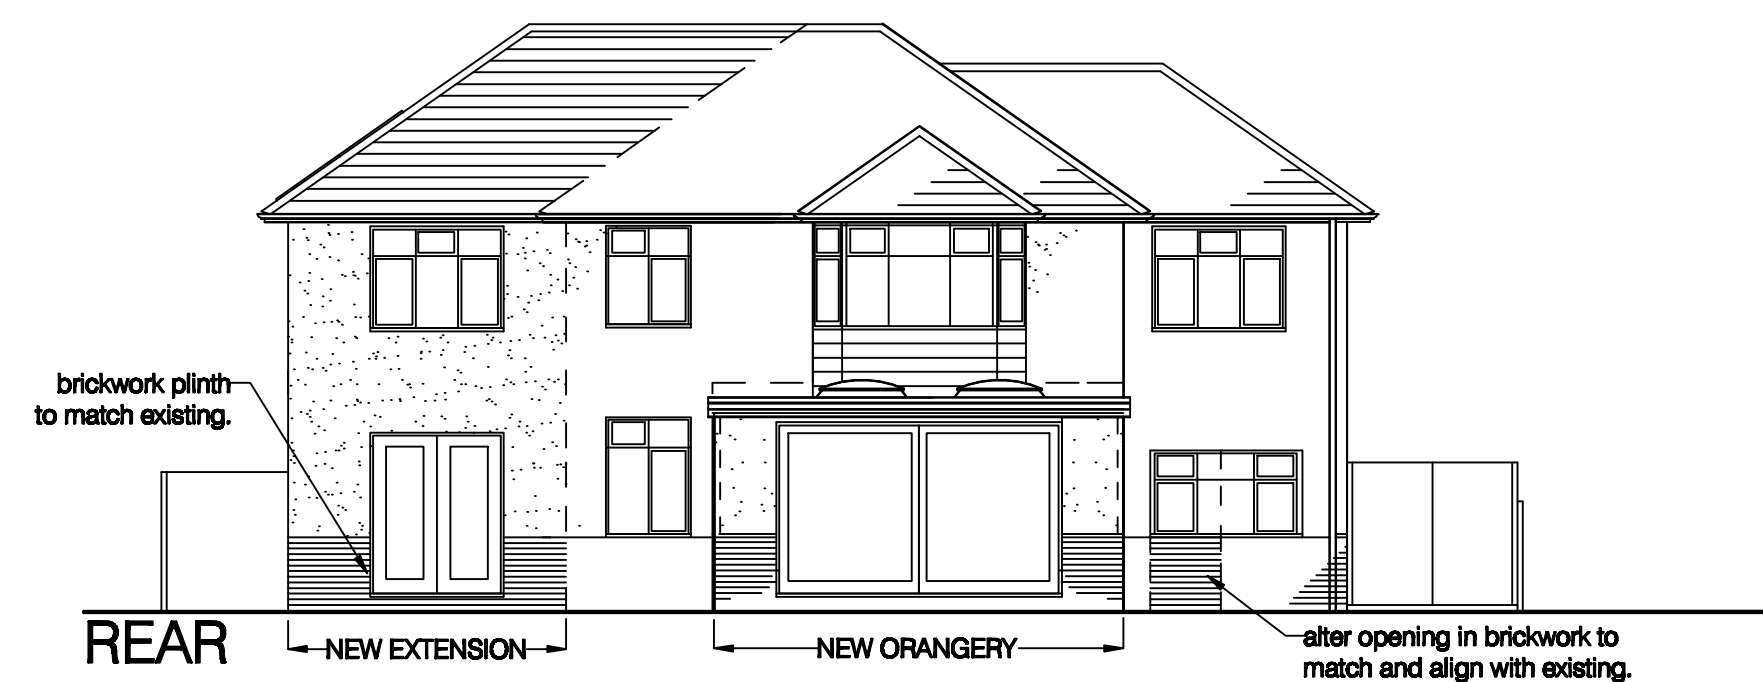

REAR

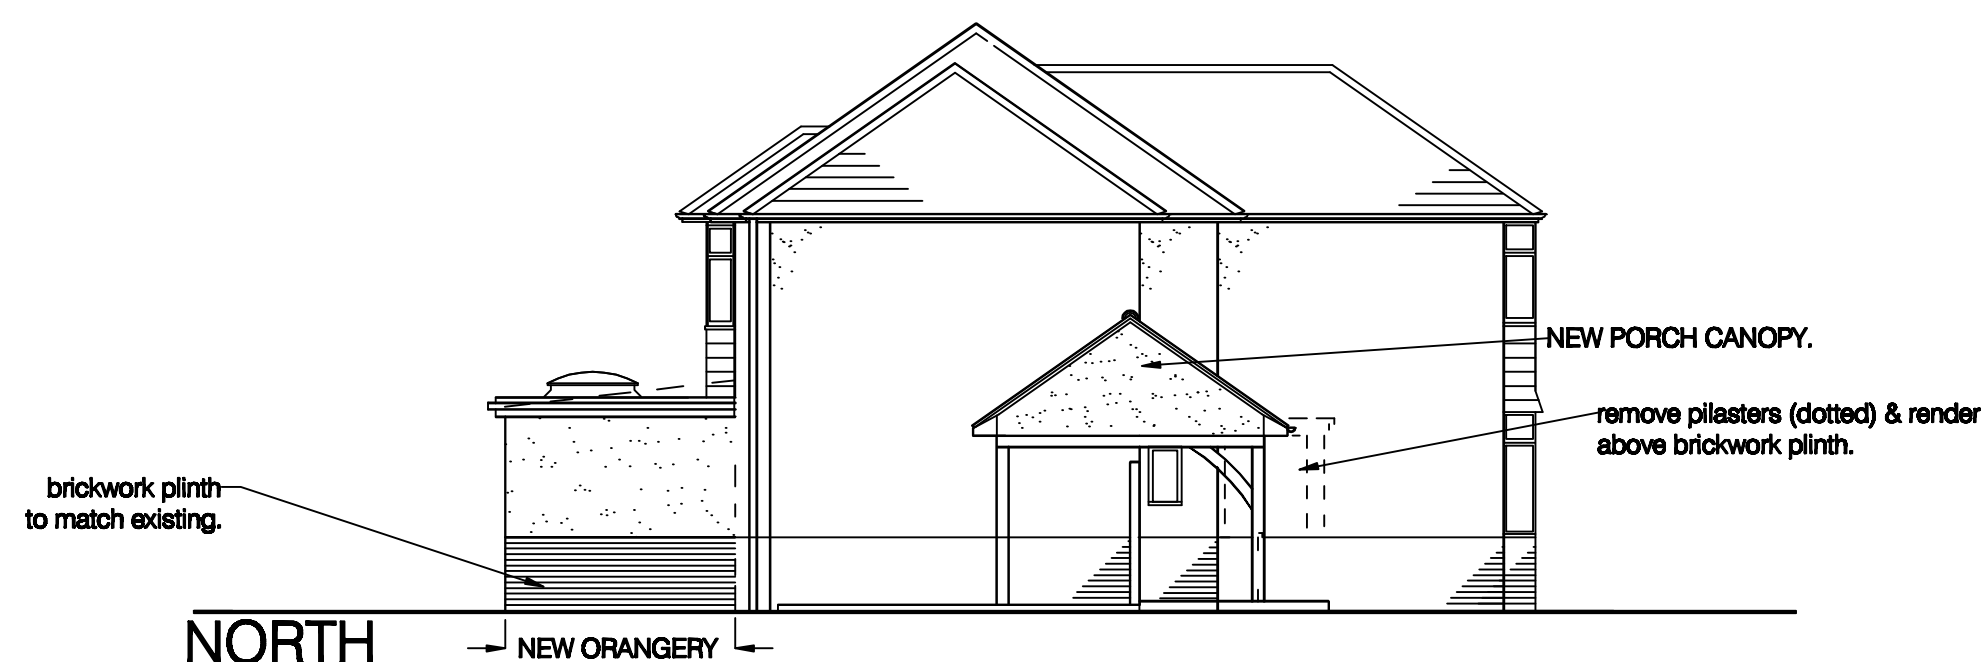

NORTH