



All dimensions are to be checked on site before work commences.
Figured dimensions to be taken in preference to scaled dimensions.
If in doubt please ask.
© Copyright reserved.

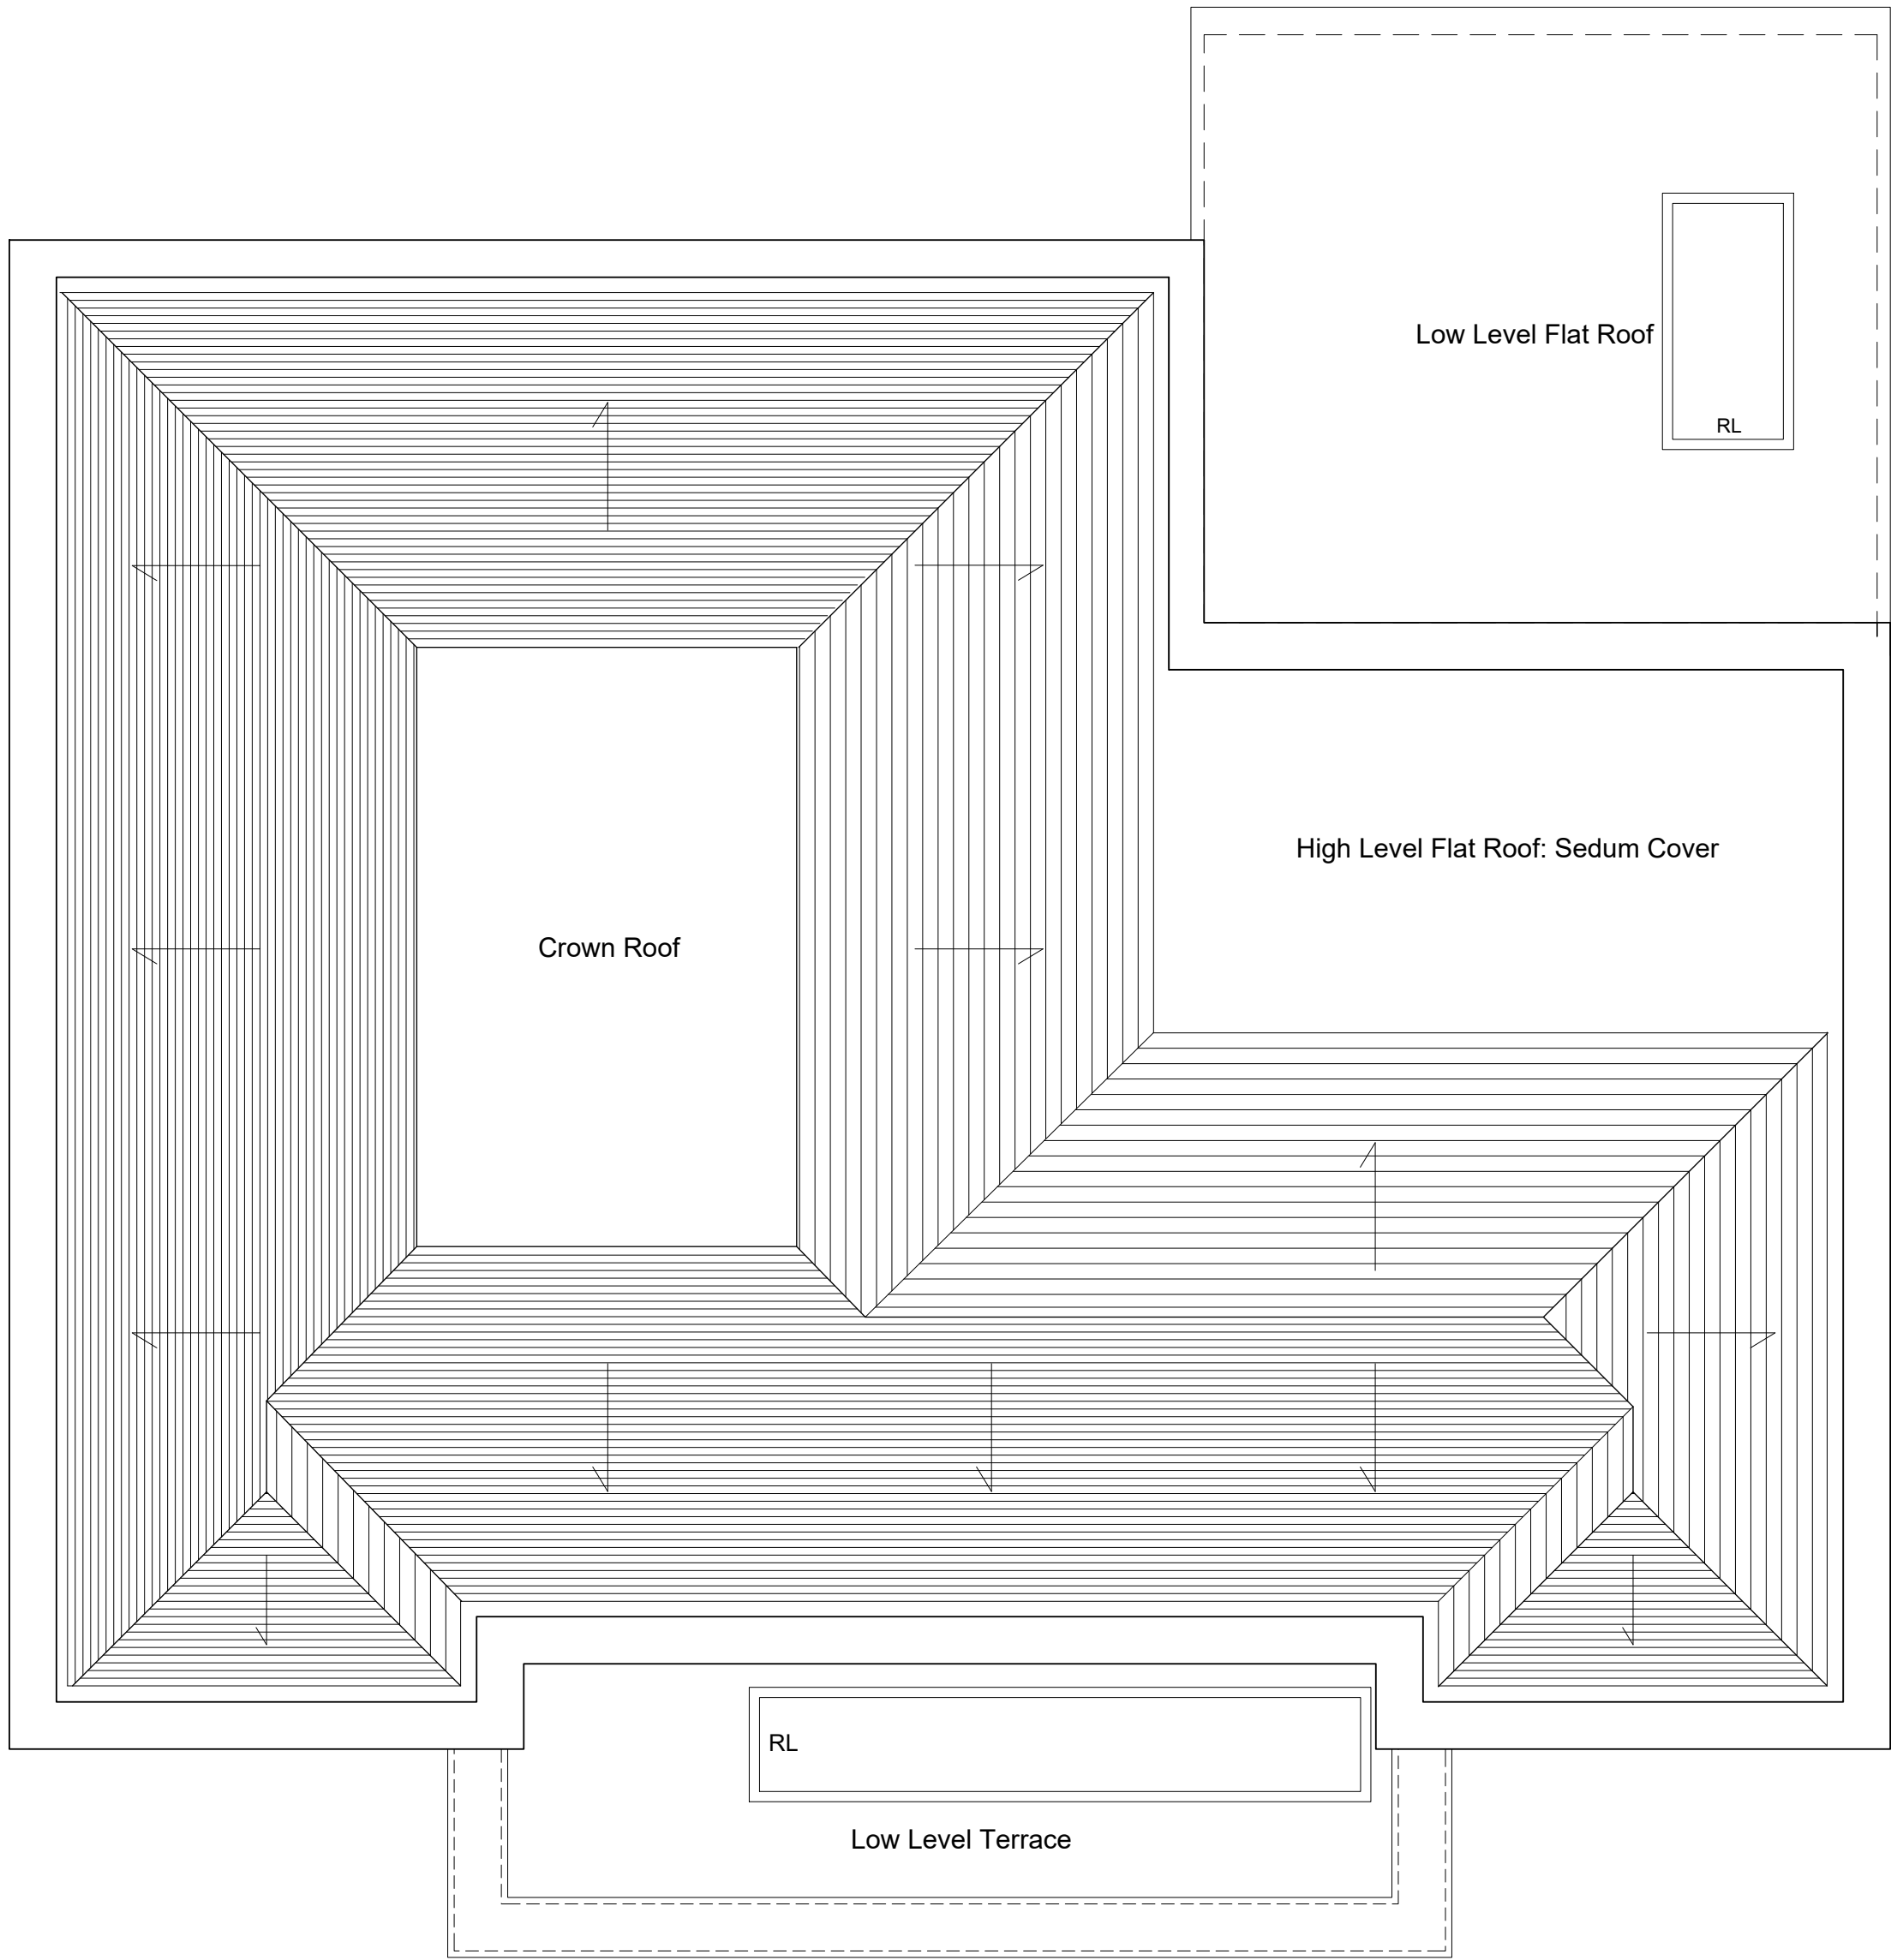


ROOF SCAPE PLAN As Proposed

Scale 1:50

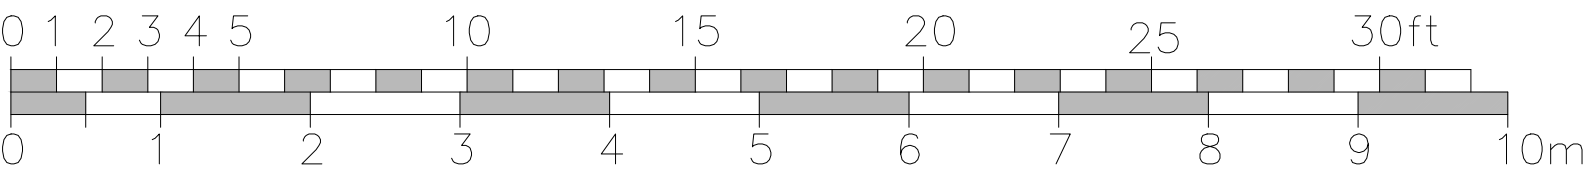

Scale Bar 1:50

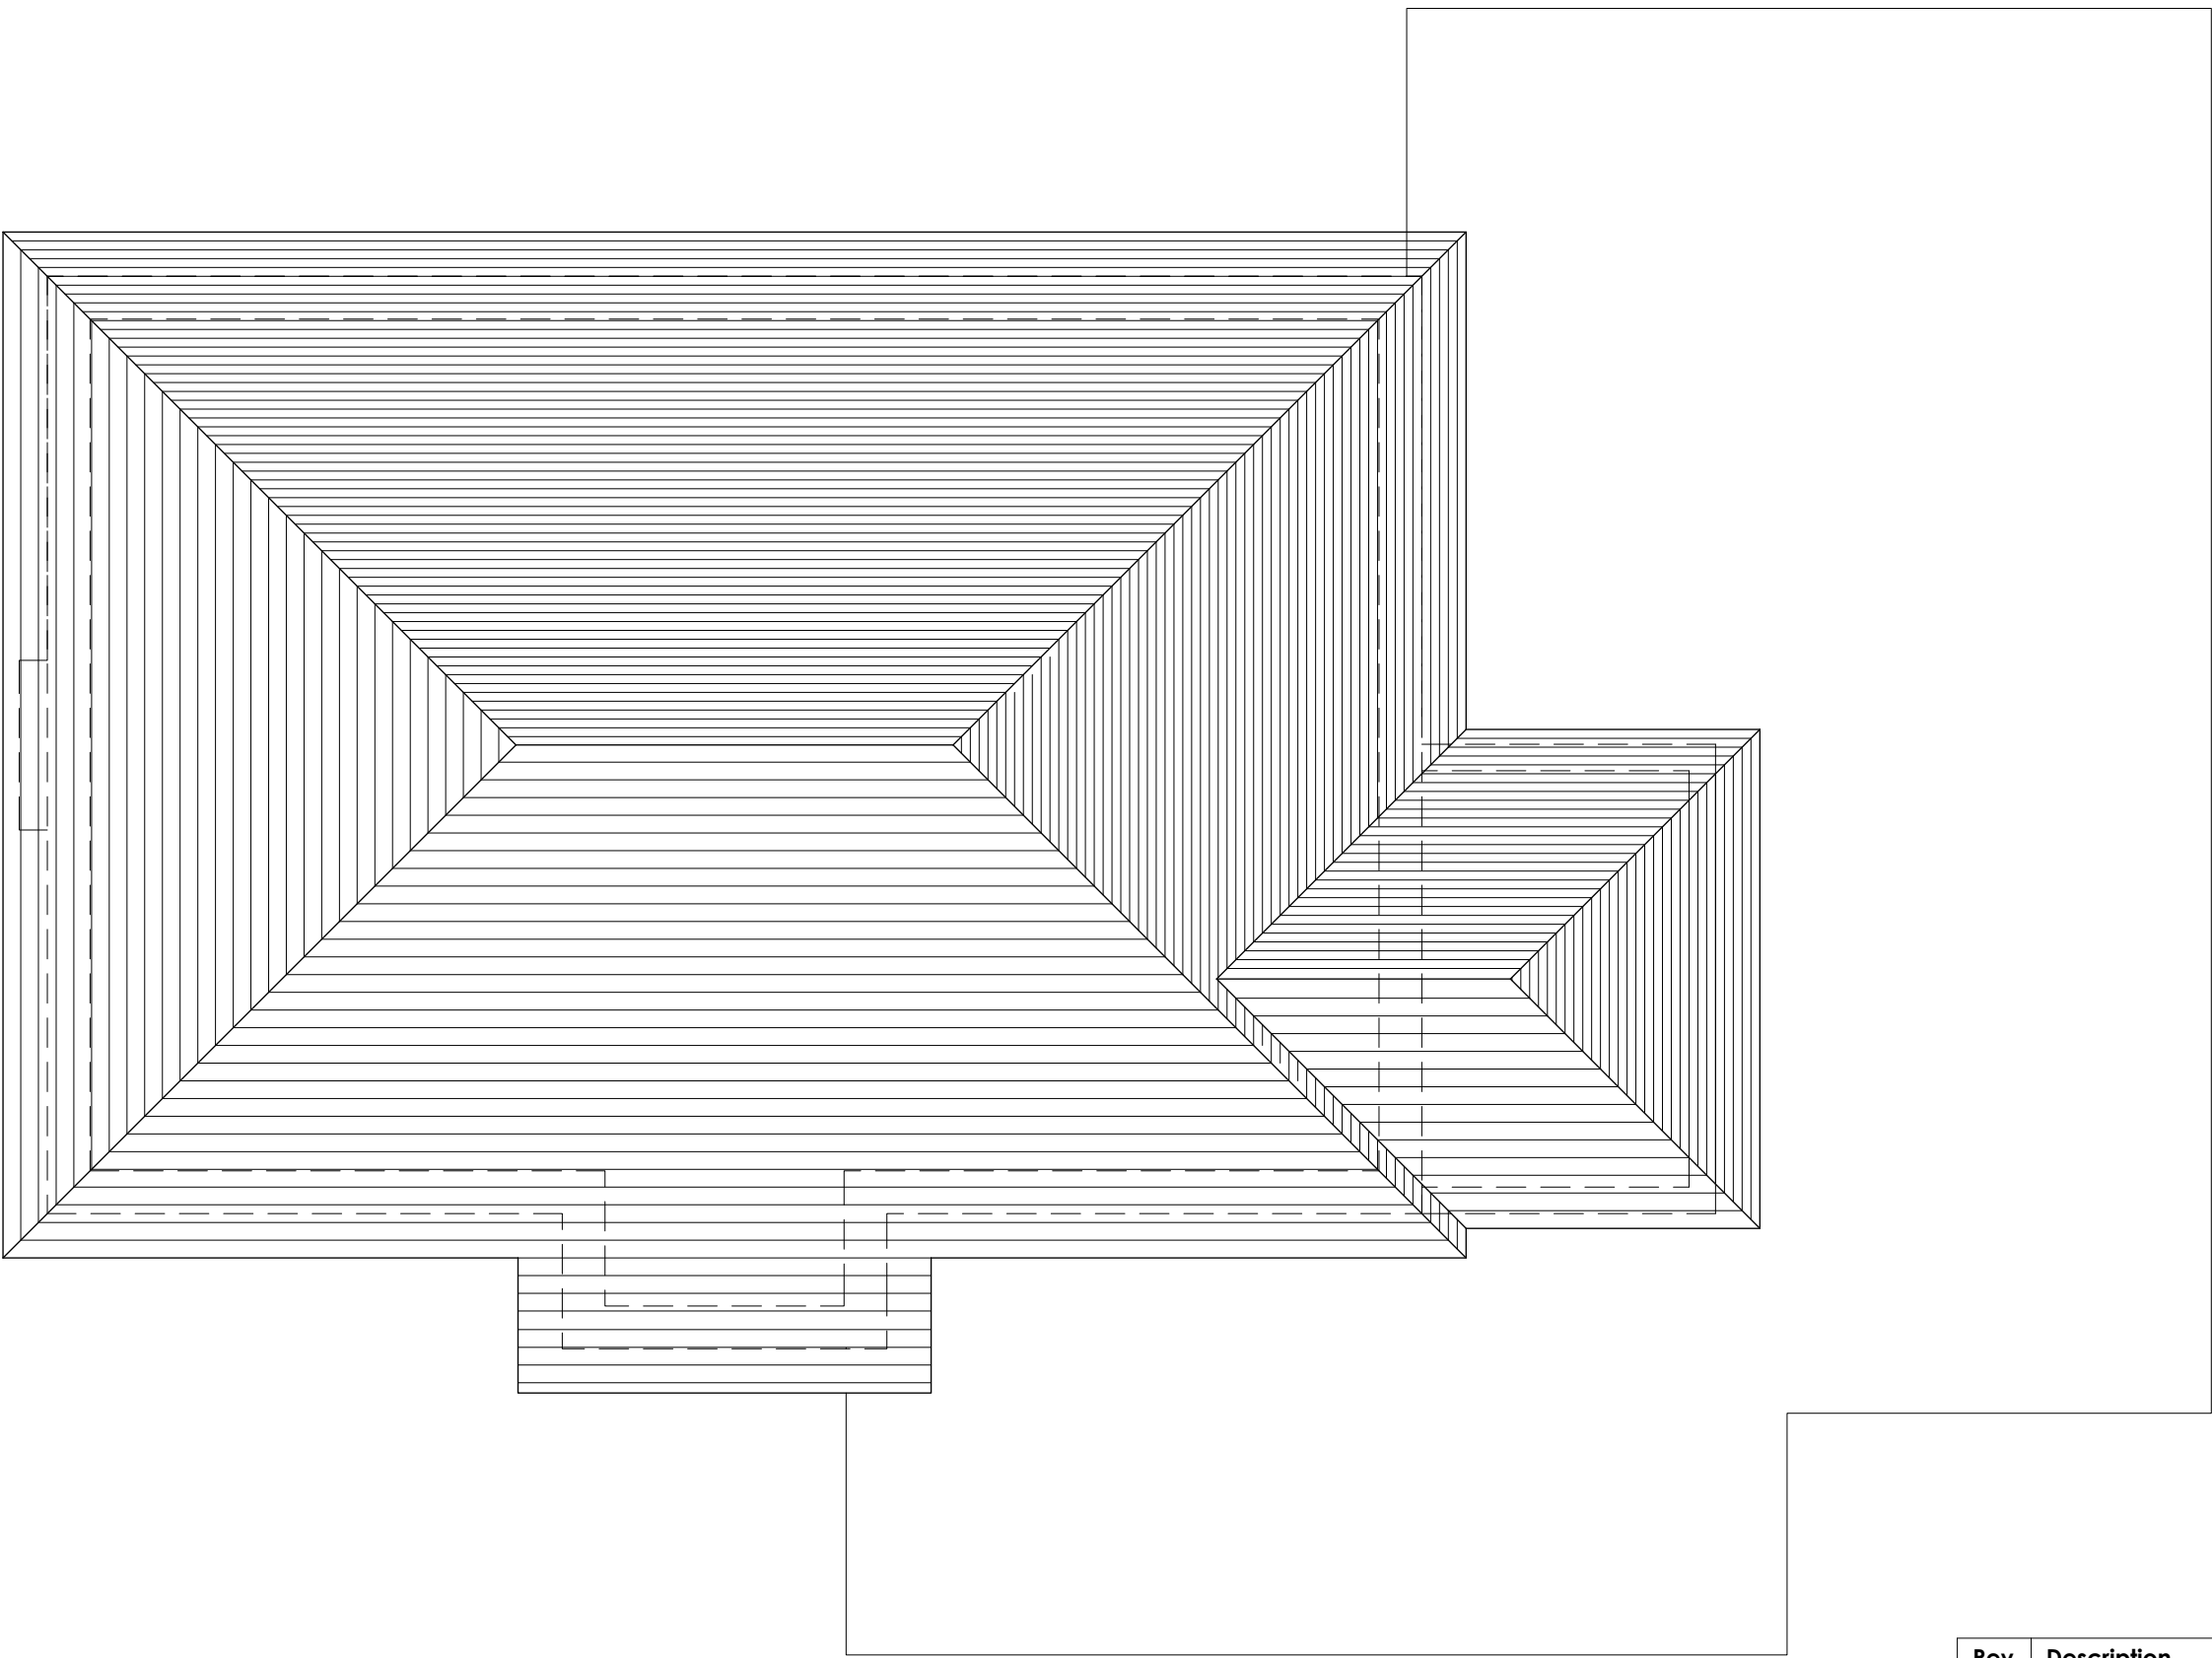

ROOF SCAPE PLAN As Existing

Scale 1:50

Rev	Description	Date	Initials
FOR PLANNING SUBMISSION			
HOLTHAM+NEWMAN ARCHITECTS The Old Dairy 282a Hyde End Road, Spencer's Wood, Reading, Berkshire RG7 1DN T: 07971 316499 E: hello@hnarchitects.co.uk			
Project: 7, Kelmscott Close Caversham, Reading, Berkshire RG4 7DG			
Client C/O/ Holtham Newman Architects			
Drawing Title: General Arrangement Plans Roof Scape -			
As Existing and Proposed			
Scale:	1:50 @ A1	Dwg. No.:	Rev.:
-		2437-P102	-
Drawn by:	DH		
Date:	Feb 2025		