


Location Plan

Site Address: 27, Morlais, Emmer Green, Reading, RG4 8PQ

Date Produced: 18-Feb-2025

Scale: 1:1250 @A3

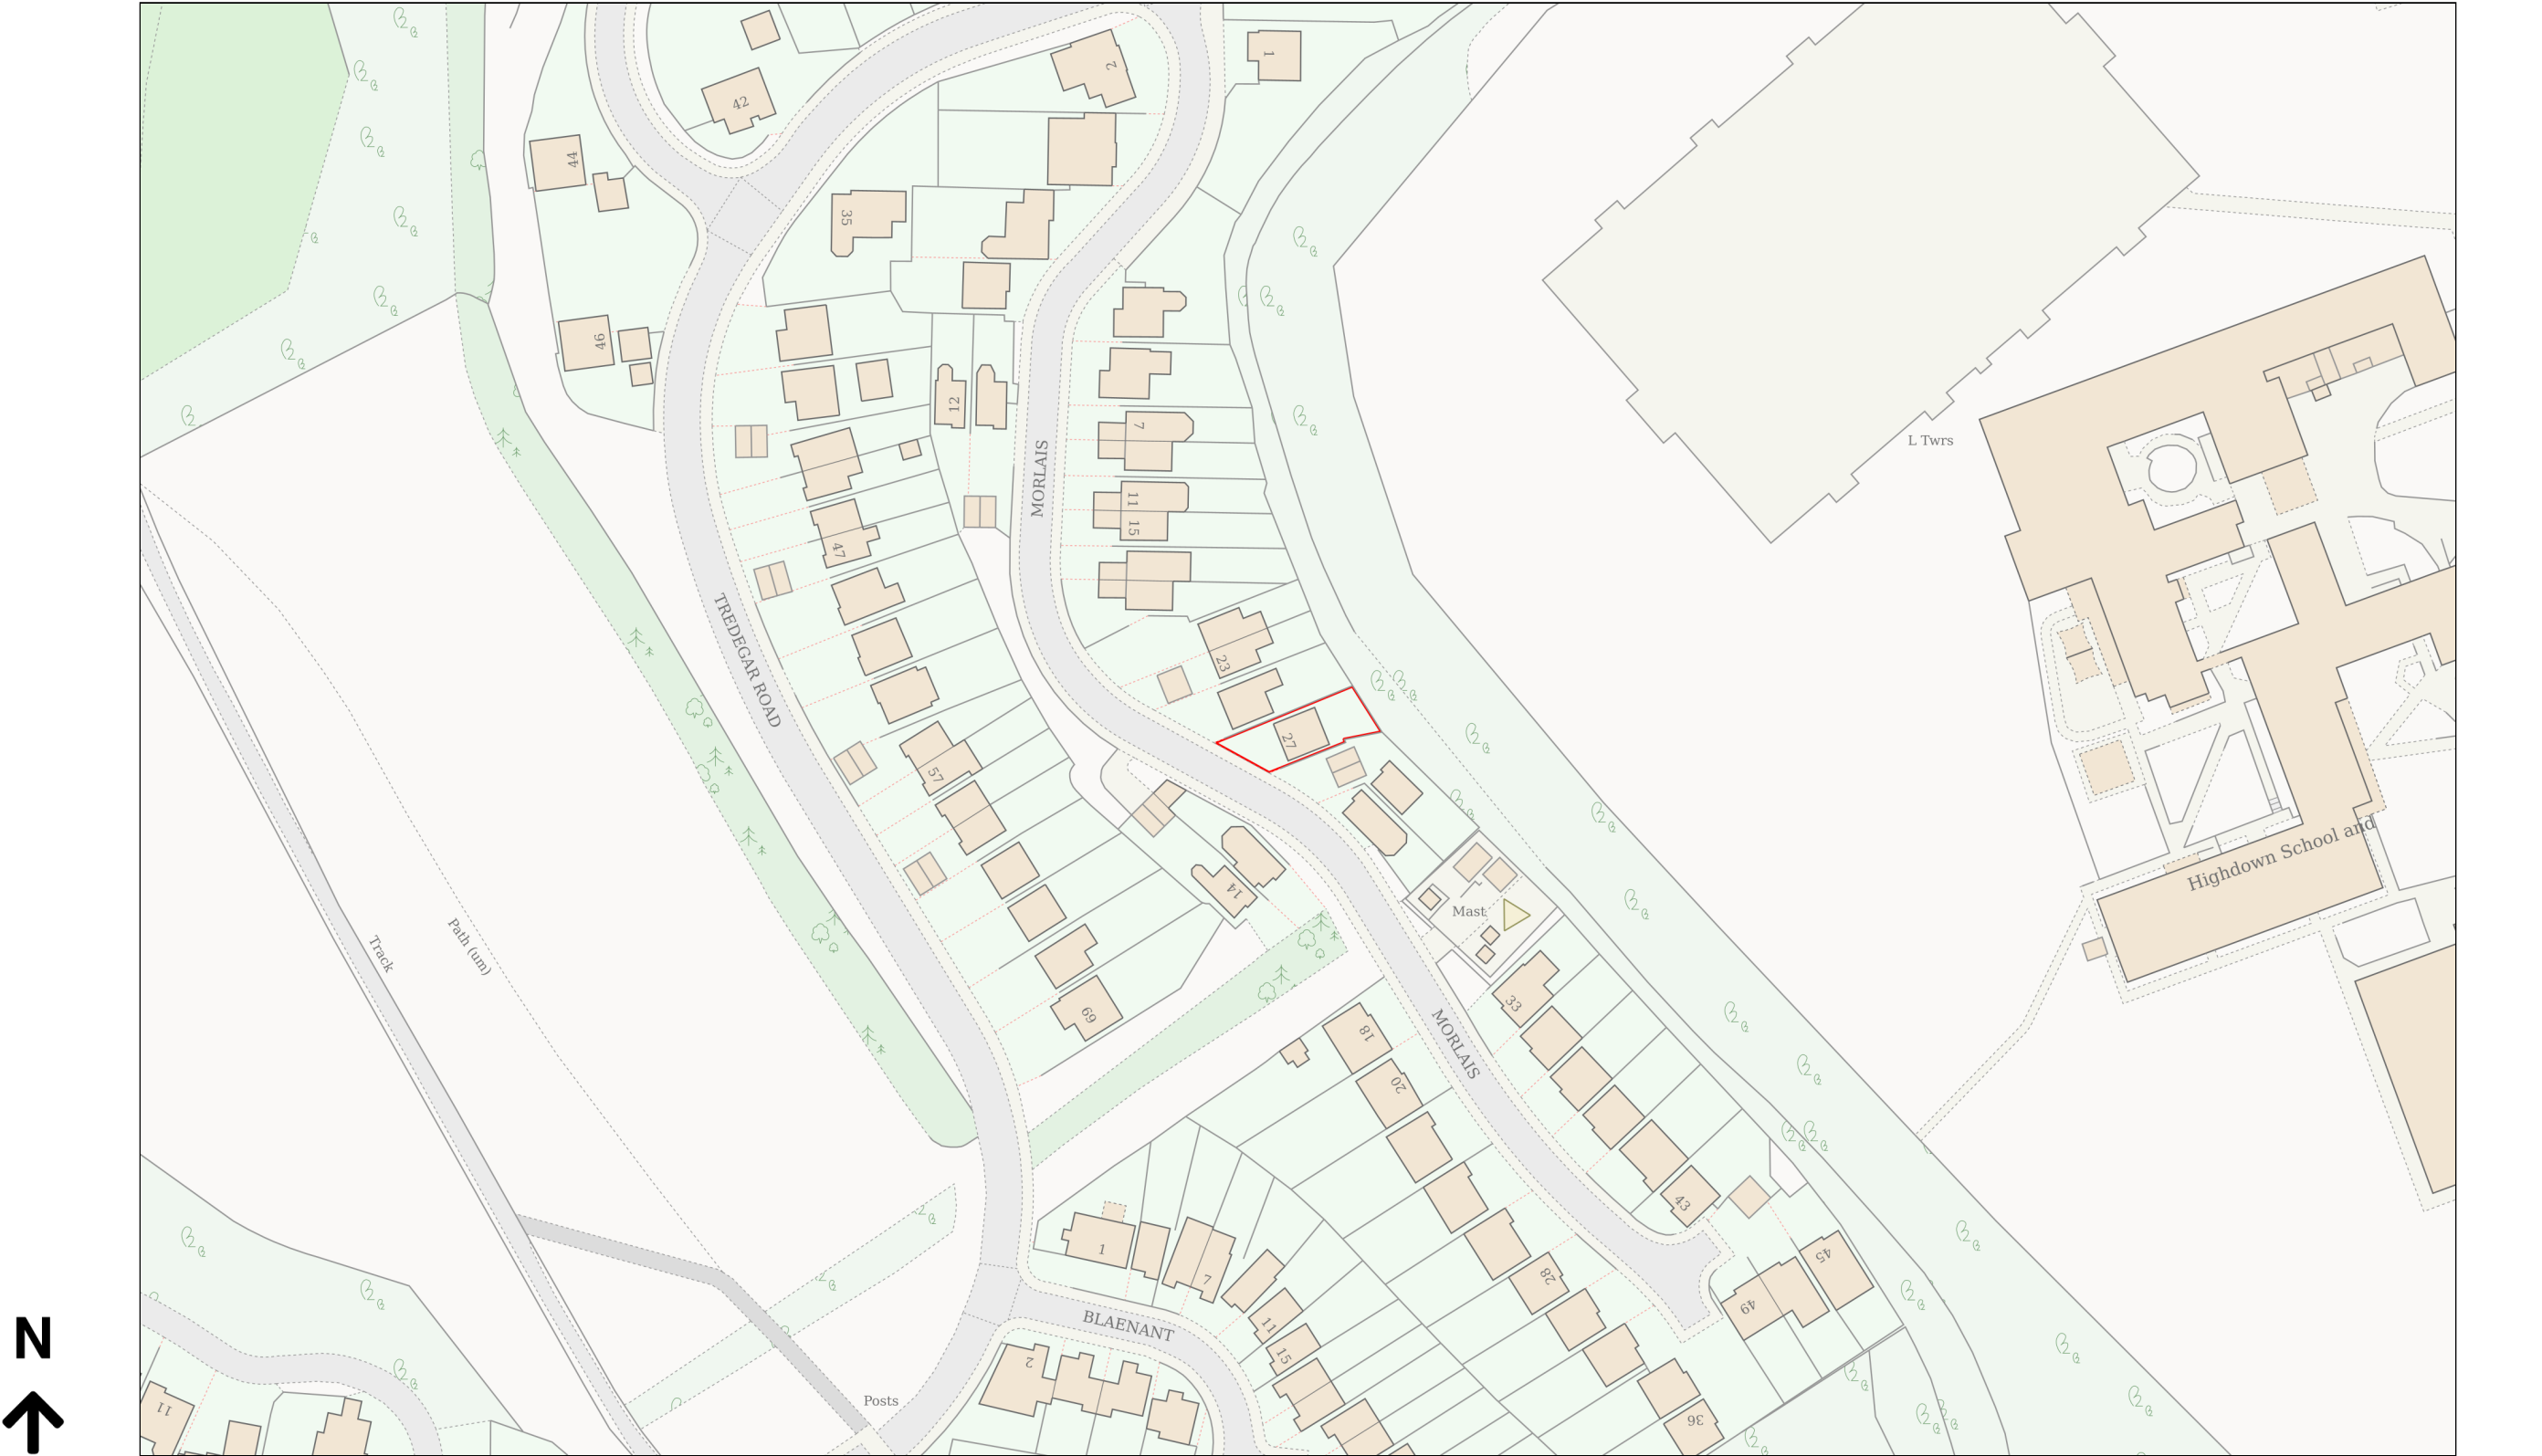

Planning Portal Reference: PP-13772466v1

