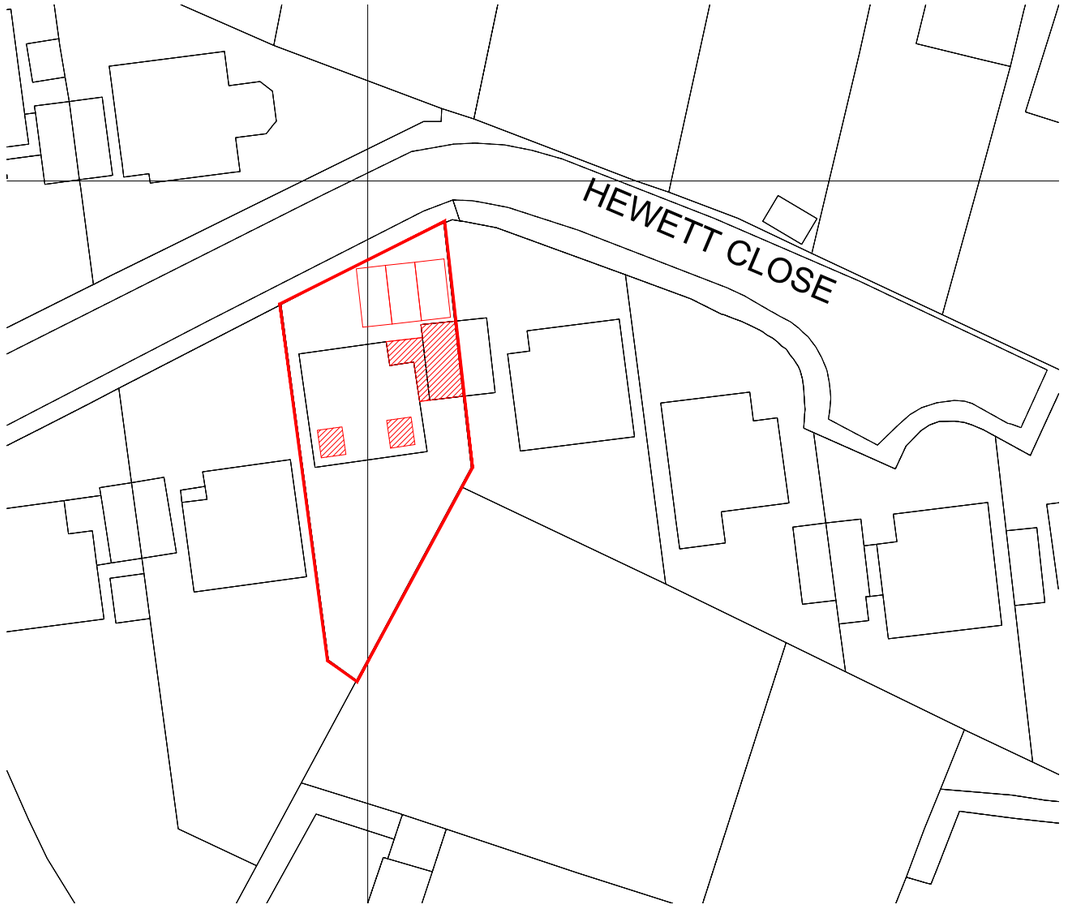

SITE PLAN (1:500)

0 5 10 15 20 25 30 35 40 45 50
Scale m

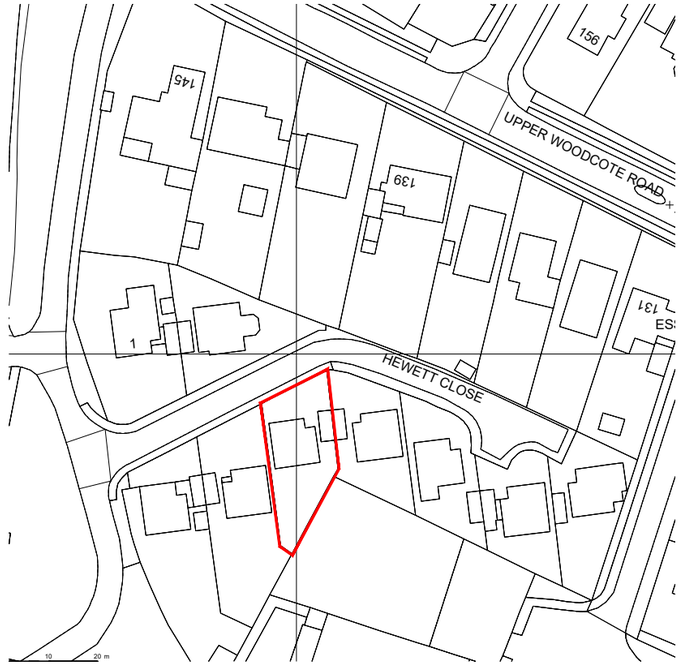

LOCATION PLAN (1:1250)

0 10 20 30 40 50 60 70 80 90 100
Scale m

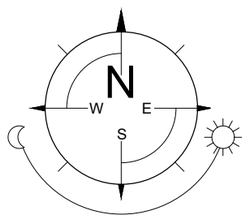

REV.	DATE	COMMENTS

PROJECT
5 Heeitt Close,
Caversham,
Reading,
RG4 7EL

DRAWING TITLE
Single storey front extension, dormers to rear elevation and garage conversion
SITE & LOCATION PLAN

SK-tec Ltd
Planning & Technical Services
22 Glasspool Road, Winnersh, Reading, Berkshire, RG41 5SB
tel: 01183 759987, mob: 07714 100537
e-mail: steve@sk-tec.co.uk

CLIENT
Mr & Mrs Buckle

SCALE As Shown (A3)
DATE Sept 24

DRG. No. 24/955-03
REV.

Crown Copyright and database rights 2018 OS 100047474