



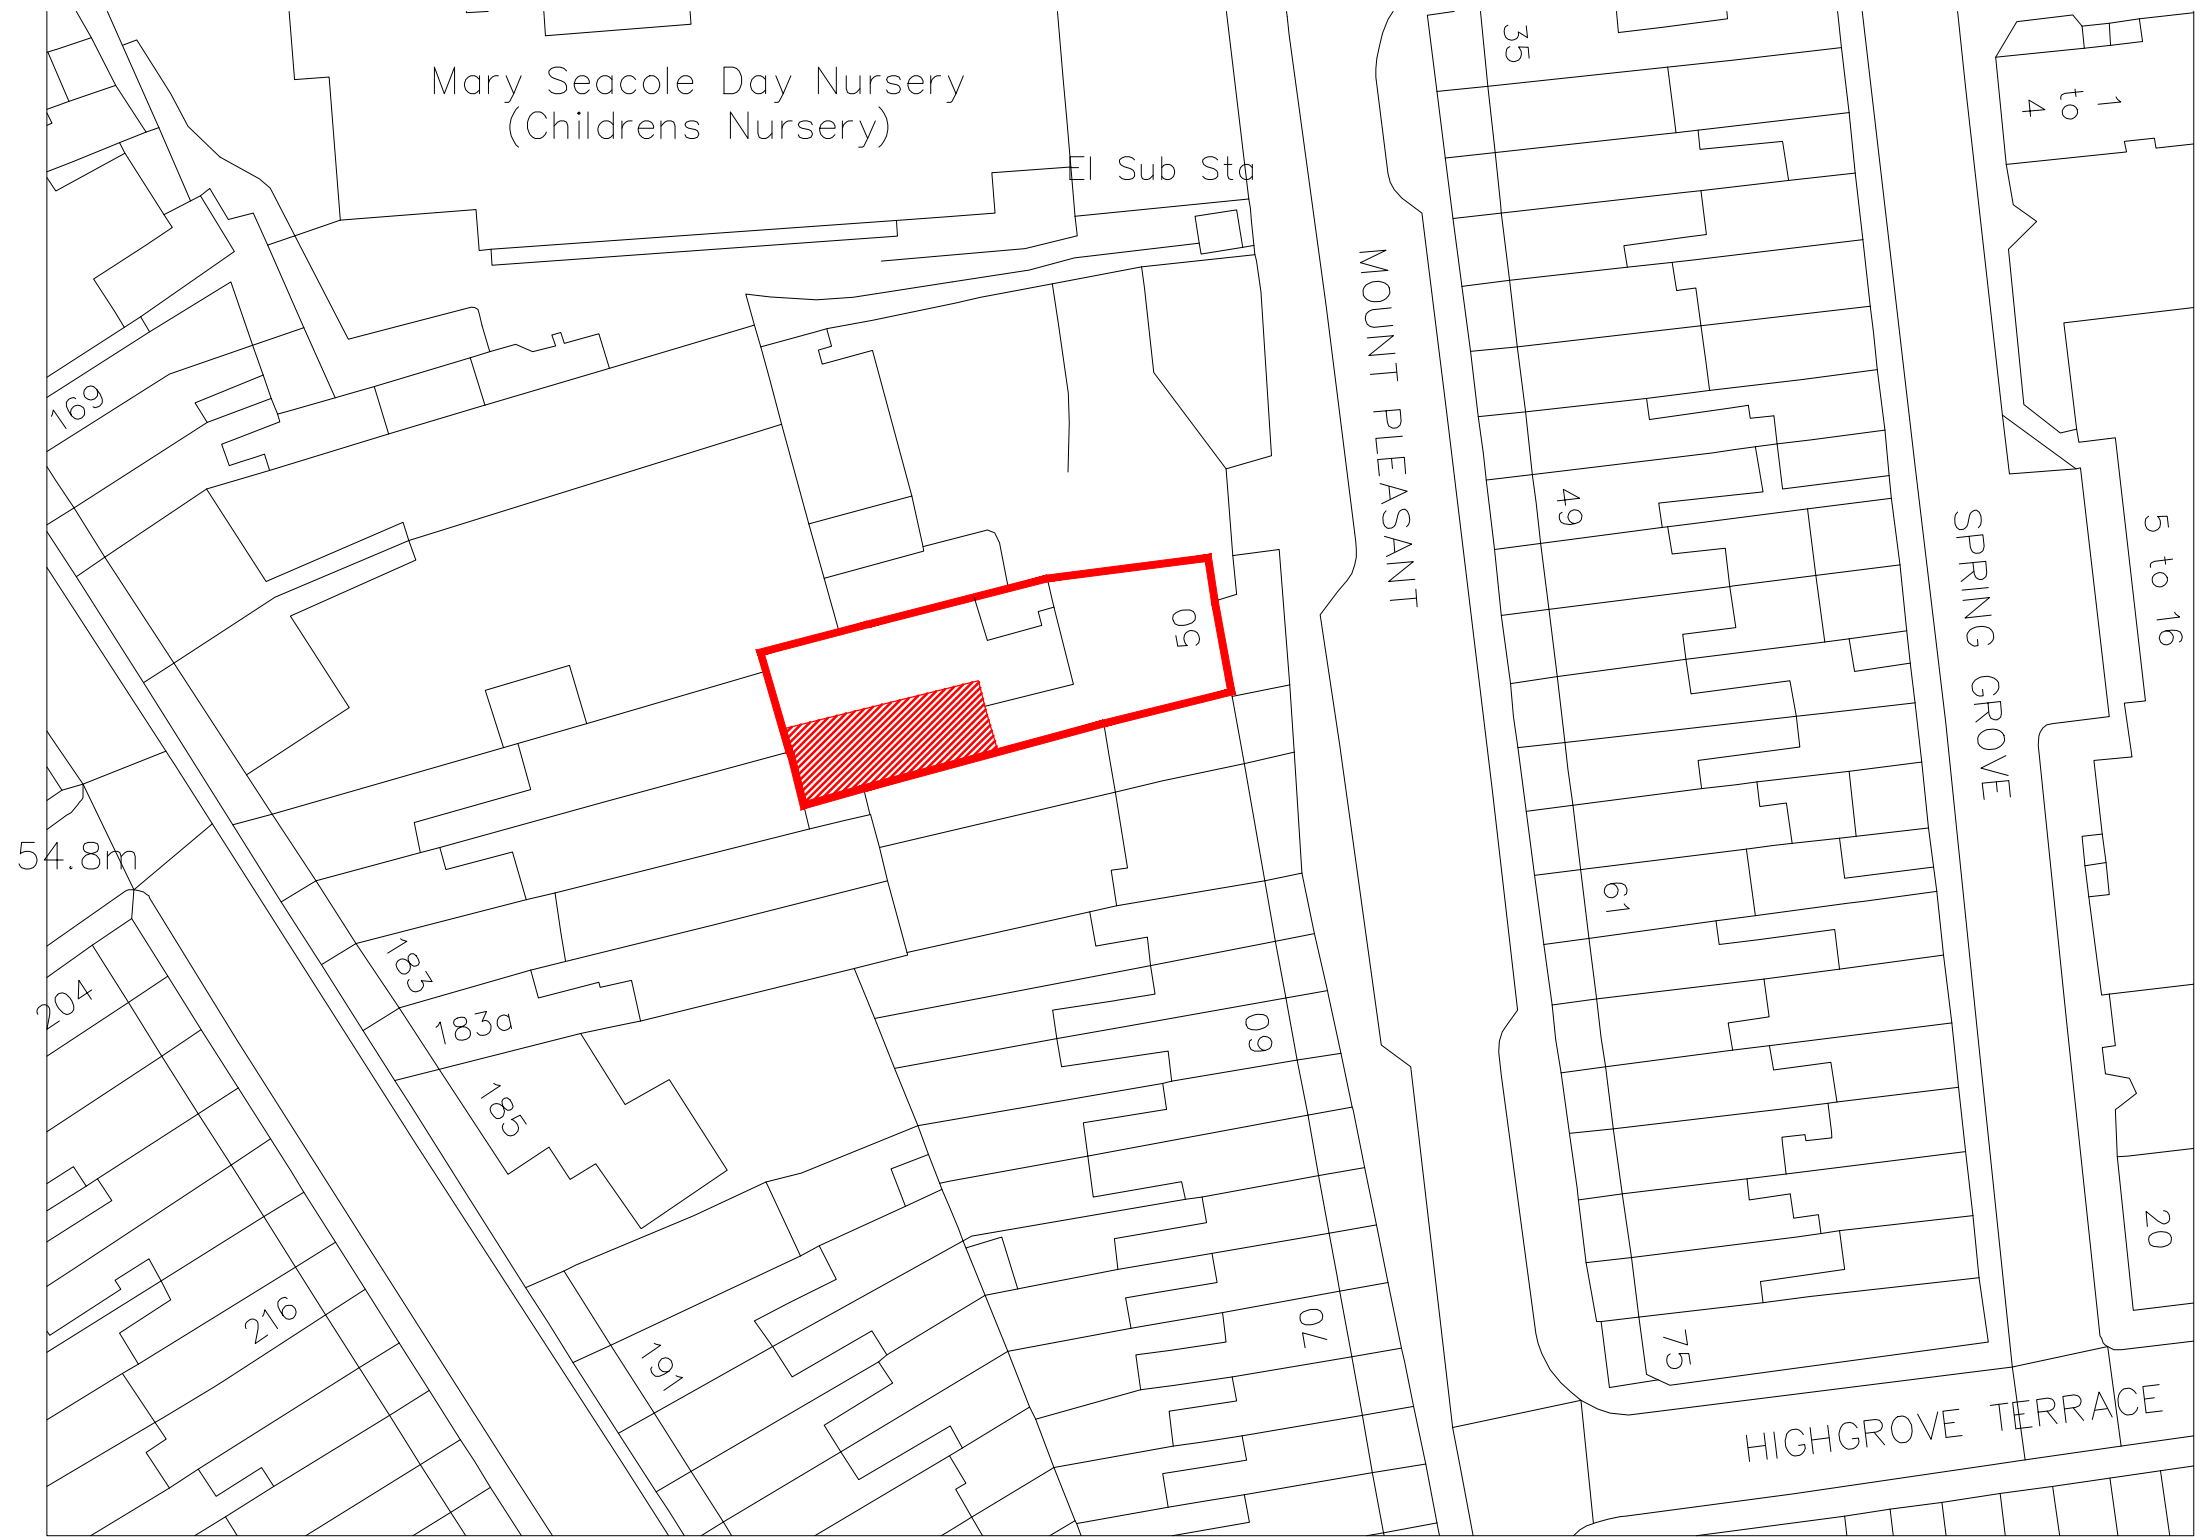

Crown copyright 2022. Supplied by copla ltd trading as UKPlanningMaps.com a licensed Ordnance Survey partner (100054135).
Data licence expires 09 January 2024. Unique plan reference: v2c//832824/1125609

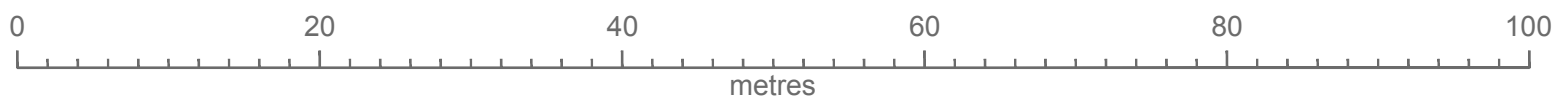

PROPOSED
DEVELOPMENT

CLIENT
DRAWING NO: 202409-HB09

SITE 50 Mount Pleasant, READING, RG1 2TD
DRAWING TITLE Block Plan

Date: 09.01.2024
Scale @ A3: 1:500
Revision: P01

HB PLANNING SERVICES EMAIL INFO@HBPLANNINGSERVICES.CO.UK CONTACT 02038539648		
Rev: P01	Date: 28.09.2023	Notes: For Planning Approval

