

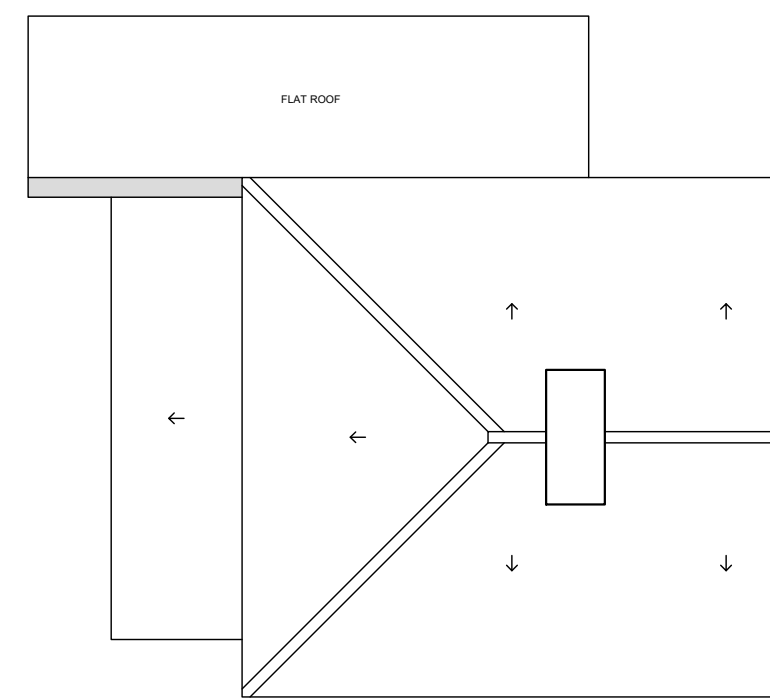
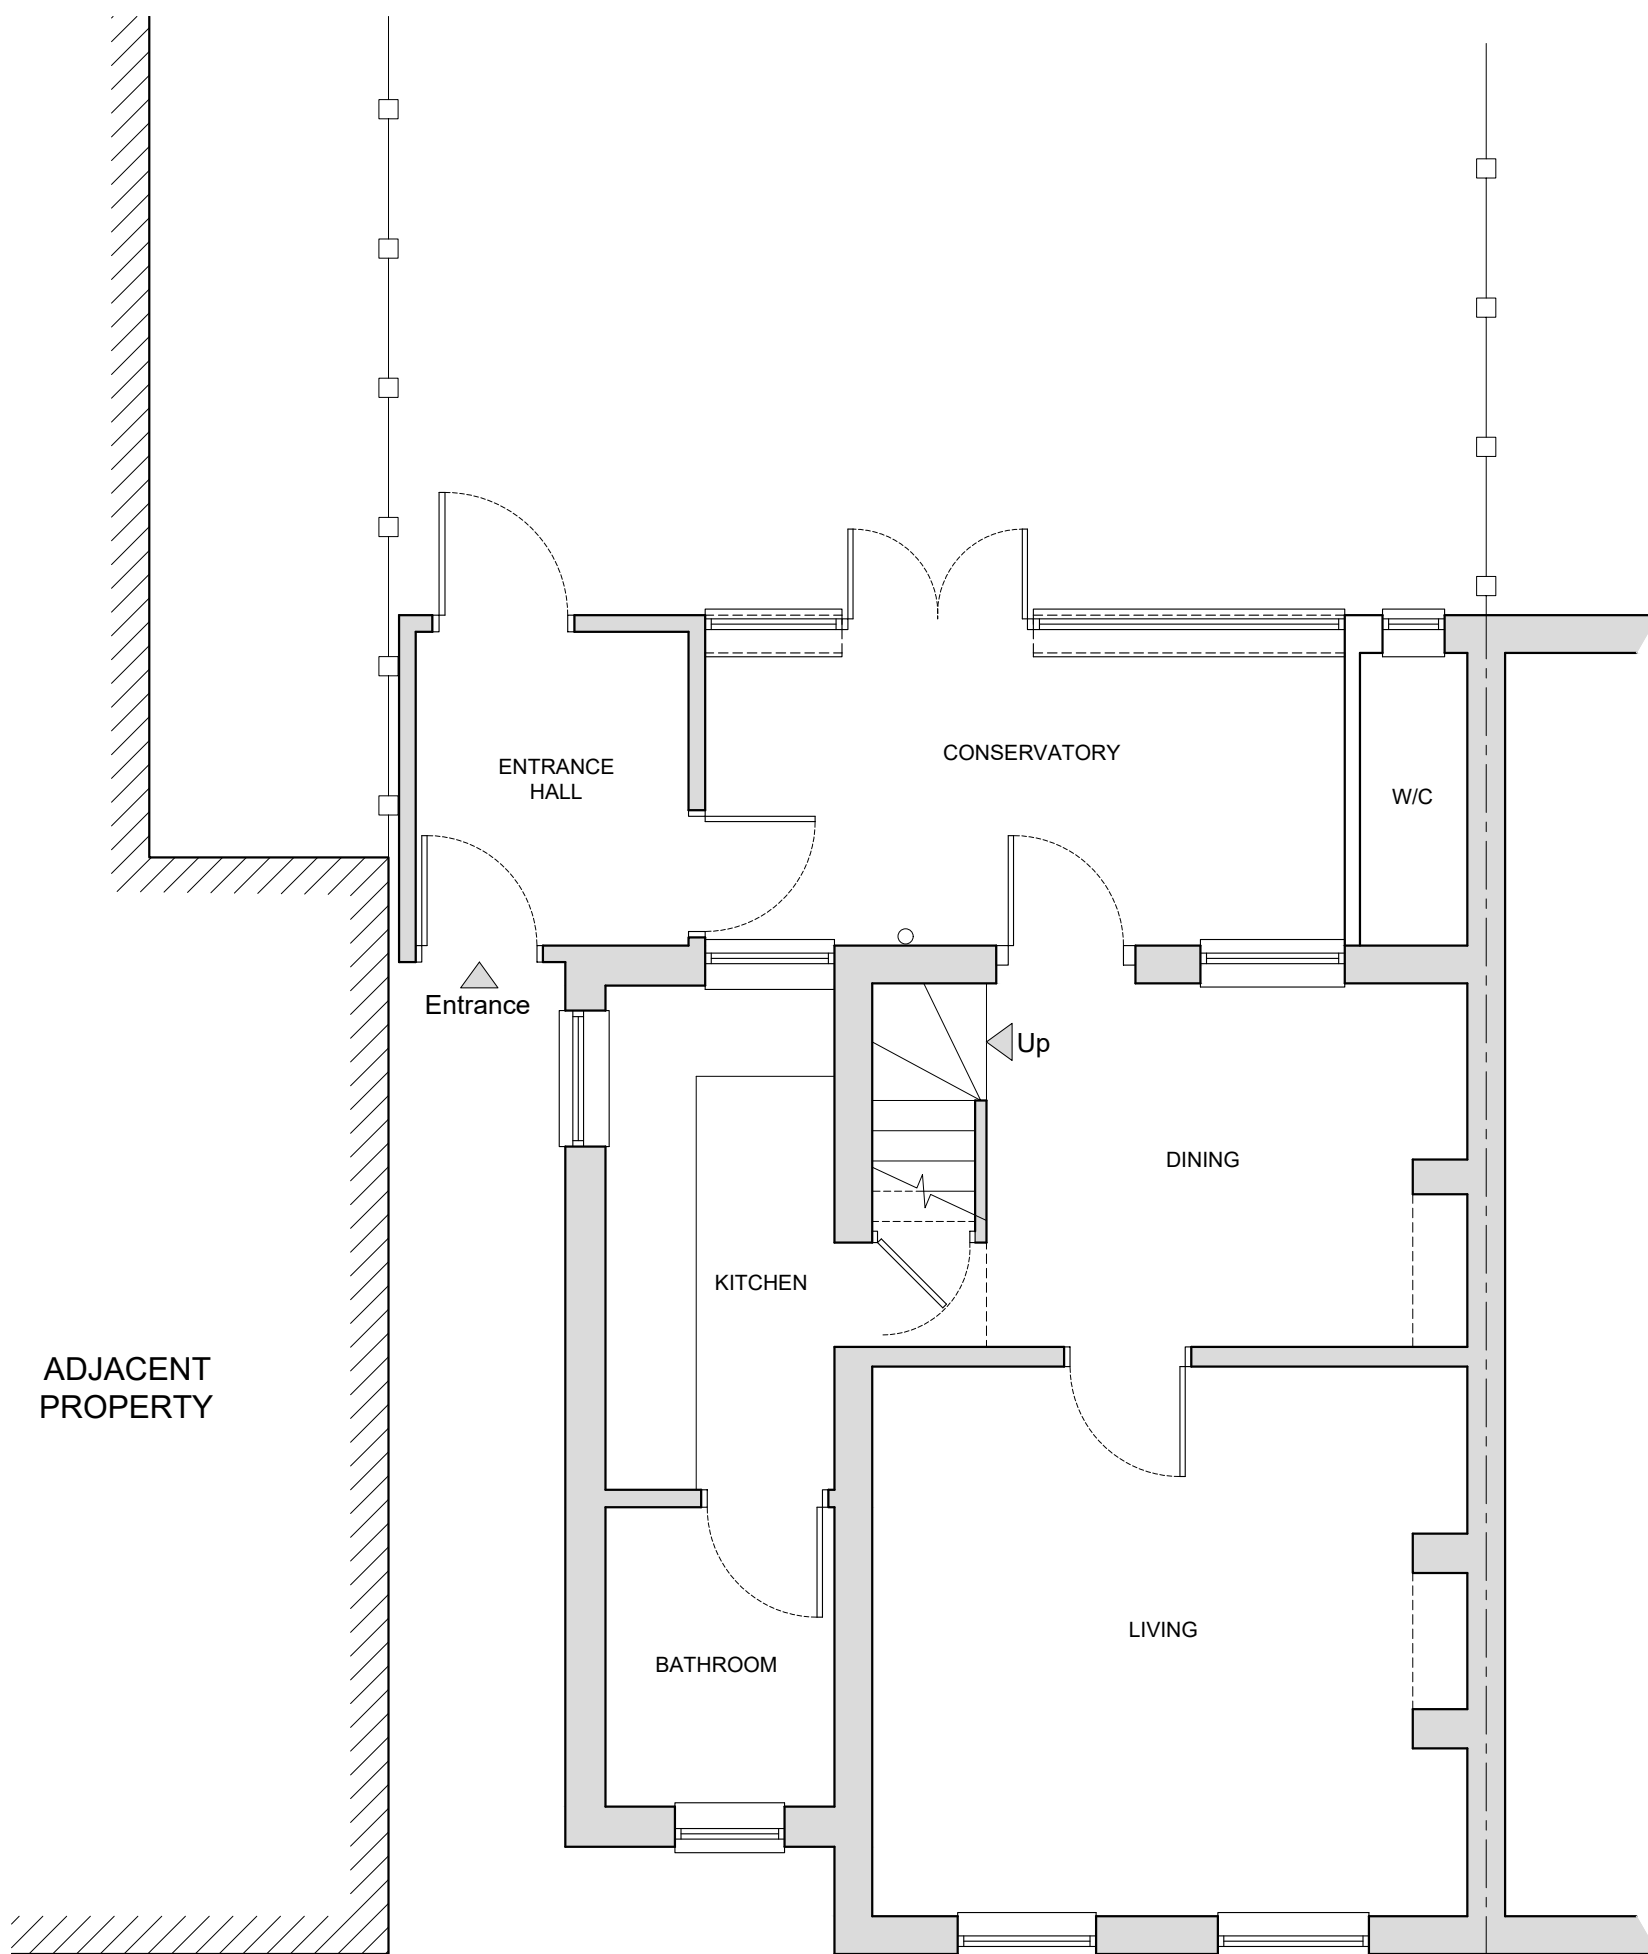
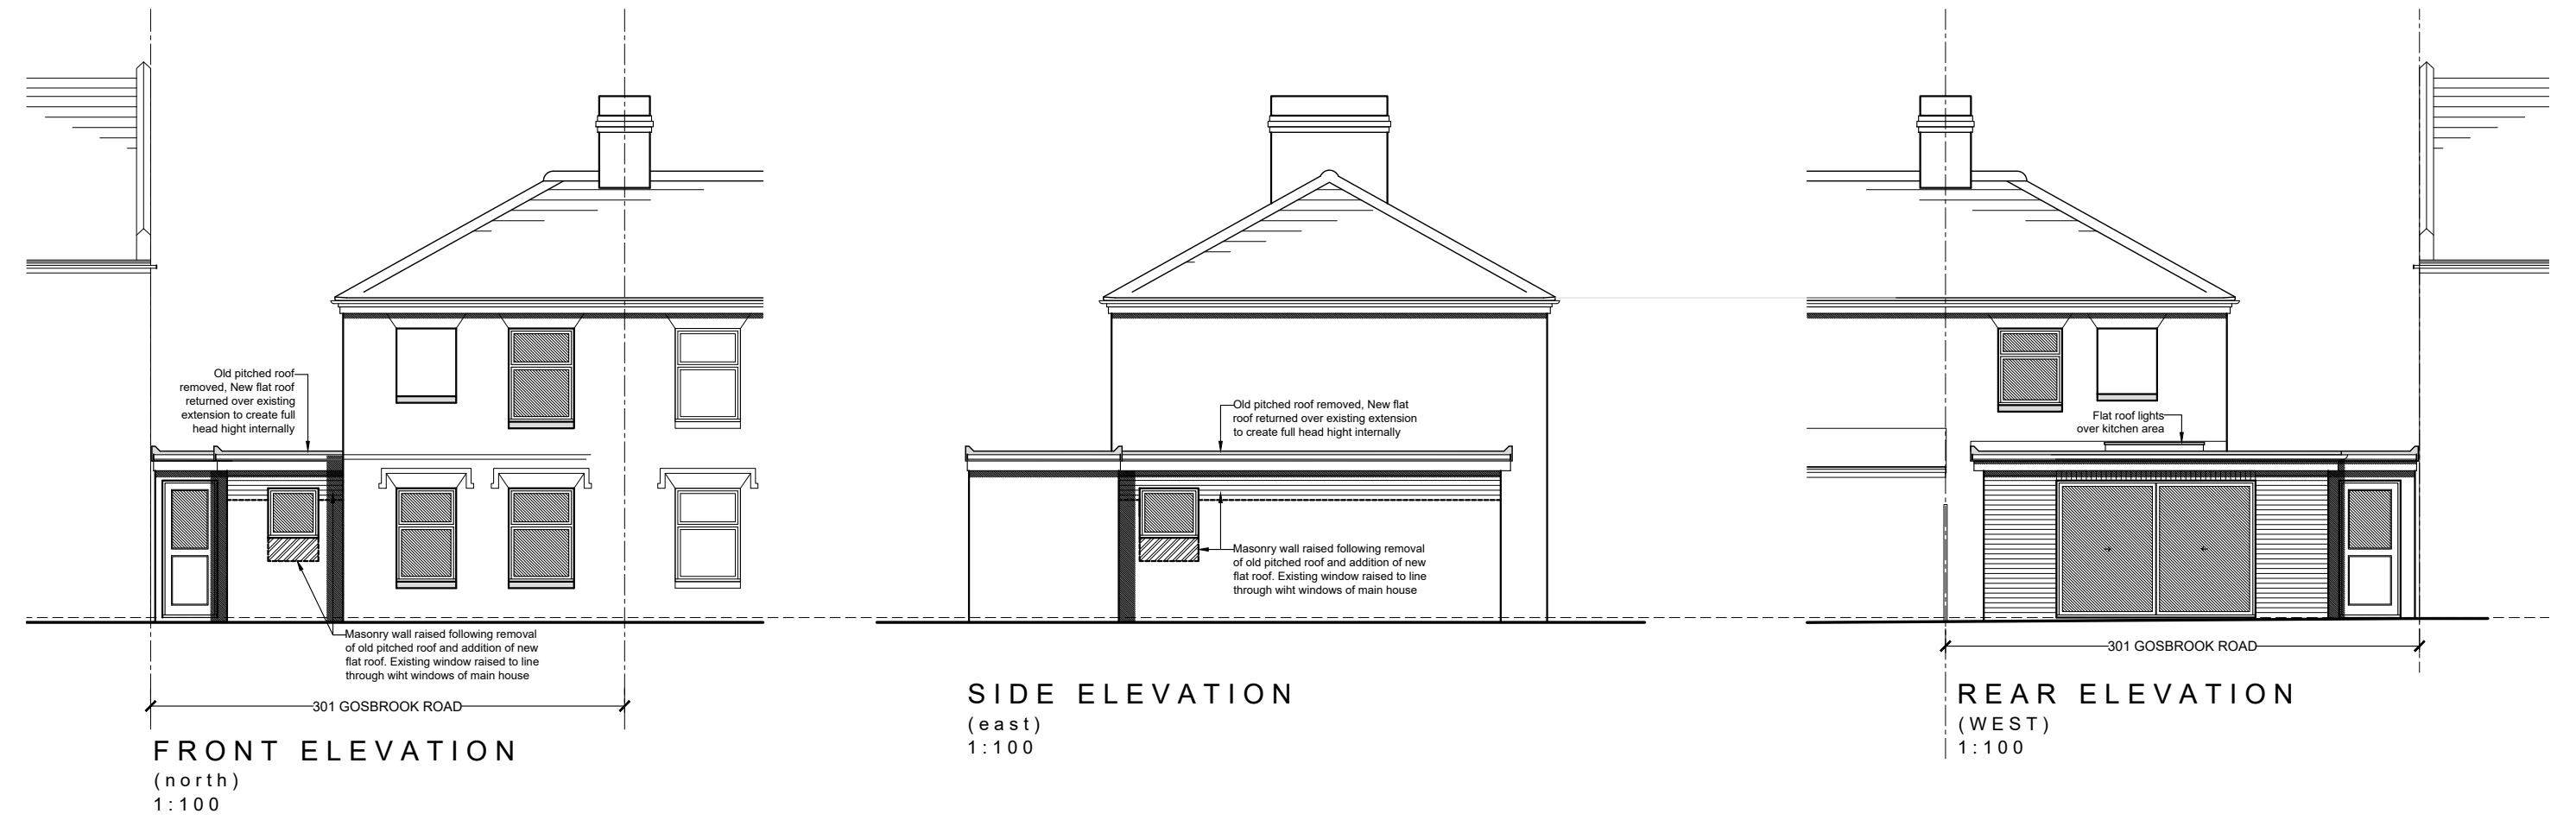
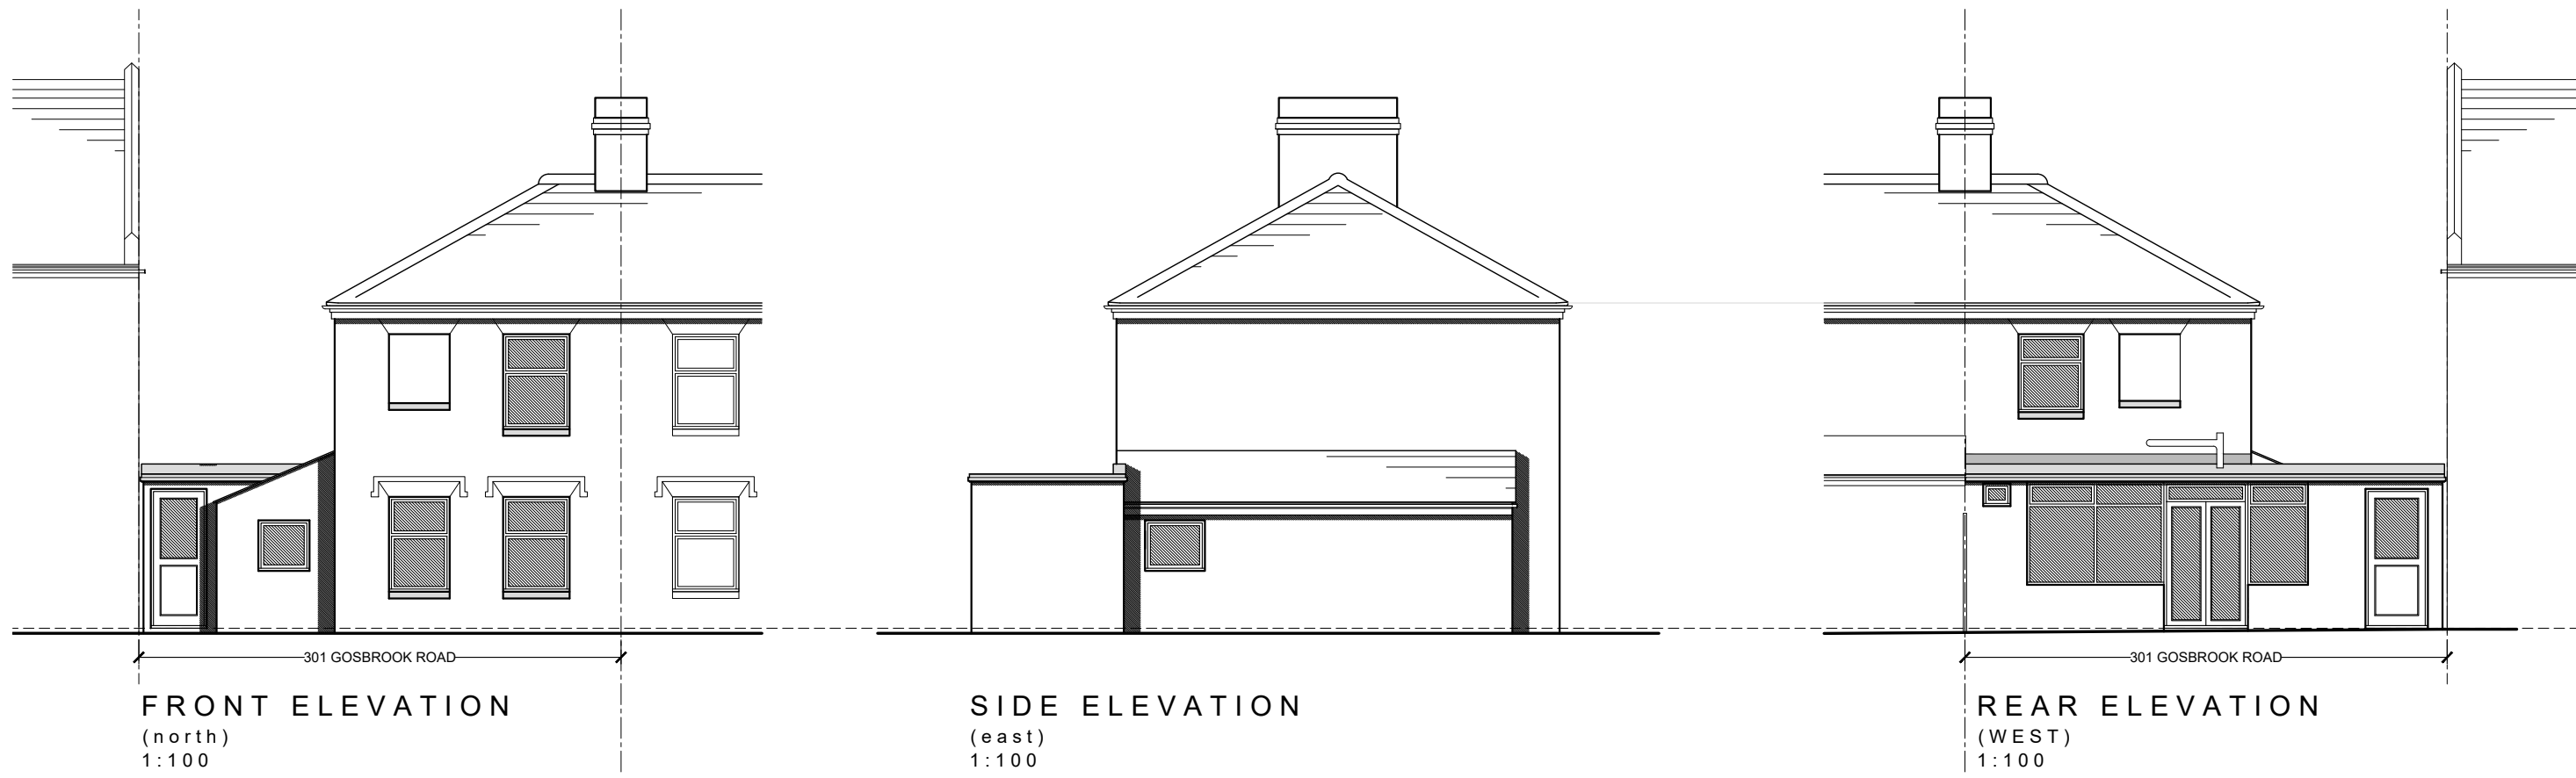
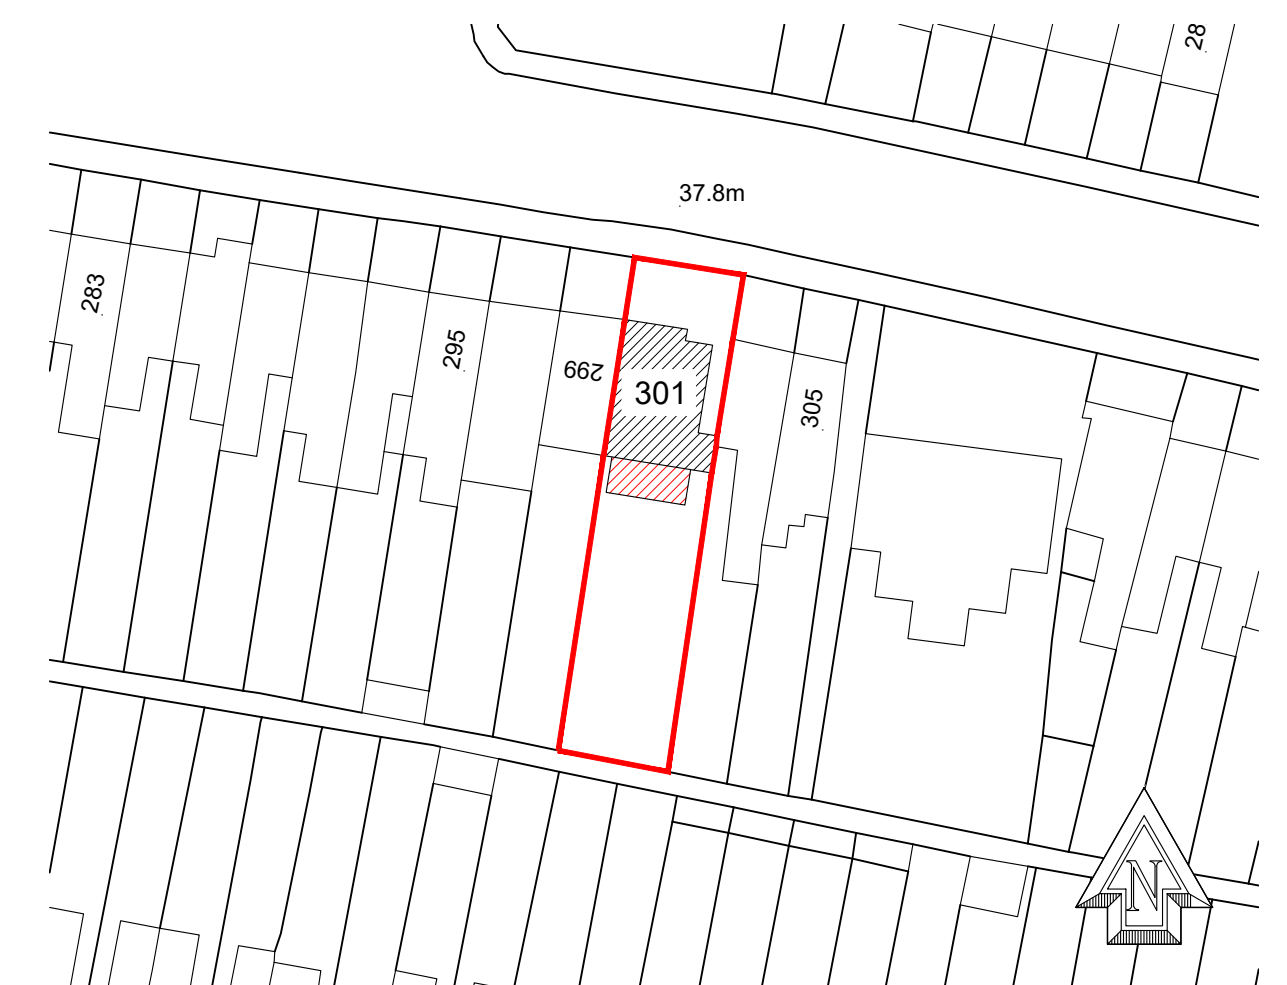


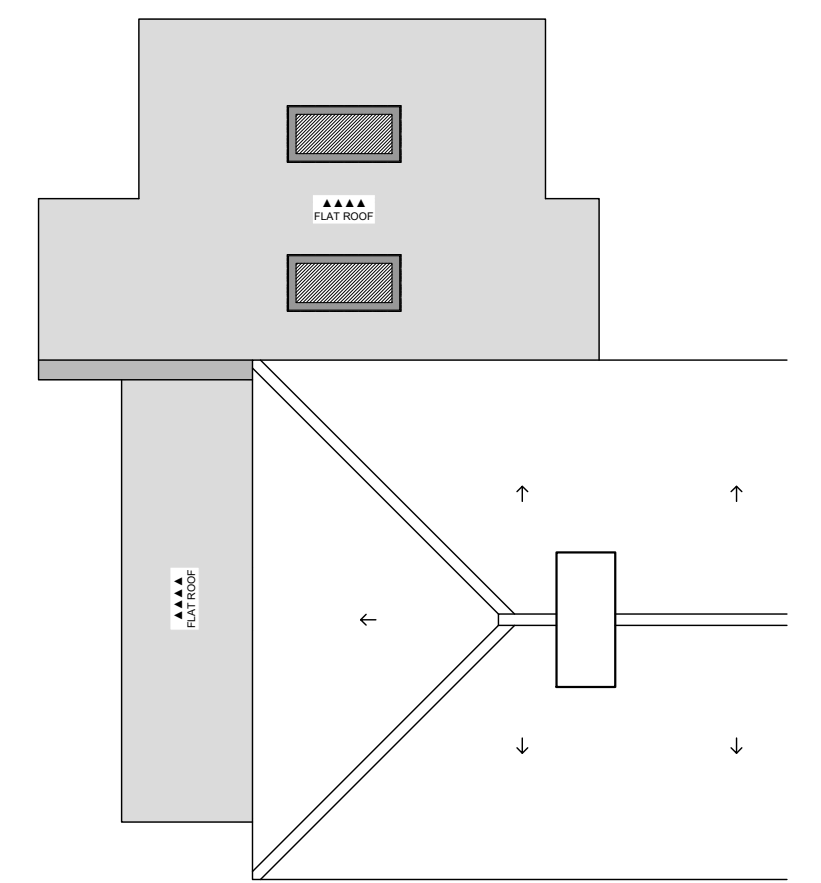

©Crown Copyright and database rights 2024 OS Licence no. AC0000849896
LOCATION PLAN
1:1250

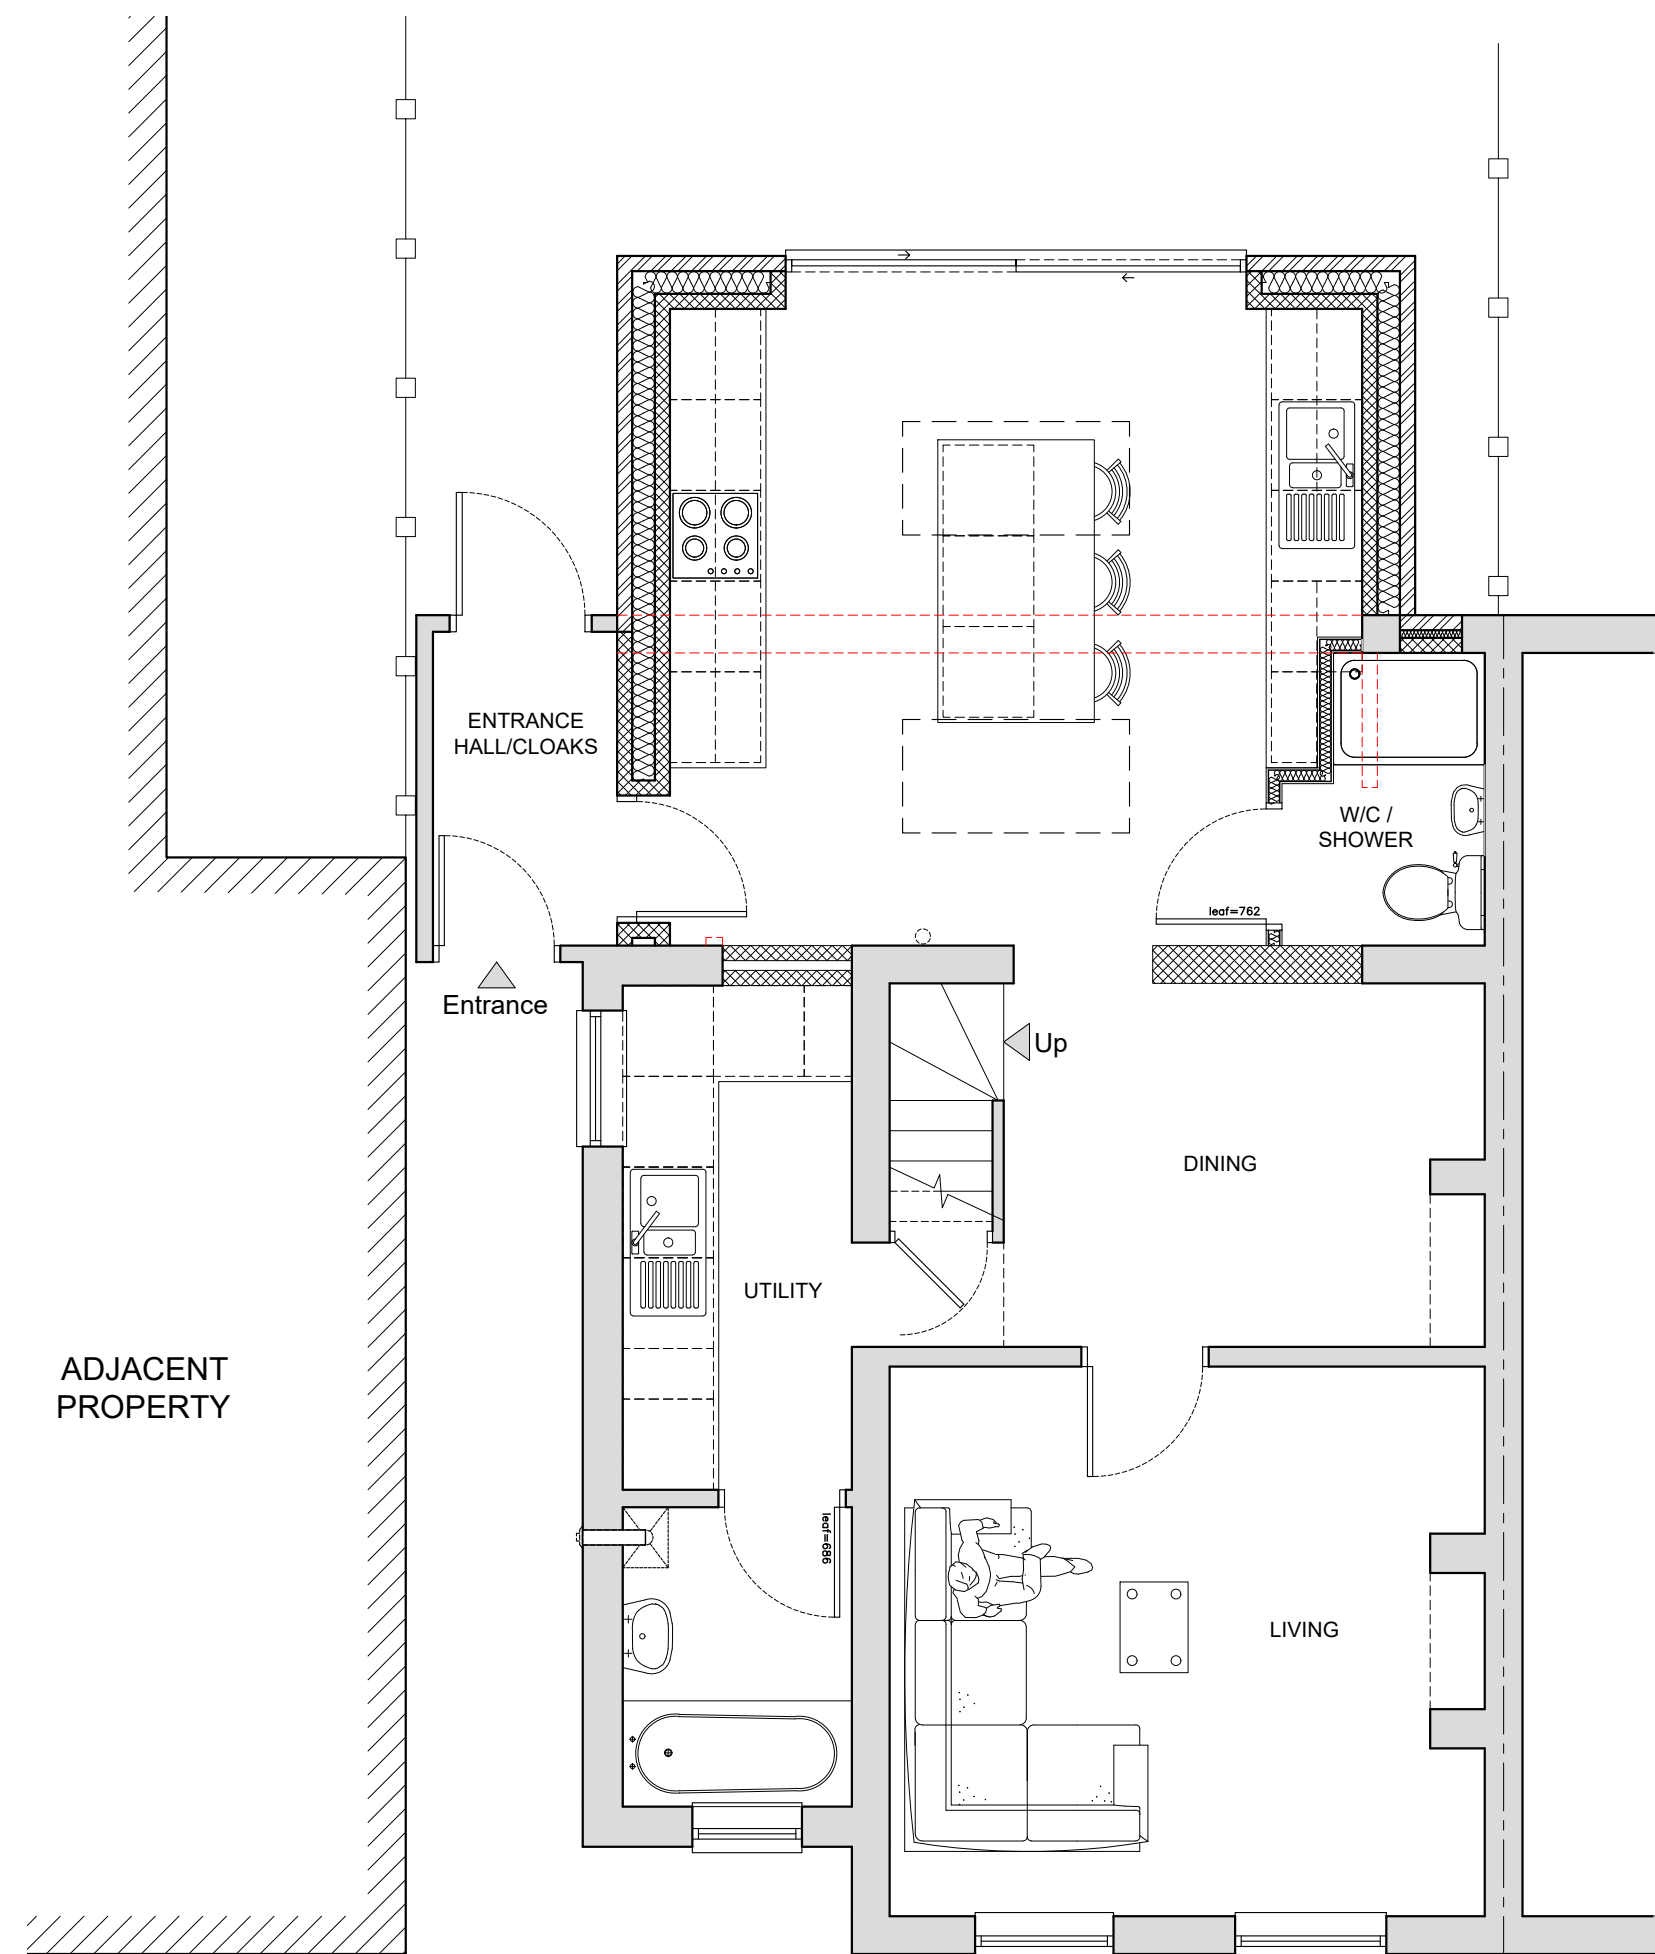

©Crown Copyright and database rights 2024 OS Licence no. AC0000849896
BLOCK PLAN
1:500

PRELIMINARY COPY ONLY: JAN 24

Client:

Miss Jazmine Goodings

Address:

301 Gosbrook Road, Caversham, Reading

Drawing Title:

Existing/Proposed Plans & Elevs

Date

Jan 2024


Scale @ A1

1:50 / 1:100


Rev:

Date

Description

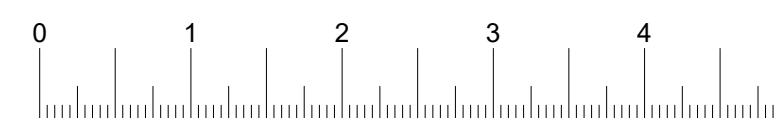

LINEAR SCALE 1:50

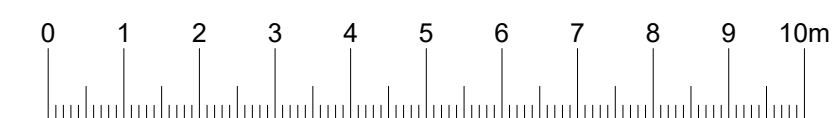

LINEAR SCALE 1:100

Drawing No

PL-001

LMAD
ARCHITECTURAL