

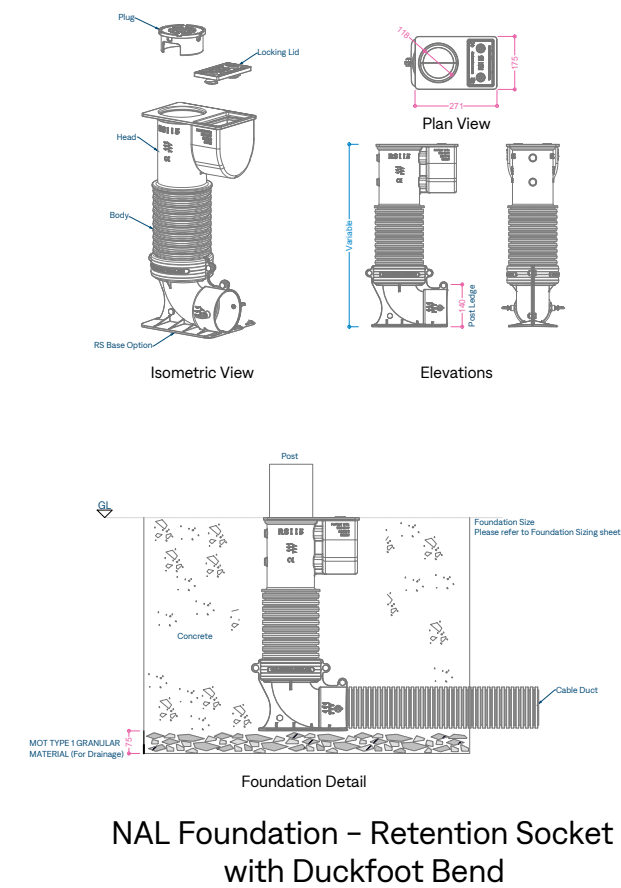


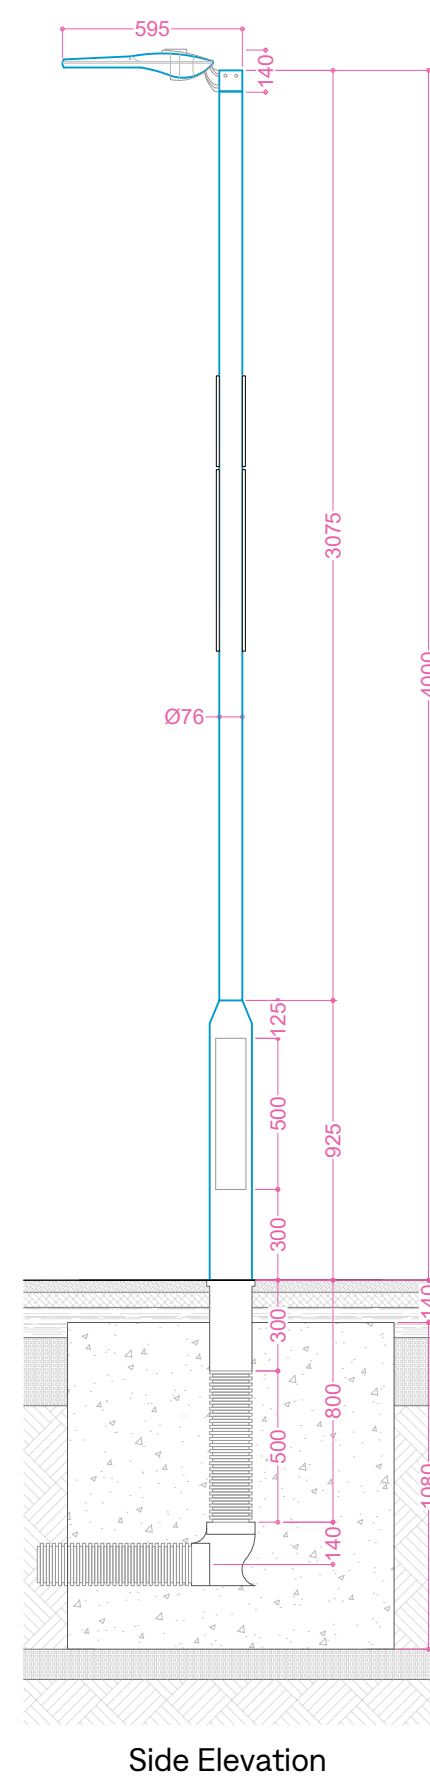

D	18/02/25	AJ	Disclaimer revised
C	26/02/24	MT	Concert foundation modified
B	01/02/24	MT	Pole height amended
A	25/01/24	MT	Sign face modified and dimensions added
rev	date	by	description

Drawing Title:
**EV Equipment
Proposed Floodlight
Option 1**

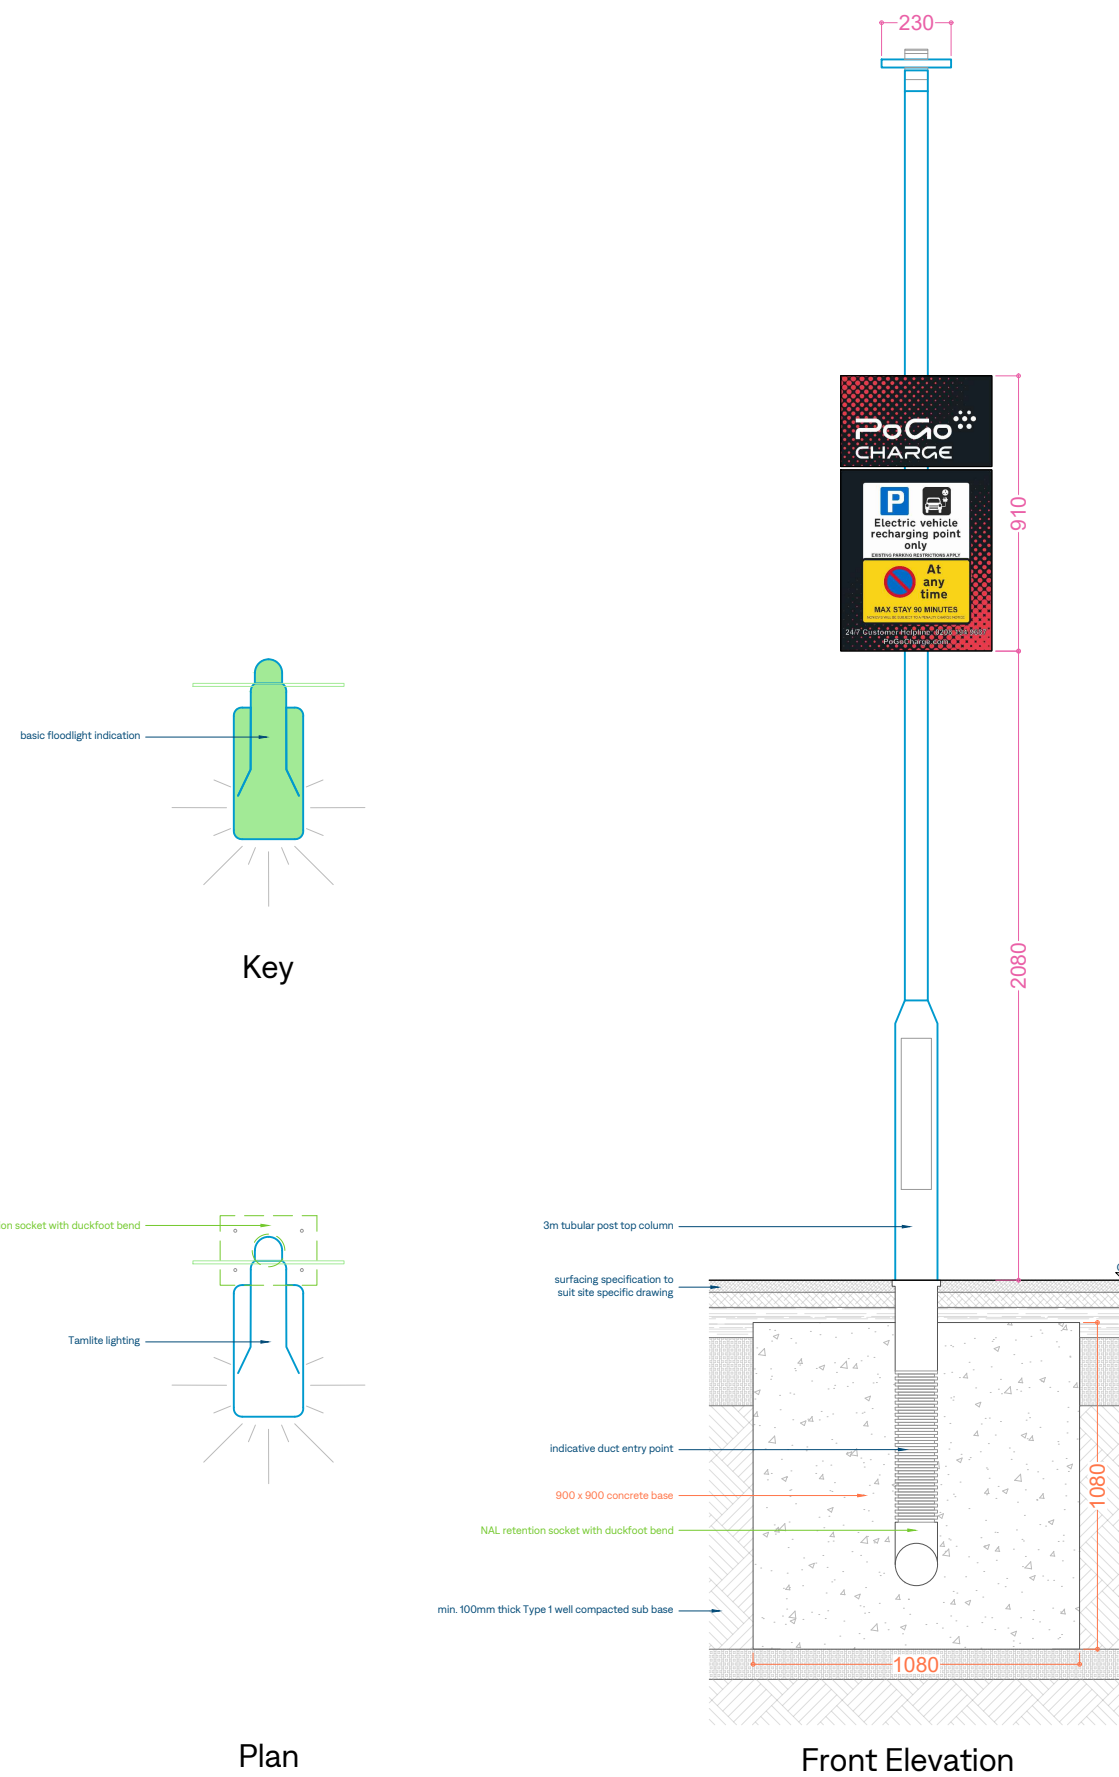

Unit 1, Macted Corner, Macted Road, Hemel Hempstead, HP2 7RA
+44 20 8421 2411 support@PoGoCharge.com

Stage:			
STANDARDS			

Date: January 2024	Drawn By: MT	Size: A3
Scale: 1:25	Drawing Number: SI24-SD-13-01	Rev: D