



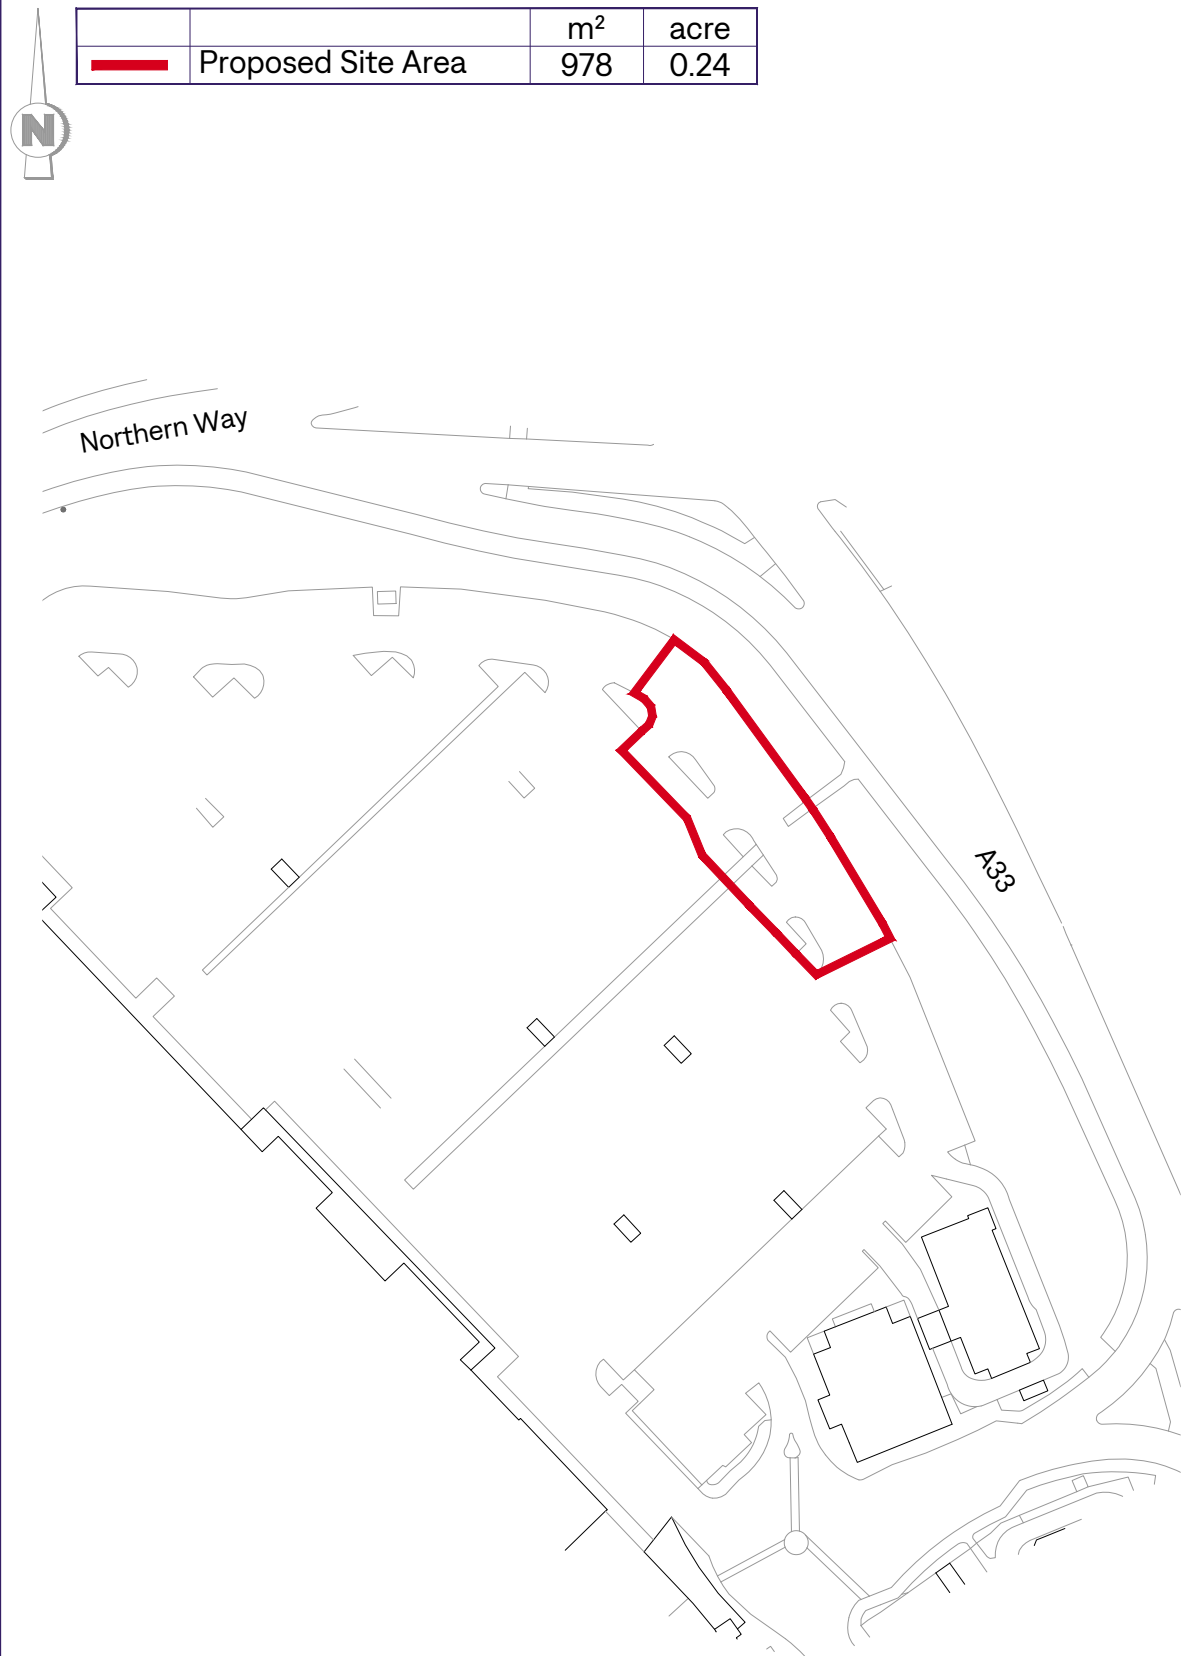


Location Plan
Scale - 1:1250



OS Reference - 100053143

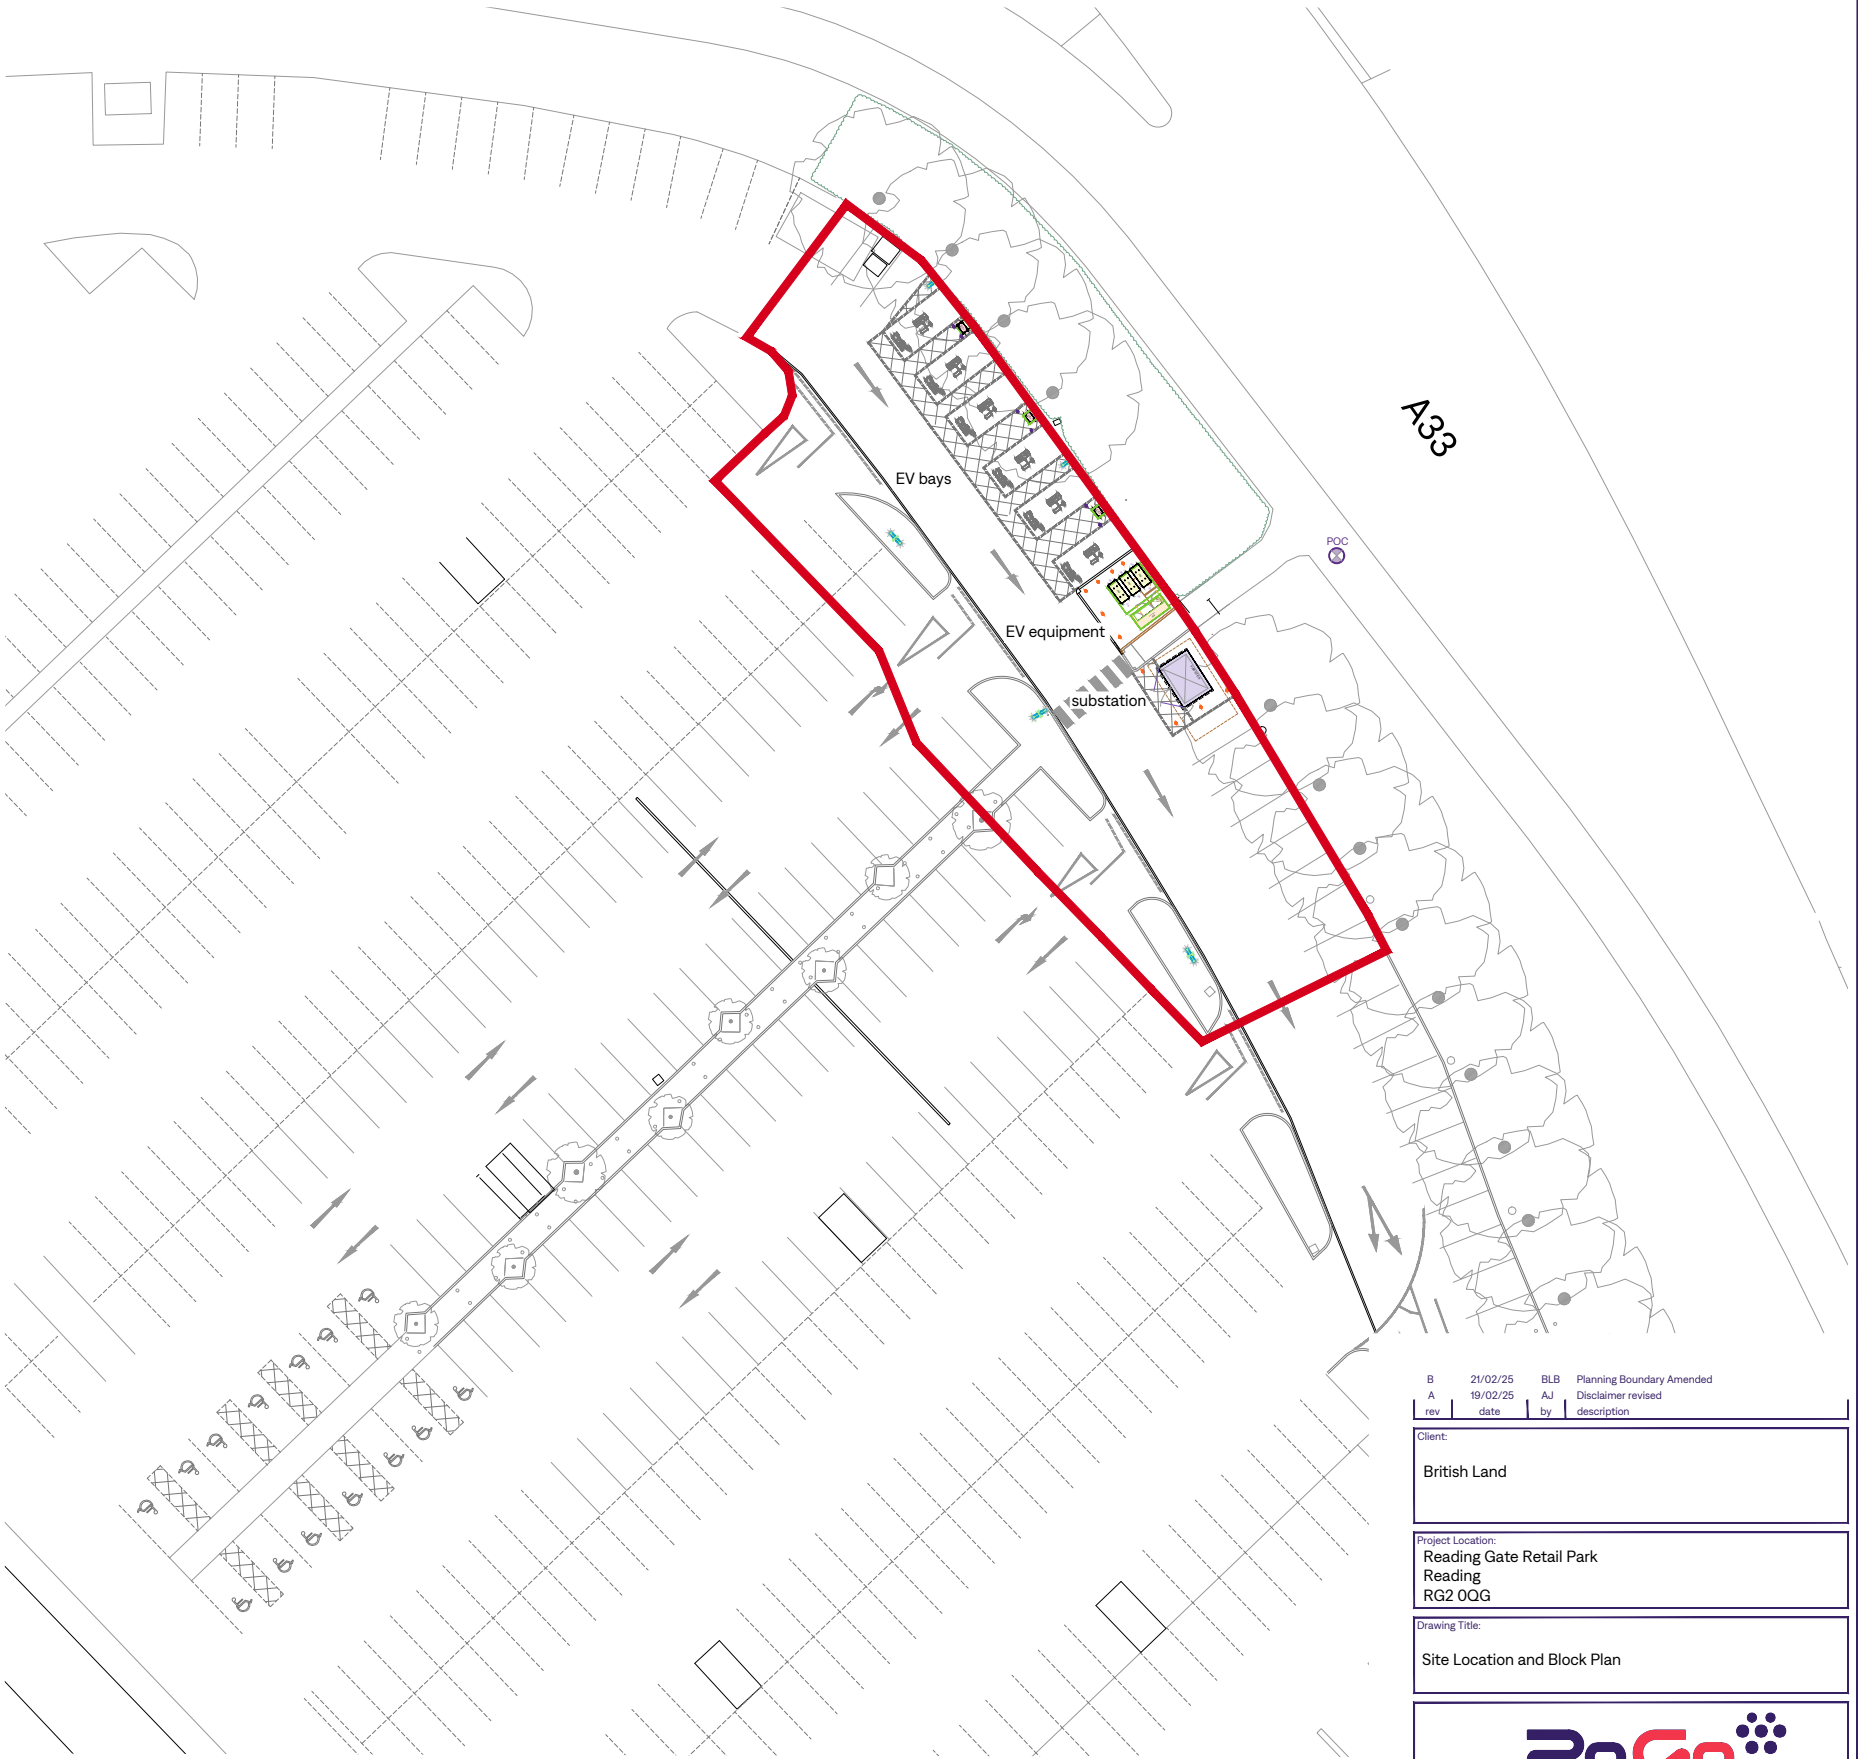

Block Plan
Scale - 1:500

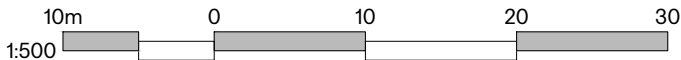

Disclaimer :
COPYRIGHT of PoGo Charge. All right reserved. Details of this
drawing must not be reproduced or copied without prior written
consent

B	21/02/25	BLB	Planning Boundary Amended
A	19/02/25	AJ	Disclaimer revised
rev	date	by	description

Client:
British Land

Project Location:
Reading Gate Retail Park
Reading
RG2 0QG

Drawing Title:
Site Location and Block Plan



Unit 1, Maxted Corner, Maxted Road, Hemel Hempstead, HP2 7RA
+44 20 8421 2411
support@PoGoCharge.com

Stage:	PLANNING
--------	----------

Date: 13/02/25	Drawn By: BLB	Checked By: SPS	Size: A3
Scale: 1:1250 / 1:500	Drawing Number: SI24-102-17-P-03	Rev:	B