




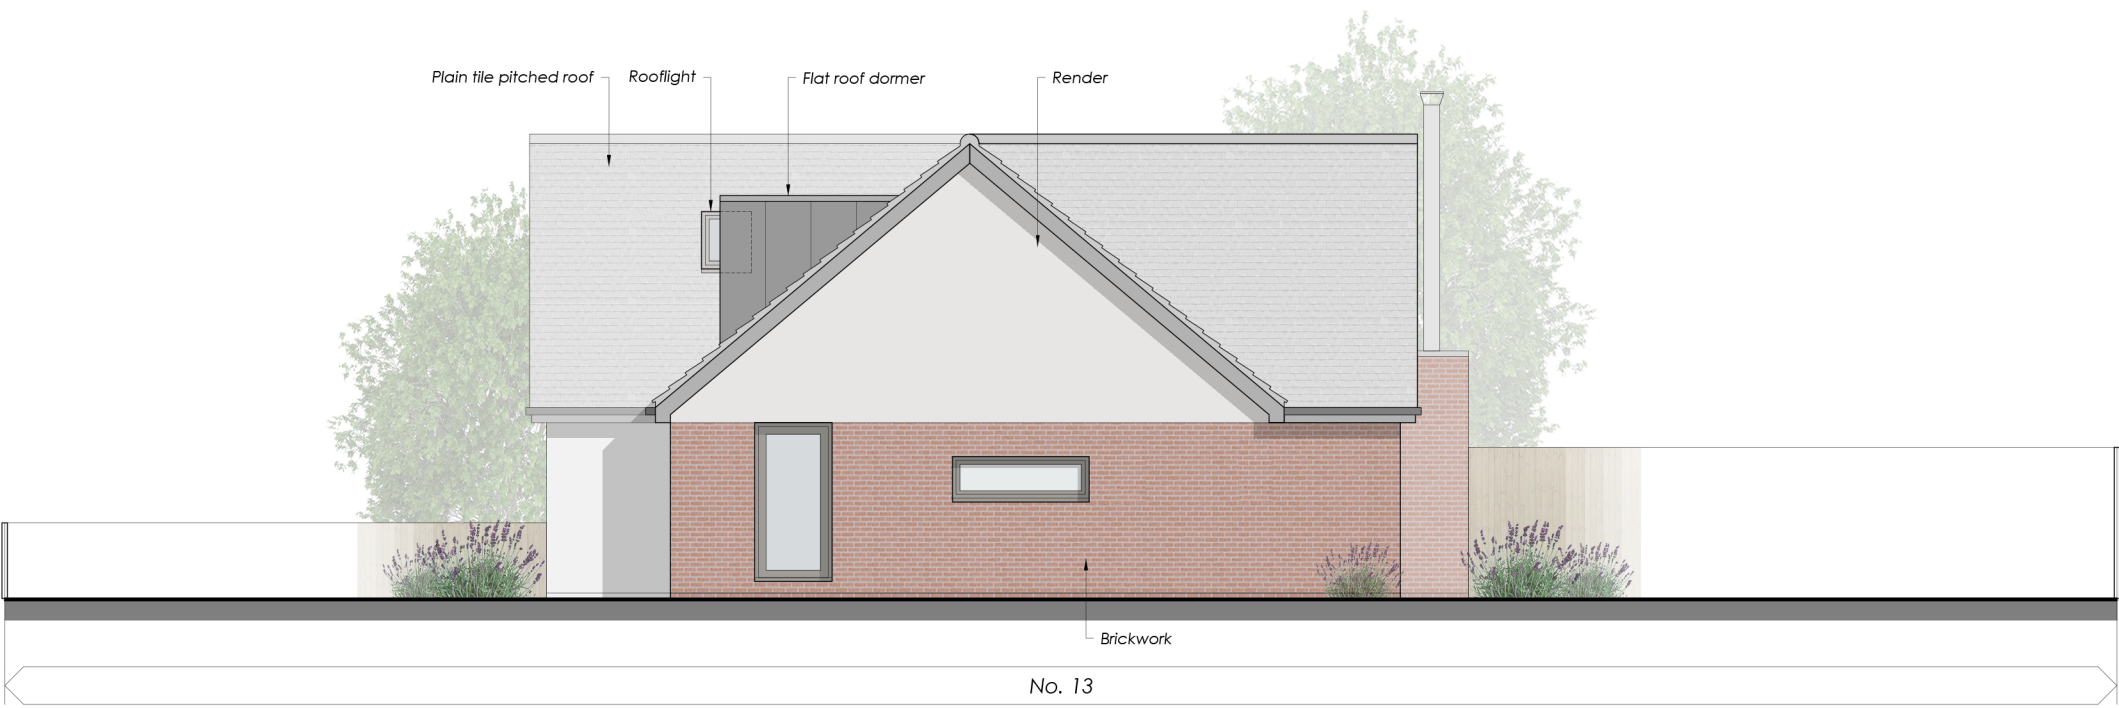

Side Elevation

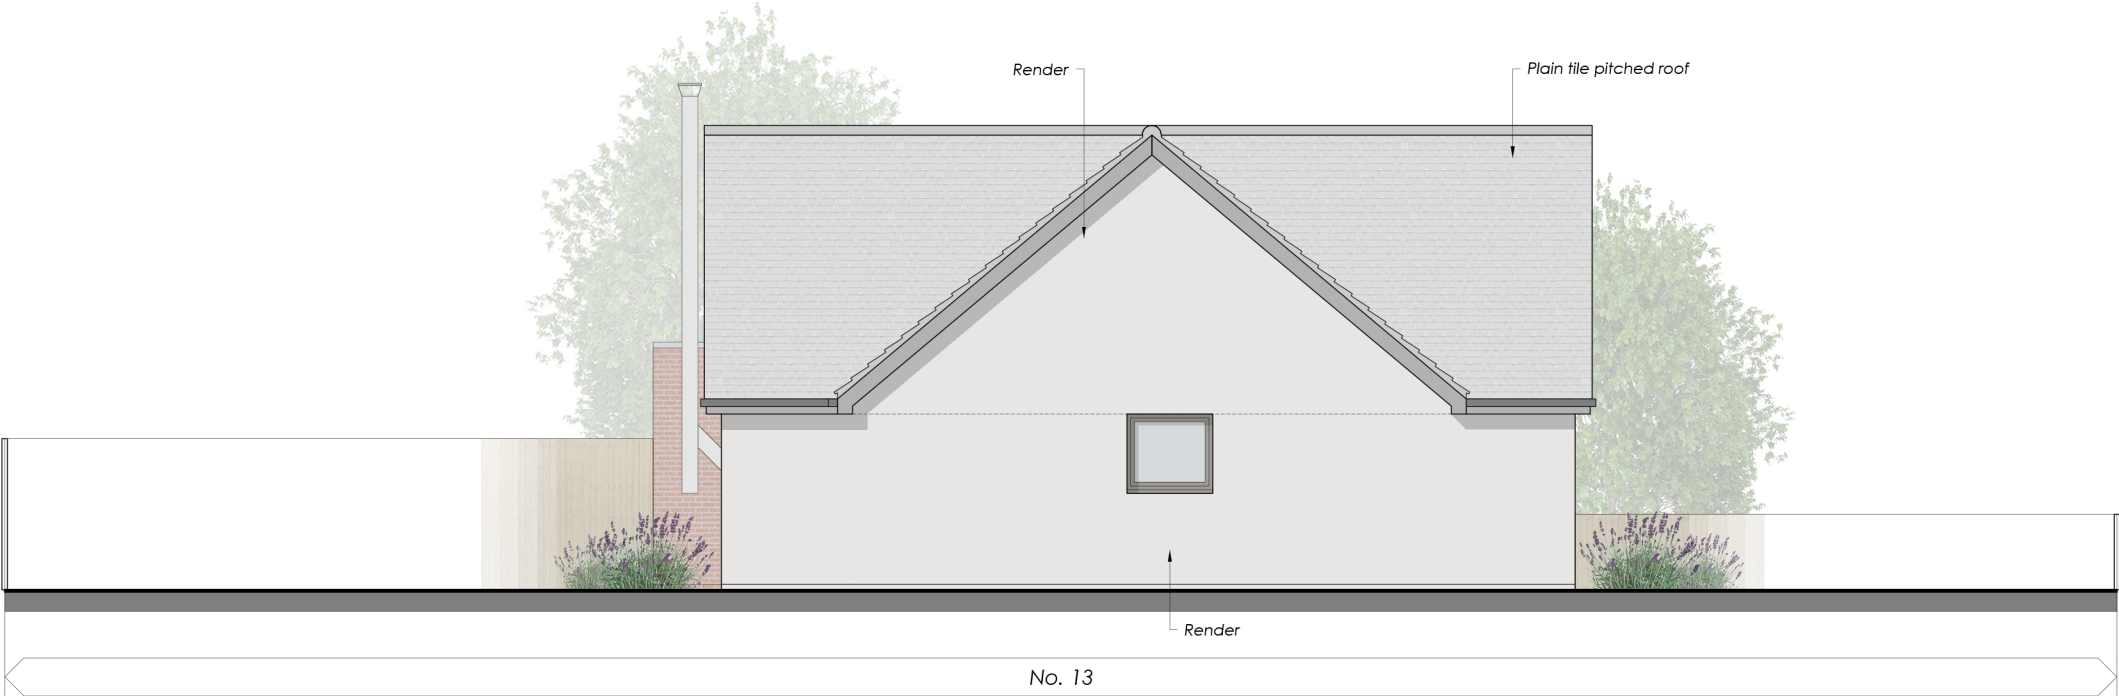

Side Elevation

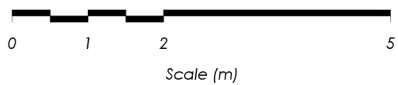

E	19.02.25	NMA Application
D	16.08.24	Revised Scheme
C	16.08.24	Revised Scheme
B	14.08.24	Revised Scheme
A	12.06.24	Planning

Revisions

Client
Private Client

Project
Residential Extension
13 Wincroft Road
Caversham
RG4 7HH

Status
Planning

Date
17.05.2024

Scale
1:100

Size
A3

Title
Proposed Elevations

Number
23.25-111

Revision
E

Spires Architects

9 Monks Way | Reading | RG30 3DP
Tel 07495 529905