



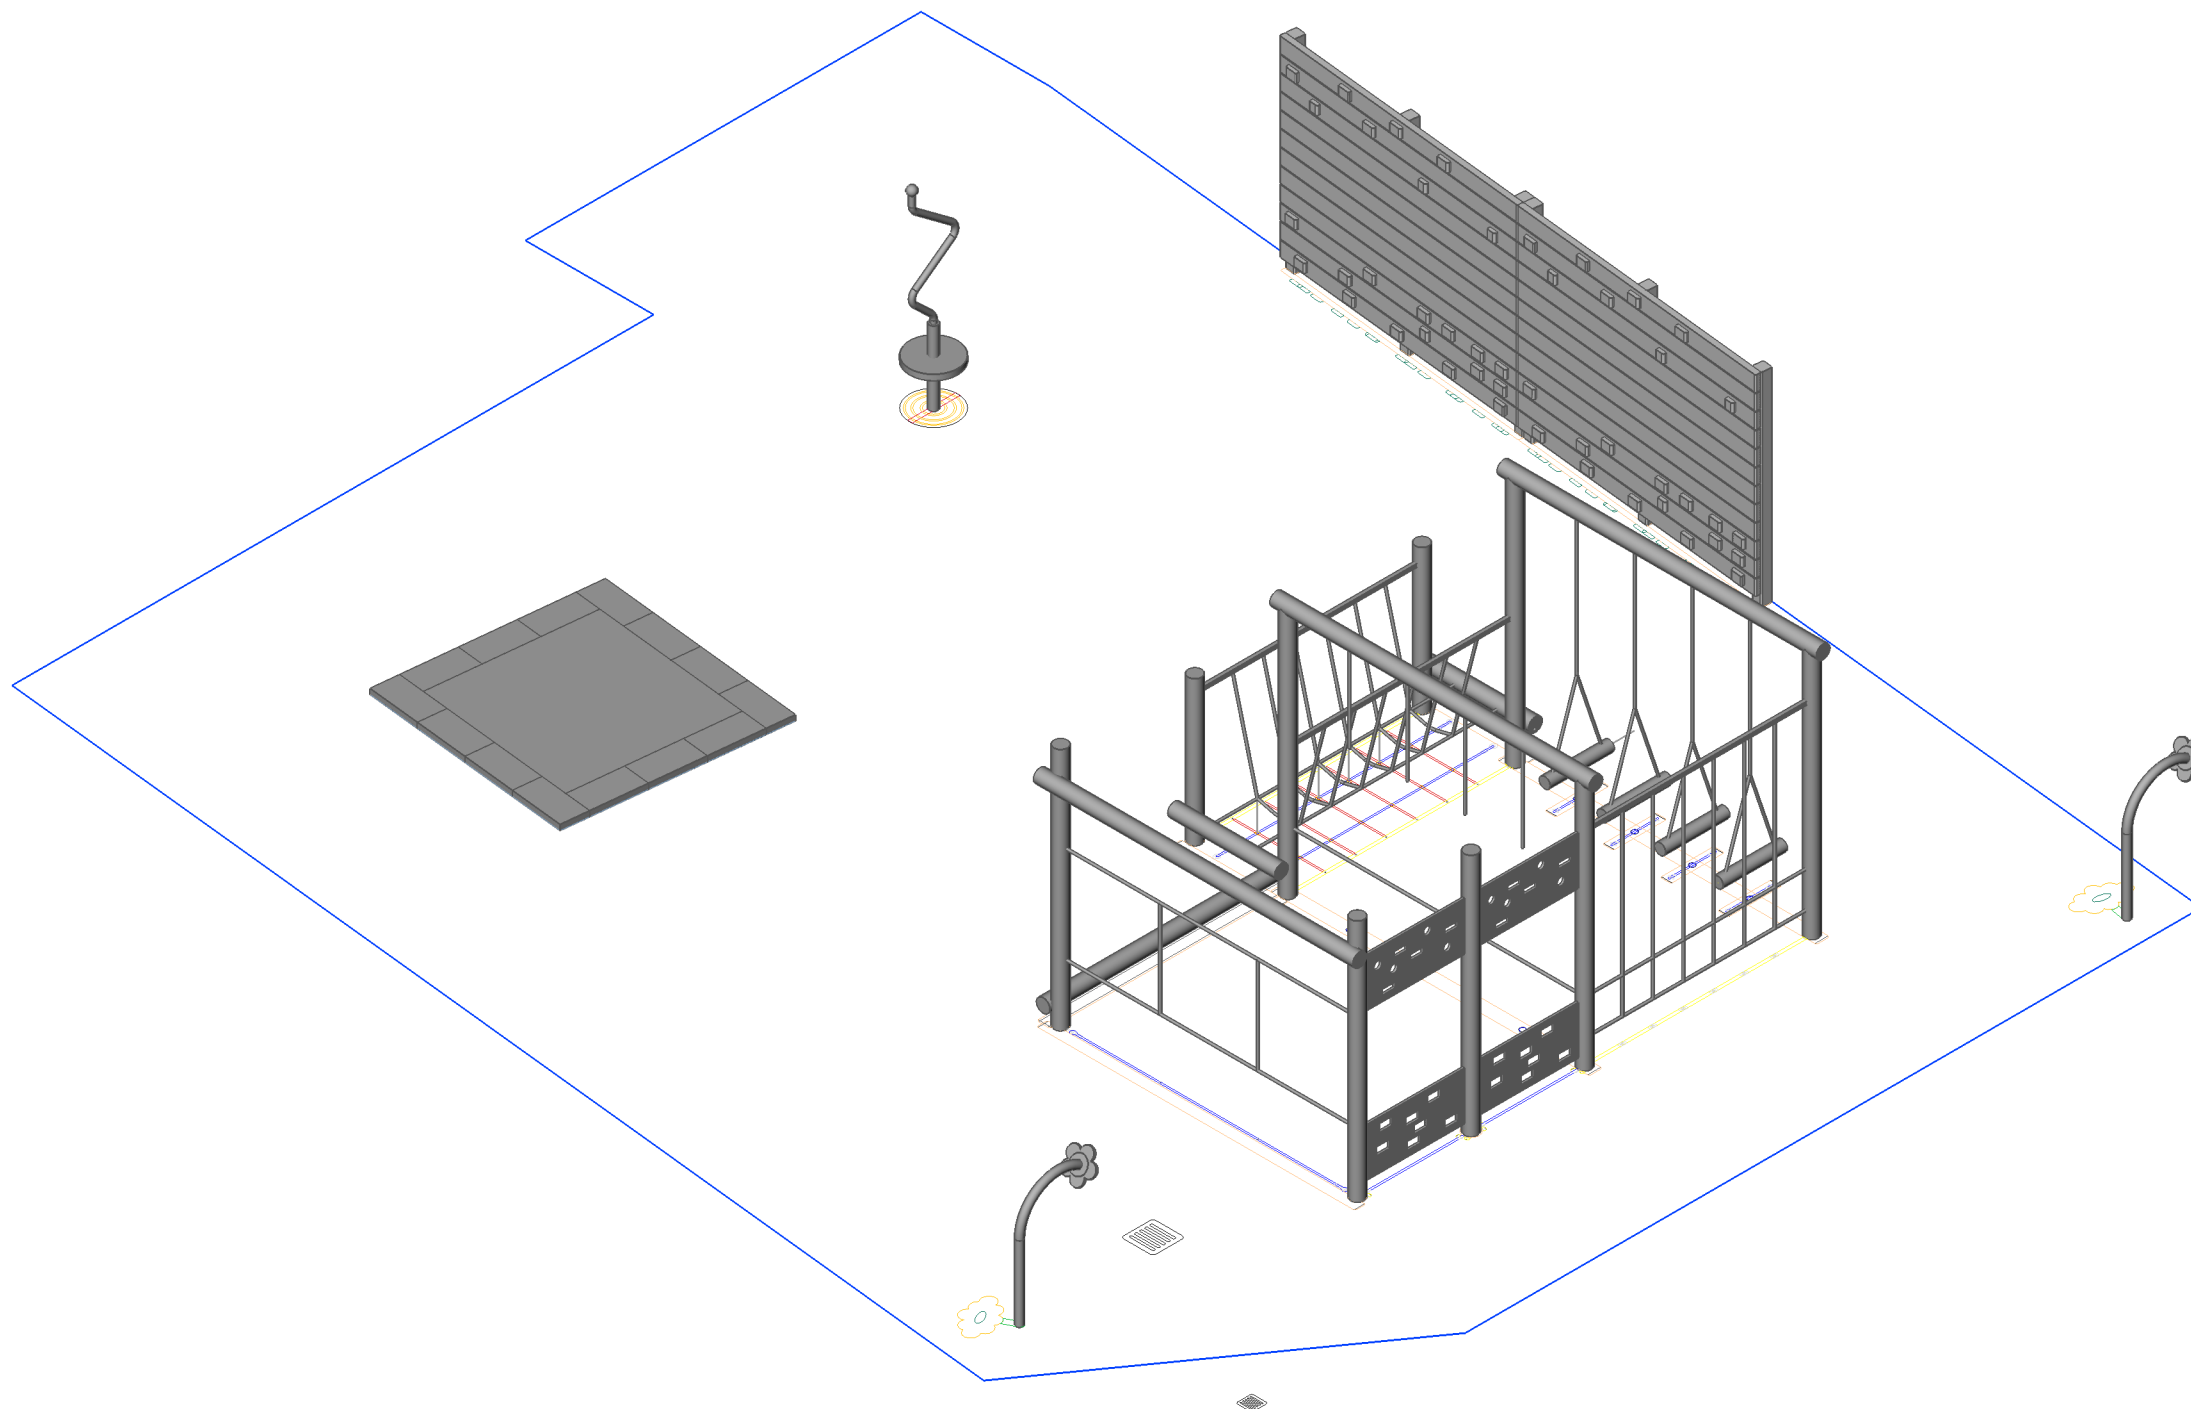

Rev	Note	Date
----	-	-- 00

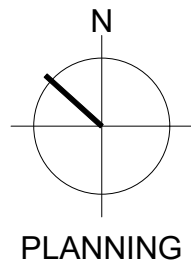

PROPERTY SERVICES

Civic Offices, Bridge Street,
Reading
RG1 2LUX

Oxford Road Community School -
2024 SEND Space

3D_View

Drawn by: OOE

Checked by:

Date: Feb 2025

Scale: NTS @ A3

Drawing No: 2046/2024/P-06

Revision: ----