


| Rev  | Note | Date  |
|------|------|-------|
| ---- | -    | -- 00 |

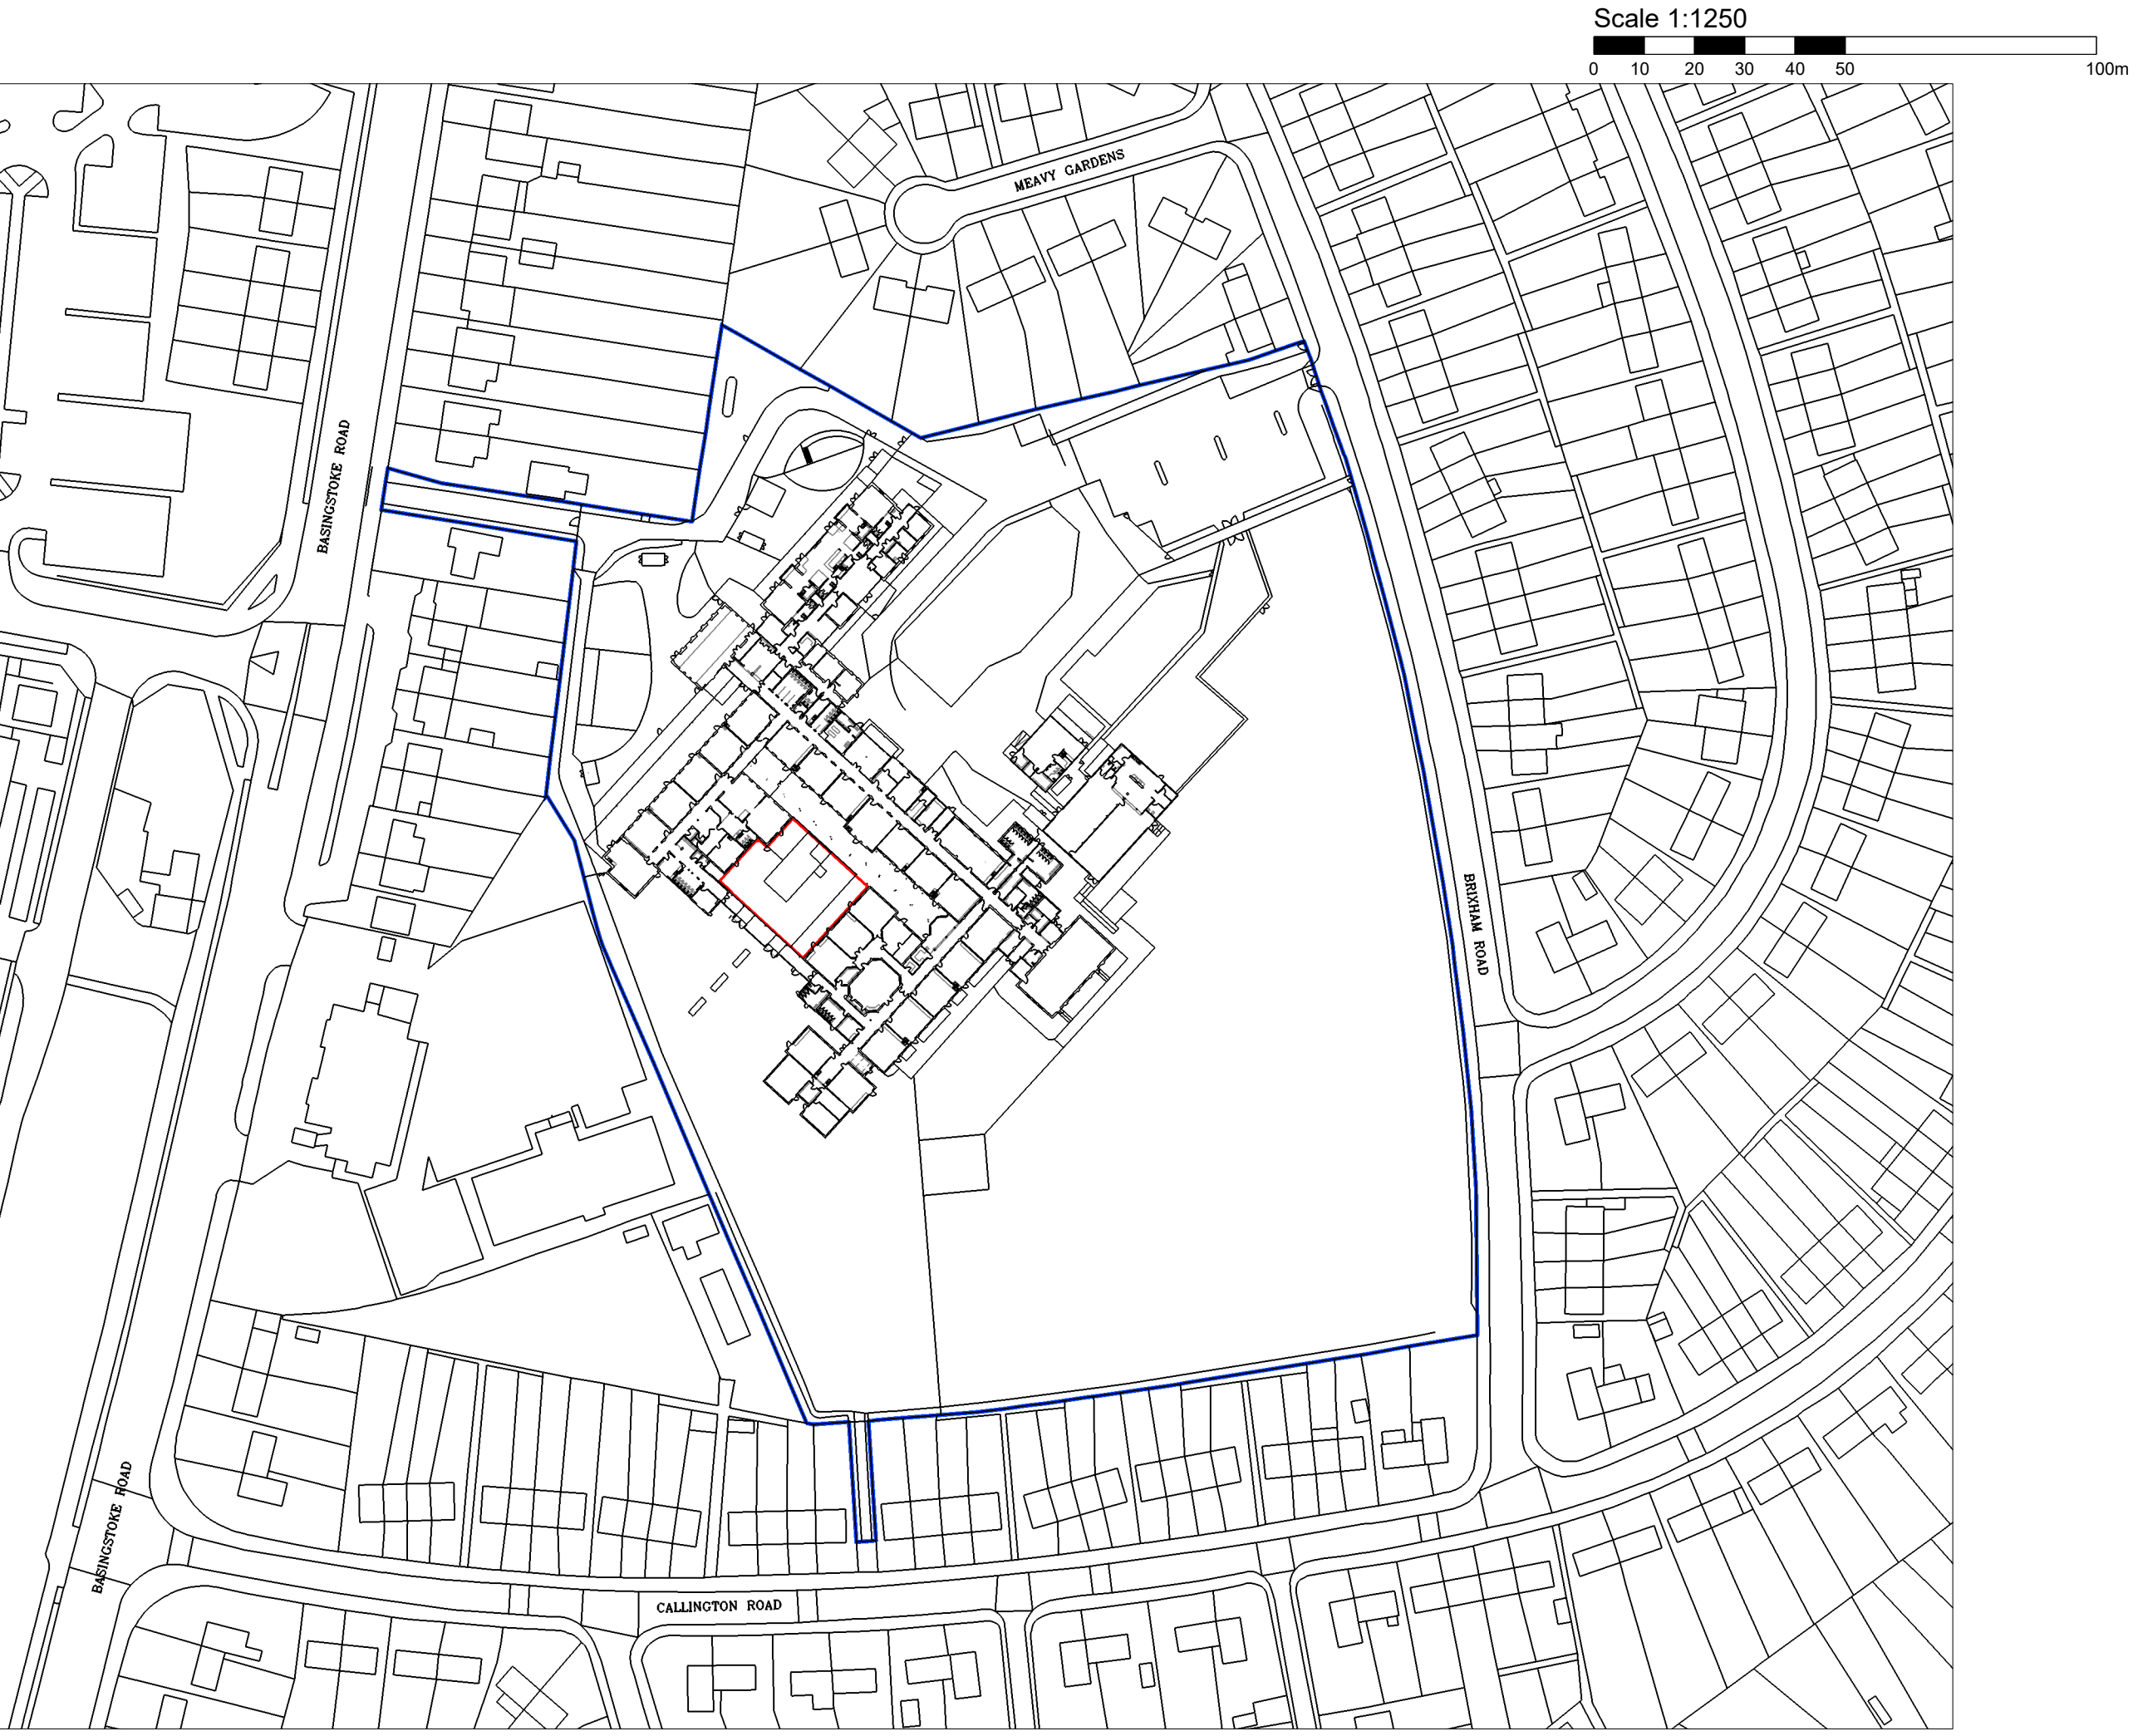

PROPERTY SERVICES

Civic Offices, Bridge Street,  
Reading  
RG1 2LUX

Whitley Park Primary And Nursery  
School - 2024 SEND Space

----

Location Plan

Drawn by: OOE

Checked by:

Date: Feb 2025

Scale: 1:1250 @ A3

Drawing No: 2063/2024/P-01

Revision: ----