
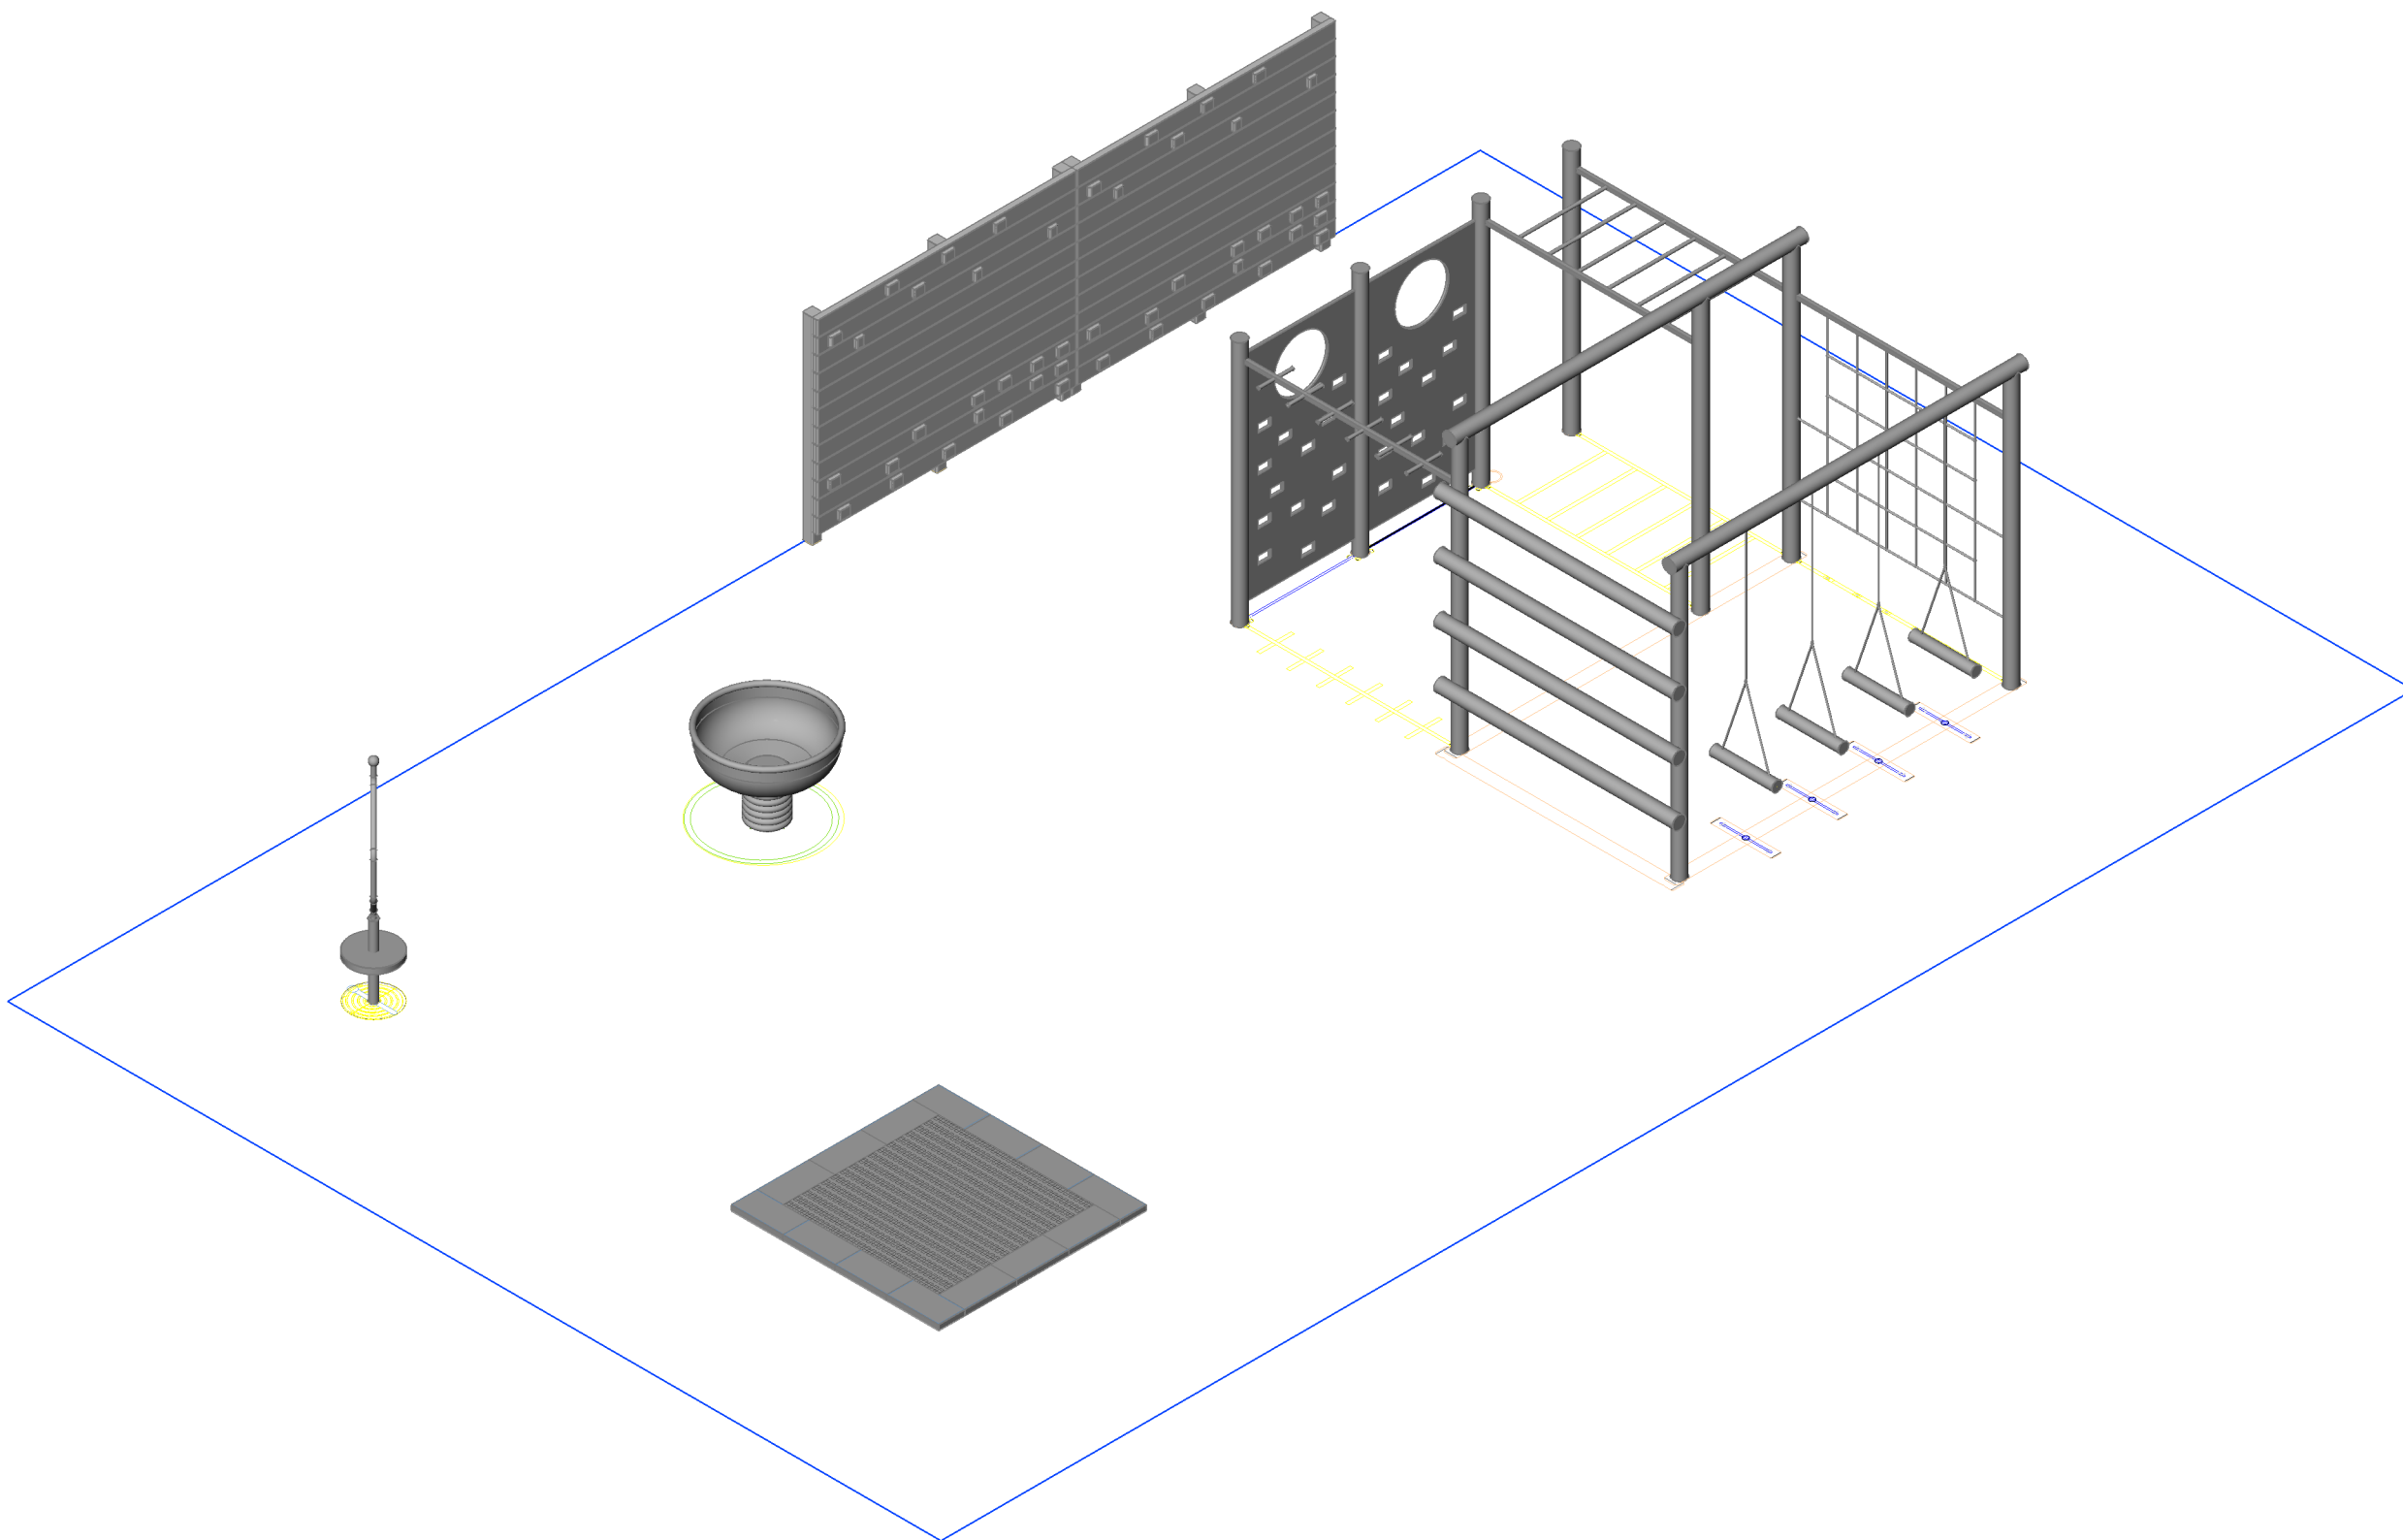


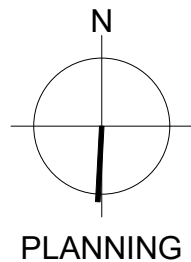

Rev	Note	Date
----	-	-- 00

 **PROPERTY SERVICES**

Civic Offices, Bridge Street,
Reading
RG1 2LUX

Whitley Park Primary And Nursery
School - 2024 SEND Space

3D_View

Drawn by: OOE
Checked by:
Date: Feb 2025
Scale: NTS @ A3
Drawing No: 2063/2024/P-06
Revision: ----