



Proposed Signage

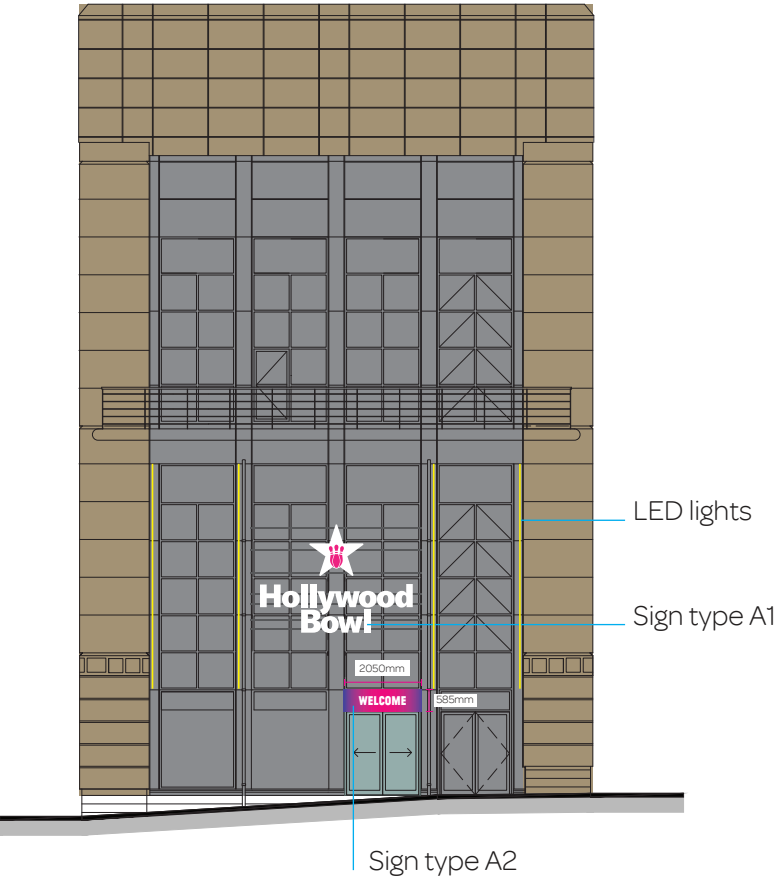

Existing Signage

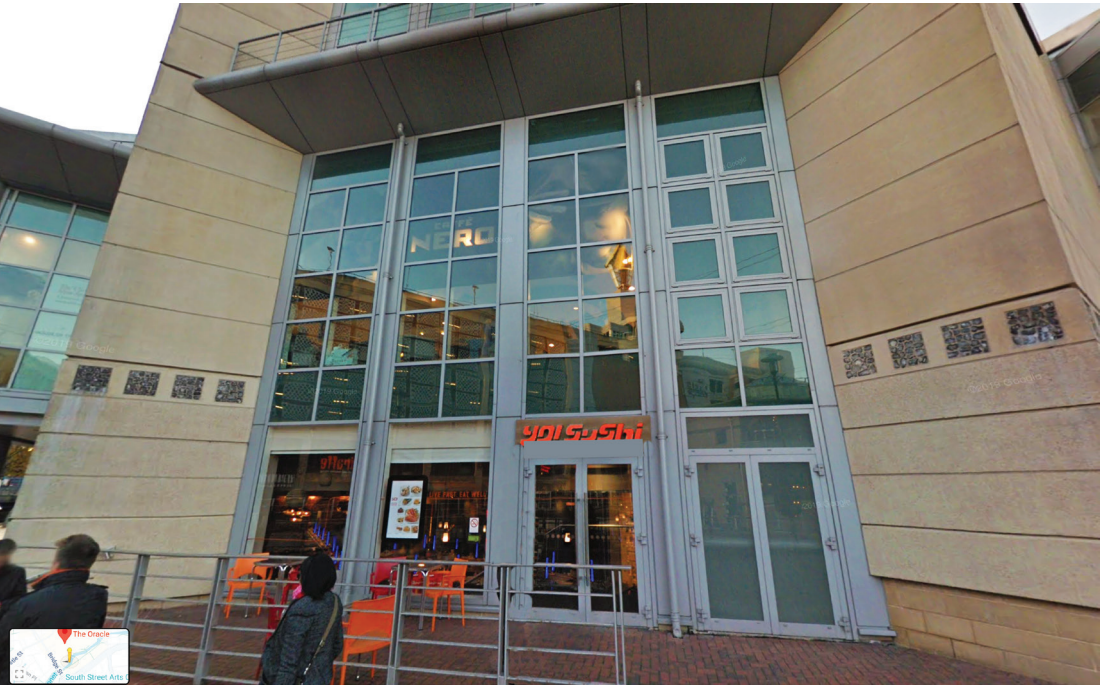

Proposed Signage A1.

Fabricated built up aluminium letters and star.
Manufactured with 80mm returns, sprayed satin white.
Face fitted with 5mm white acrylic to illuminate.
Face only to illuminate.
Illumination level: 600cdm2
Height above ground: 4000mm


Proposed Signage A2.

Fabricated aluminium panel overlaid with digitally printed vinyl graphics.
Fitted with fabricated built up aluminium 'Welcome' letters.
Letters made with 80mm returns.
Size: 2050x585mm
Letter faces only to illuminate white.
w cap height: 250mm
Letters fitted with LED moduals internally.
RGB (Yellow) LED to run around perimeter of sign.
Illumination level: 600cdm2
Height above ground: 2300mm


Sign type A1 / 1:50 scale detail





Cross section detail

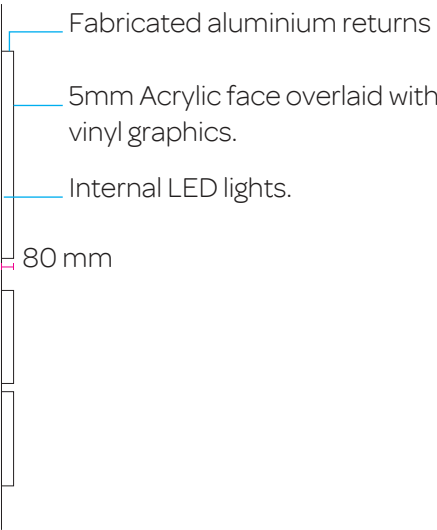

Return cross section.

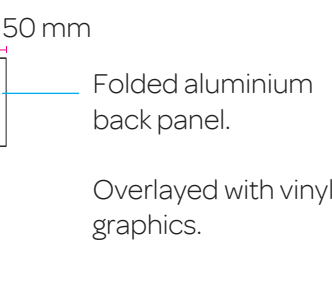


Sign type A2

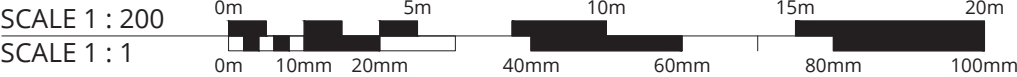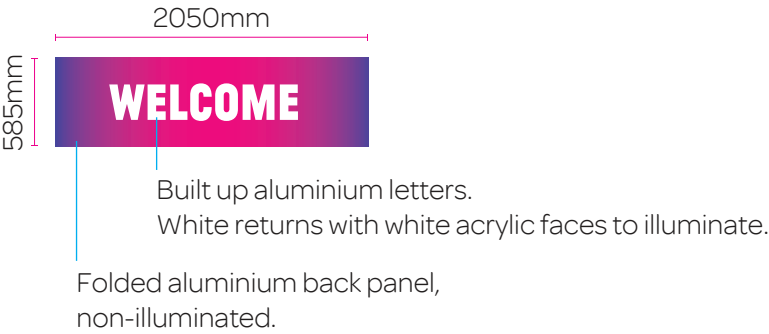

Client:	Hollywood Bowl	Revision:	I	
Project:	Reading	Job No:	04903	
Date:	25/09/24			
Designer:	AK			
Scale:	NTS			
THIS DRAWING AND ANY ASSOCIATED DESIGN COPYRIGHT IS RESERVED BY HUDSON SIGN SOLUTIONS AND THIS DOCUMENT IS ISSUED ON CONDITION THAT IT IS NOT COPIED, AMENDED OR DISCLOSED IN ANY WAY BY OR TO ANY UNAUTHORISED PERSONS WITHOUT THE PRIOR CONSENT IN WRITING OF HUDSON SIGN SOLUTIONS				ALL DIMENSIONS ARE IN UNLESS OTHERWISE STATED DIMENSIONS ON SITE AND ALL EQUIPMENT SIZES TO BE VERIFIED PRIOR TO WORK COMMENCING


Existing Signage

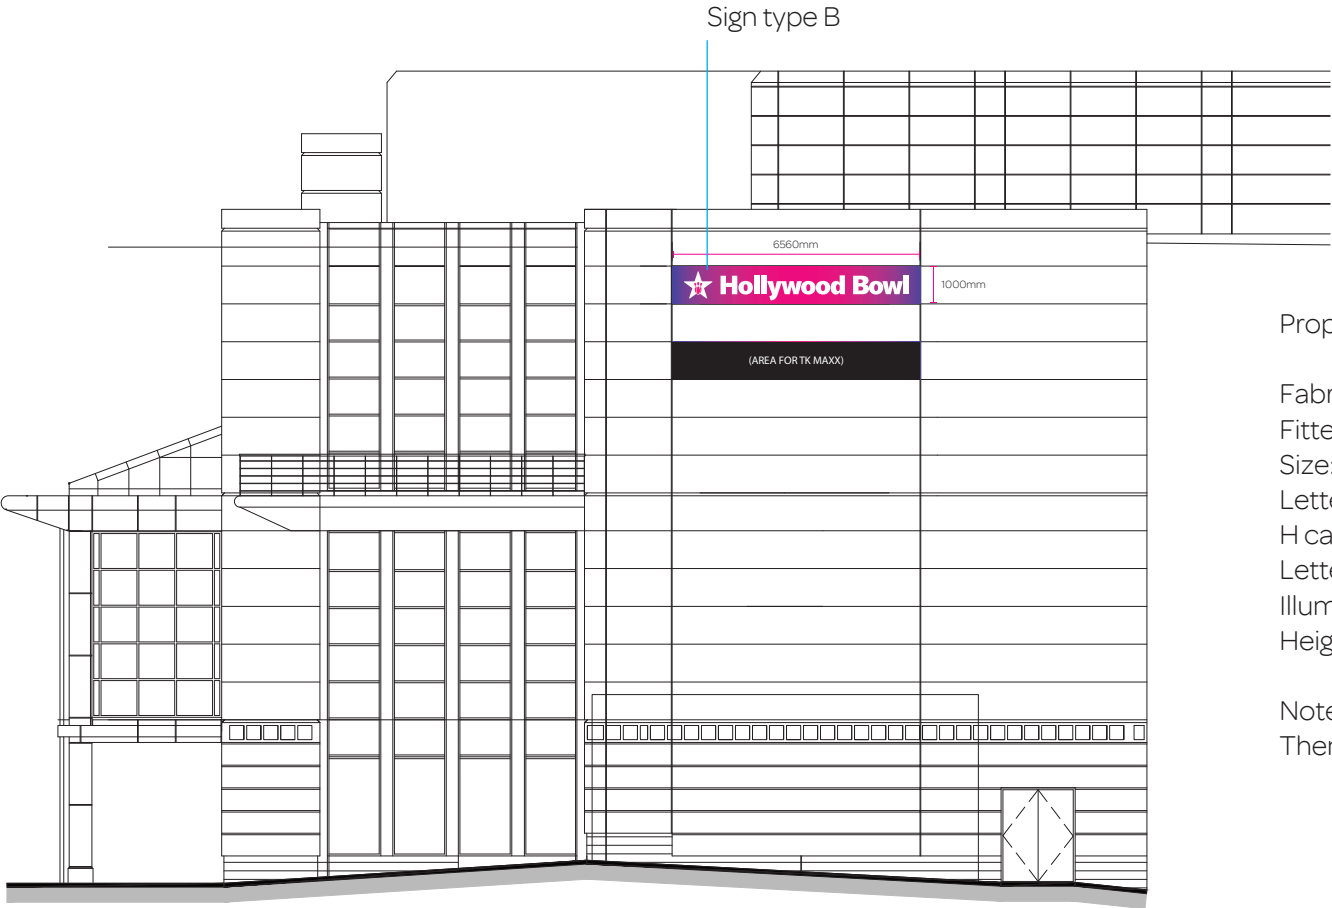


Proposed Signage B.

Fabricated aluminium panel overlaid with digitally printed vinyl graphic fade.
Fitted with fabricated built up aluminium letters, with 80mm returns.
Size: 6560x1000mm
Letter faces only to illuminate white.
H cap height: 575mm
Letters fitted with LED moduals internally.
Illumination level: 600cdm2
Height above ground: 13000mm

Note: This sign is made up of 2 parts, the first is the aluminium back panel.
Then the individual built up aluminium letters.

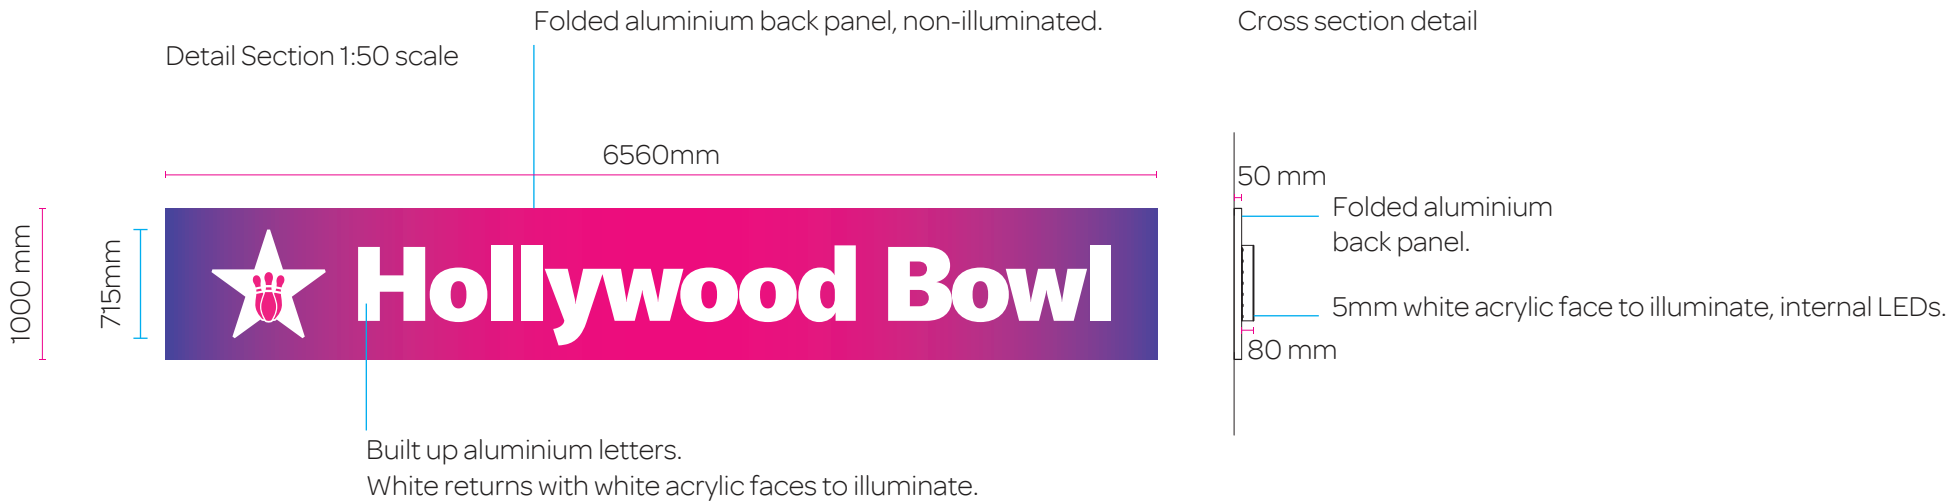


SCALE 1 : 200
SCALE 1 : 1

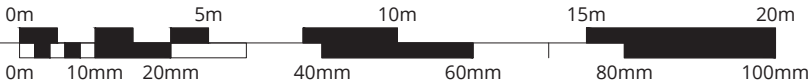


Client:	Hollywood Bowl	Revision:	I	
Project:	Reading	Job No:	04903	
Date:	25/09/24			
Designer:	AK			
Scale:	NTS			
THIS DRAWING AND ANY ASSOCIATED DESIGN COPYRIGHT IS RESERVED BY HUDSON SIGN SOLUTIONS AND THIS DOCUMENT IS ISSUED ON CONDITION THAT IT IS NOT COPIED, AMENDED OR DISCLOSED IN ANY WAY BY OR TO ANY UNAUTHORISED PERSONS WITHOUT THE PRIOR CONSENT IN WRITING OF HUDSON SIGN SOLUTIONS				ALL DIMENSIONS ARE IN UNLESS OTHERWISE STATED DIMENSIONS ON SITE AND ALL EQUIPMENT SIZES TO BE VERIFIED PRIOR TO WORK COMMENCING

Existing Signage

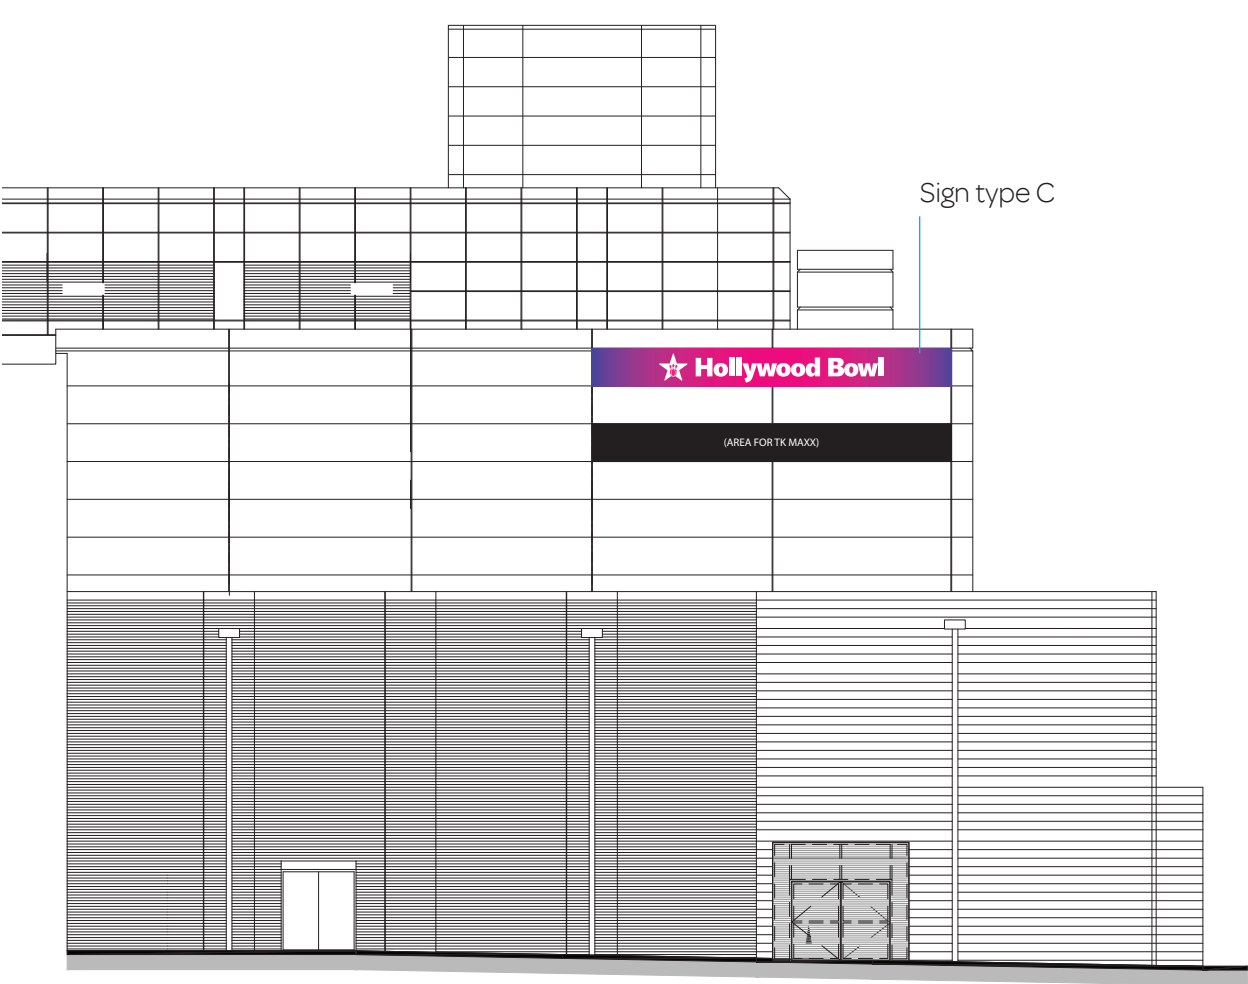


Proposed Signage C.

Fabricated aluminium panel overlaid with digitally printed vinyl graphics.
Size: 9500x1000mm
Return Depth: 50mm
Non-illuminated.
H cap height: 575mm
Height above ground: 13000mm

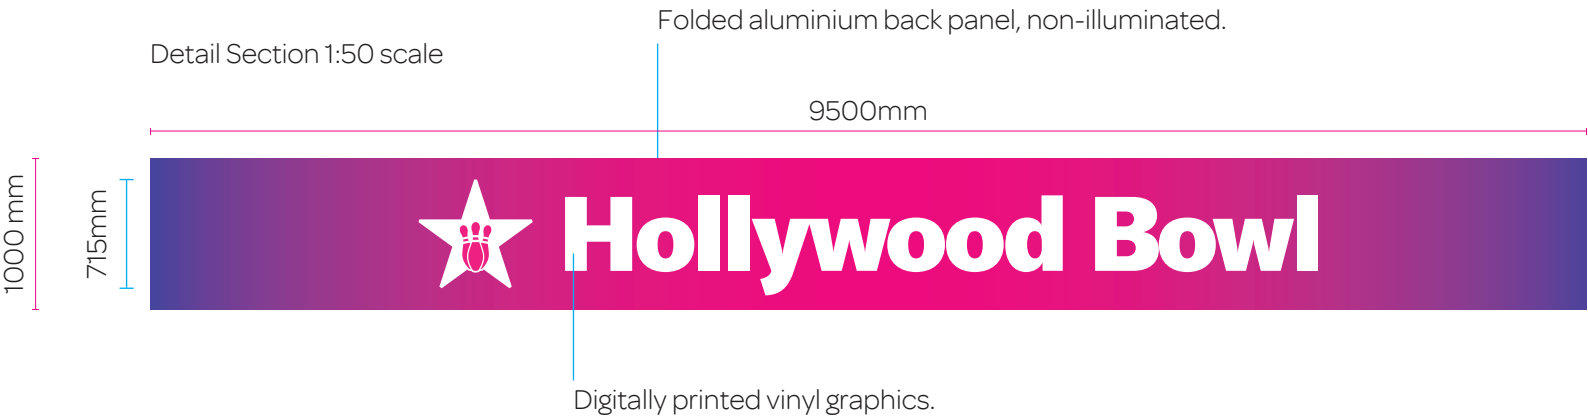

Return cross section.

50 mm
Folded aluminium back panel.
Overlaid with vinyl graphics.

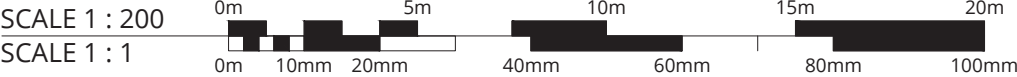




Client:	Hollywood Bowl	Revision:	1	
Project:	Reading	Job No:	04903	
Date:	25/09/24			
Designer:	AK			
Scale:	NTS			
THIS DRAWING AND ANY ASSOCIATED DESIGN COPYRIGHT IS RESERVED BY HUDSON SIGN SOLUTIONS AND THIS DOCUMENT IS ISSUED ON CONDITION THAT IT IS NOT COPIED, AMENDED OR DISCLOSED IN ANY WAY BY OR TO ANY UNAUTHORISED PERSONS WITHOUT THE PRIOR CONSENT IN WRITING OF HUDSON SIGN SOLUTIONS				ALL DIMENSIONS ARE IN UNLESS OTHERWISE STATED DIMENSIONS ON SITE AND ALL EQUIPMENT SIZES TO BE VERIFIED PRIOR TO WORK COMMENCING

Existing Signage




Proposed Signage D & E.


Fabricated aluminium panel overlaid with digitally printed vinyl graphics.
Size: 7500x1000mm
H cap height: 575mm
Height above ground: 13000mm
Non-illuminated.

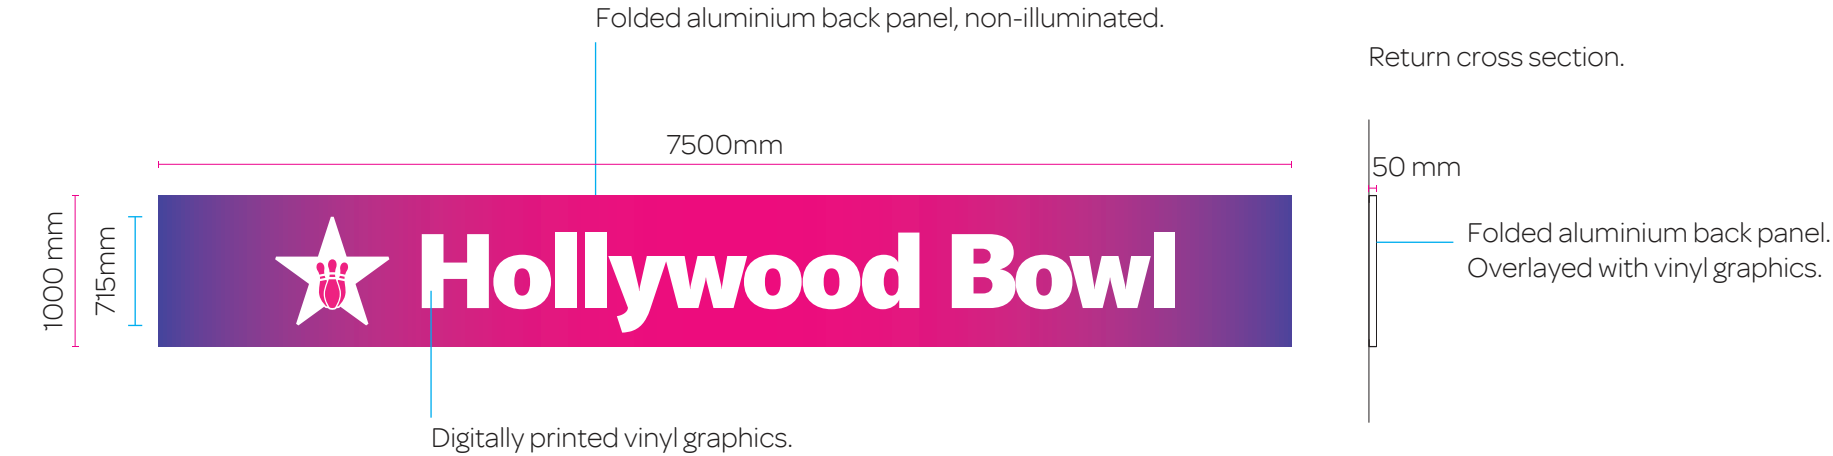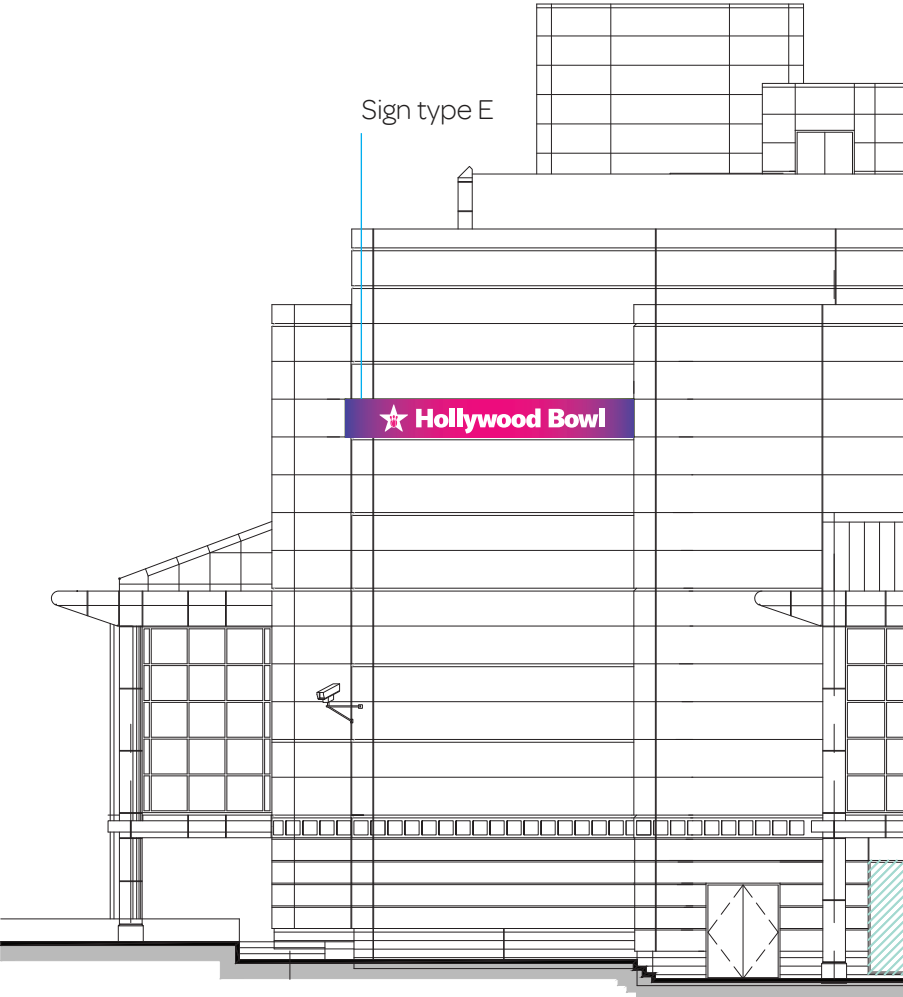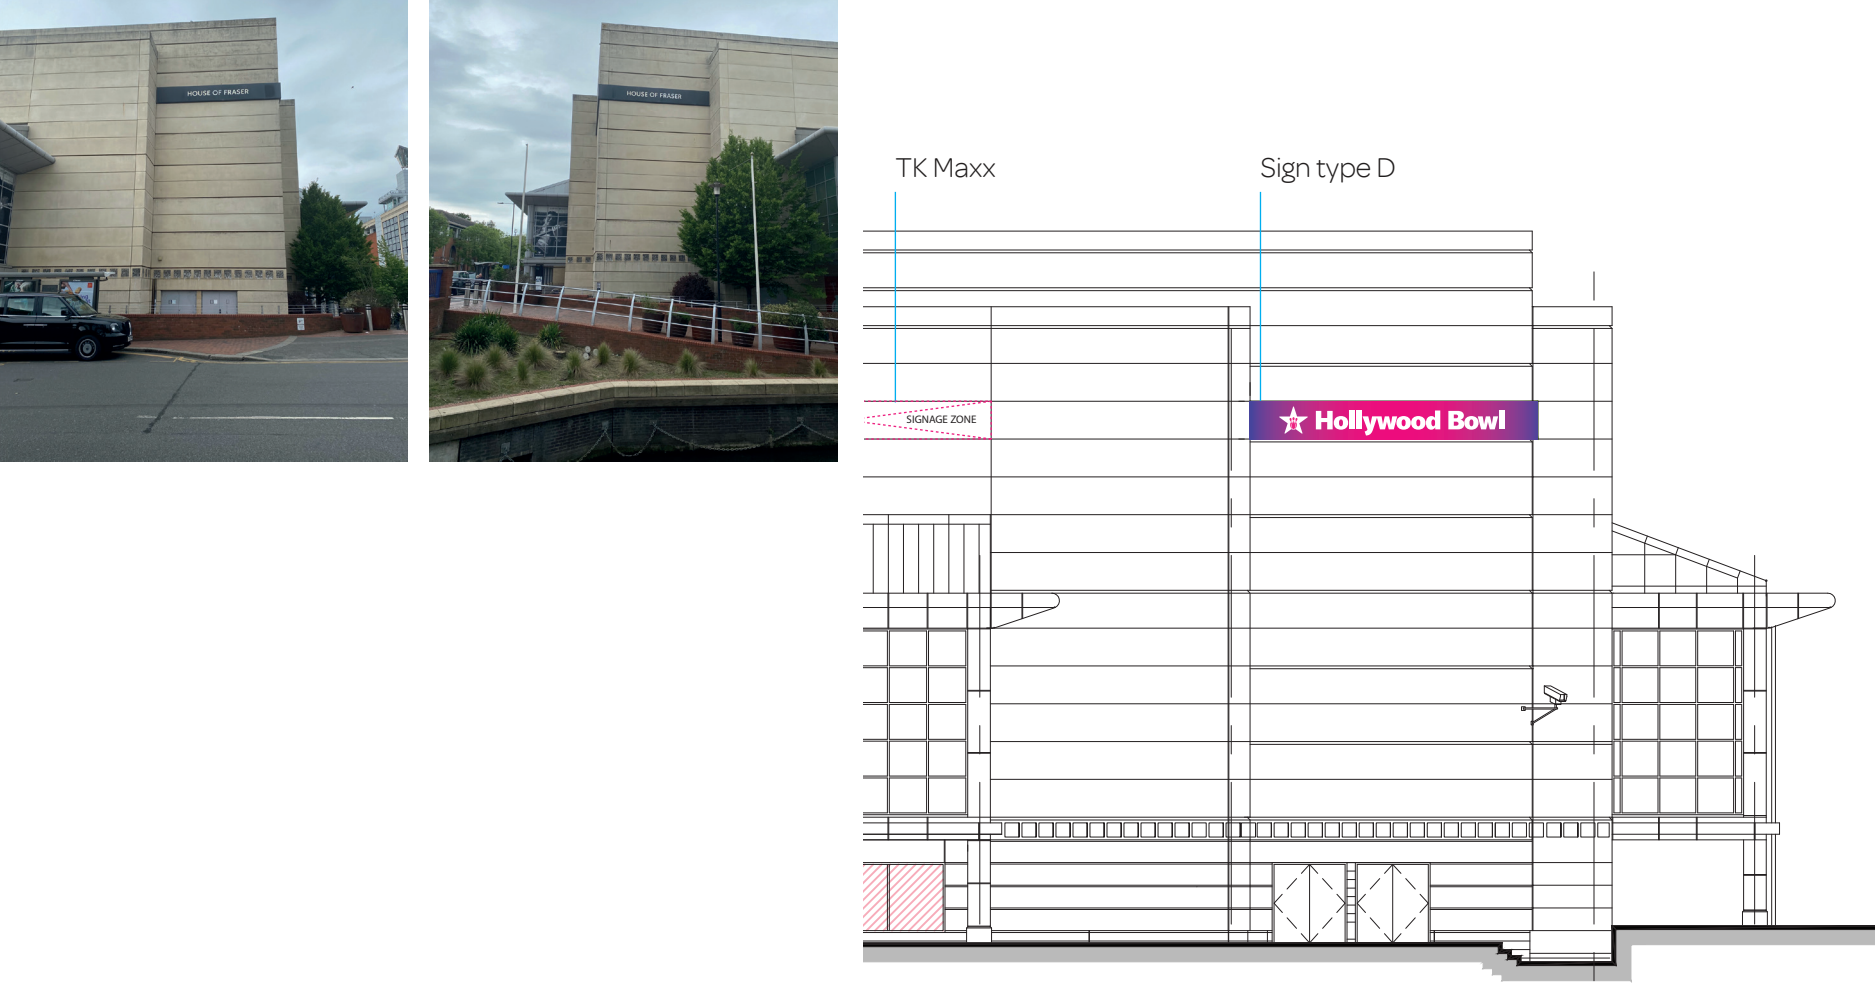

Detail Section 1:50 scale

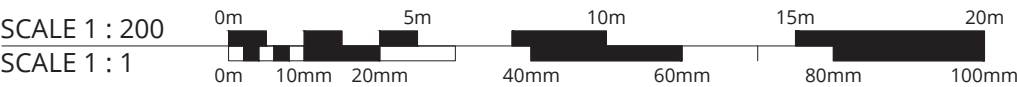

Client:	Hollywood Bowl	Revision:	I	
Project:	Reading	Job No:	04903	
Date:	25/09/24			
Designer:	AK			
Scale:	NTS			
THIS DRAWING AND ANY ASSOCIATED DESIGN COPYRIGHT IS RESERVED BY HUDSON SIGN SOLUTIONS AND THIS DOCUMENT IS ISSUED ON CONDITION THAT IT IS NOT COPIED, AMENDED OR DISCLOSED IN ANY WAY BY OR TO ANY UNAUTHORISED PERSONS WITHOUT THE PRIOR CONSENT IN WRITING OF HUDSON SIGN SOLUTIONS				ALL DIMENSIONS ARE IN UNLESS OTHERWISE STATED DIMENSIONS ON SITE AND ALL EQUIPMENT SIZES TO BE VERIFIED PRIOR TO WORK COMMENCING

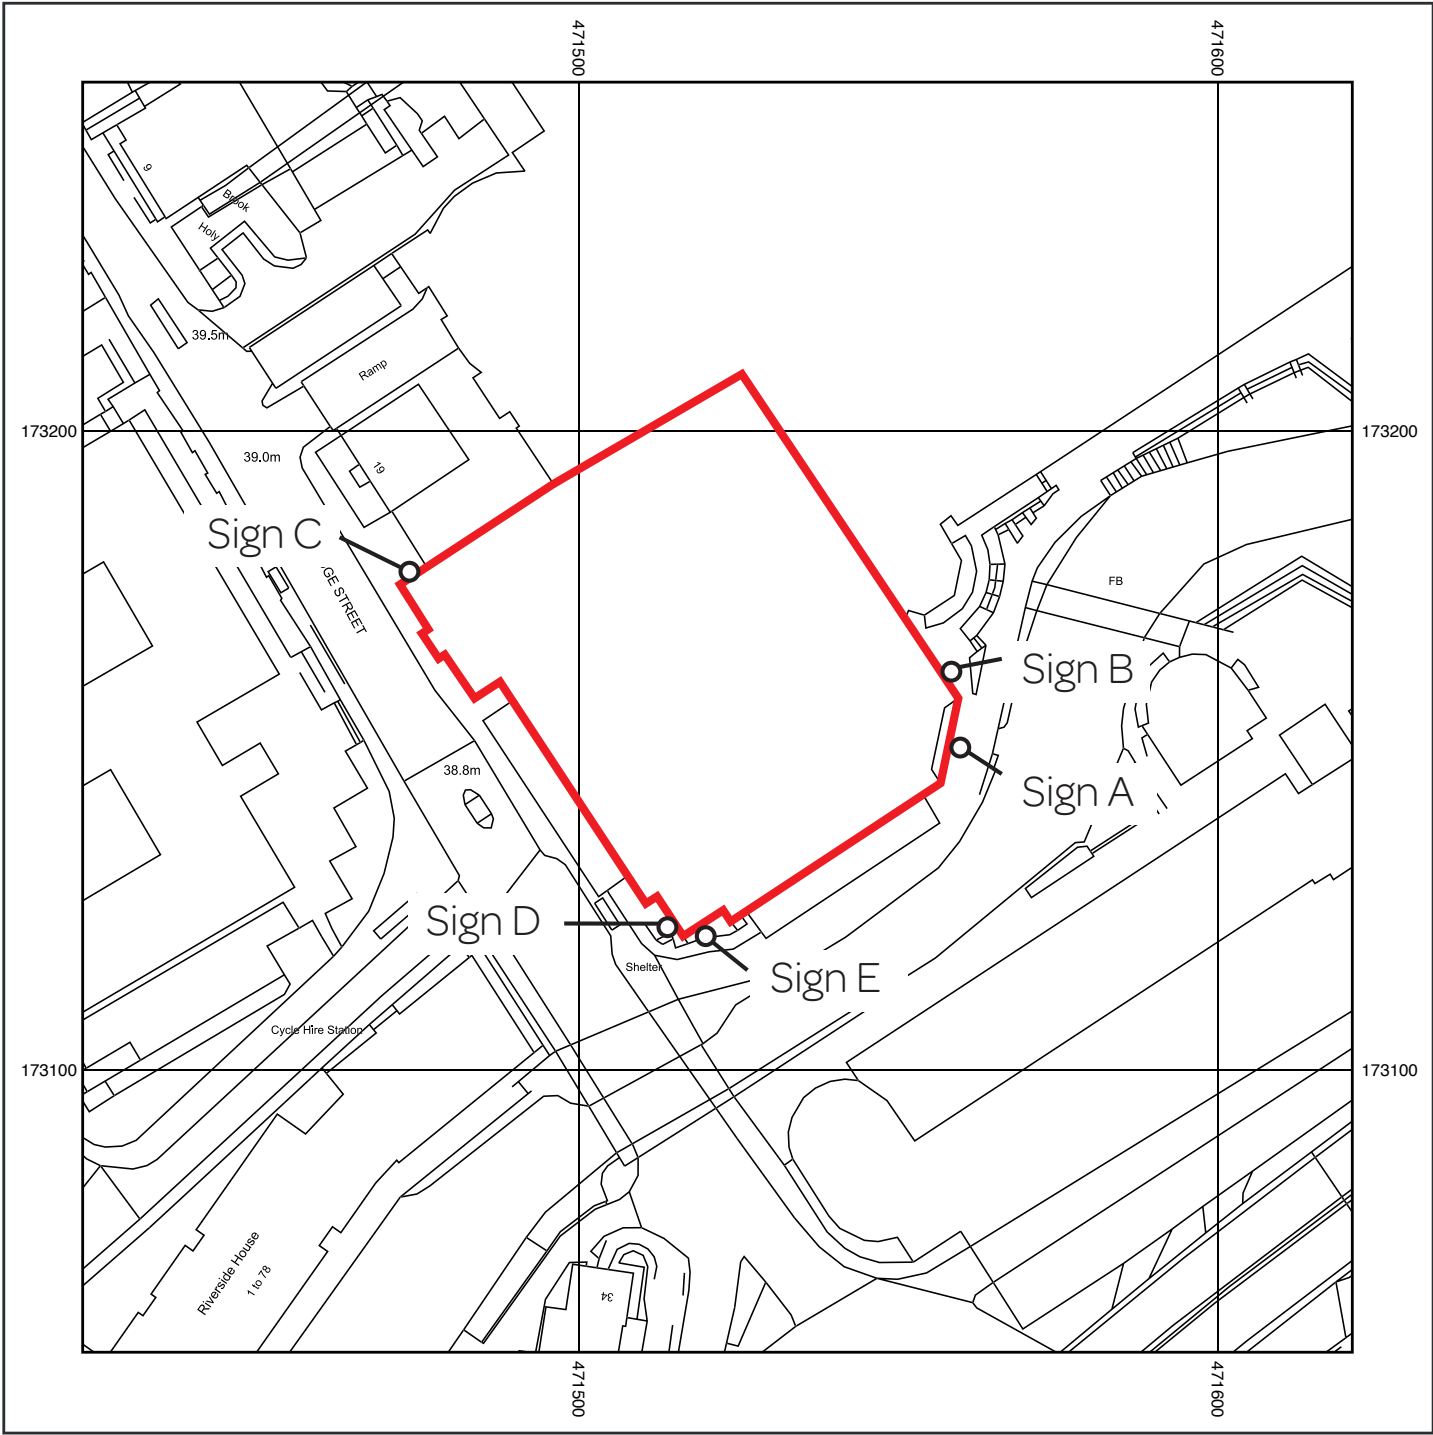

0 5 10 20 30 40 50
Metres

Scale: 1: 1250



Supplied by: National Map Centre
License number: AC0000814278
Produced: 25/06/2024
Serial number: 355527

THE ORACLE CENTRE
READING
RG1 2AS

Plot centre co-ordinates: 471522,173155
Download file:
Project name: Hudson_HollywoodBow
IReading

Client:	Hollywood Bowl	Revision:	1	
Project:	Reading	Job No:	04903	
Date:	25/09/24			
Designer:	AK			
Scale:	NTS			

THIS DRAWING AND ANY ASSOCIATED DESIGN COPYRIGHT IS RESERVED BY HUDSON SIGN SOLUTIONS AND THIS DOCUMENT IS ISSUED ON CONDITION THAT IT IS NOT COPIED, AMENDED OR DISCLOSED IN ANY WAY BY OR TO ANY UNAUTHORISED PERSONS WITHOUT THE PRIOR CONSENT IN WRITING OF HUDSON SIGN SOLUTIONS

ALL DIMENSIONS ARE IN UNLESS OTHERWISE STATED DIMENSIONS ON SITE AND ALL EQUIPMENT SIZES TO BE VERIFIED PRIOR TO WORK COMMENCING