


This drawing is for tender purposes only. It cannot be used as construction drawing.

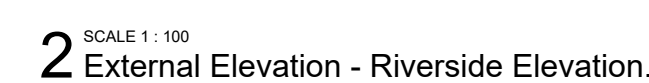

READING
Oracle Shopping Centre
Middle Level Store A
Reading RG1, 2AG

client	TJX Europe
--------	------------

drawn by:
AZ, JS

checked by:
PS

 CMC Projekt Europe Sp. z o. o.
ul. Ulanów 21/11, 31-450 Kraków.
tel: +48 12 4111171

drawing title:

External Elevations -
Adverts Planning

drawing number:
TKM_REO_C50_AD

project status:
PLANNING

scale: As indicated @A0 revision: 2
date: _____