
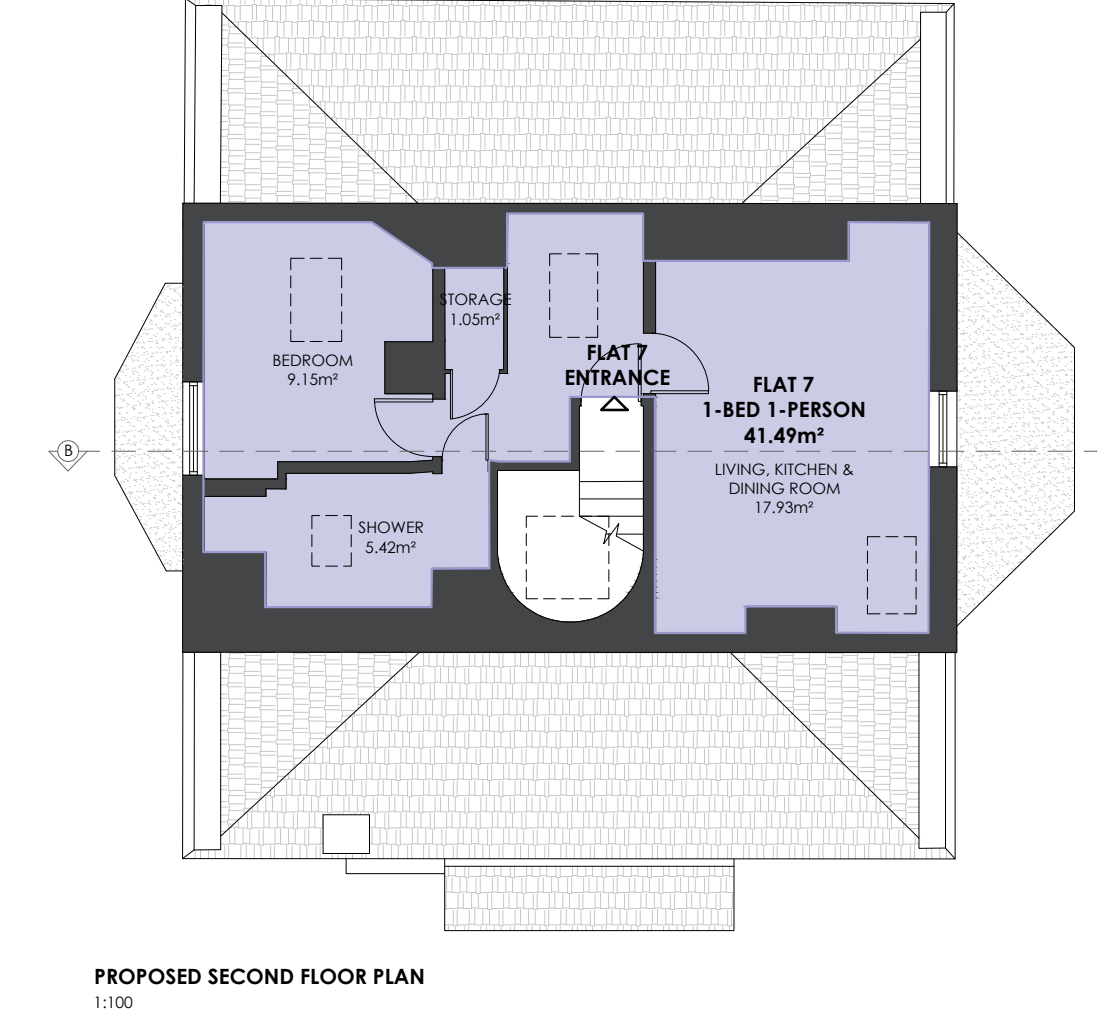
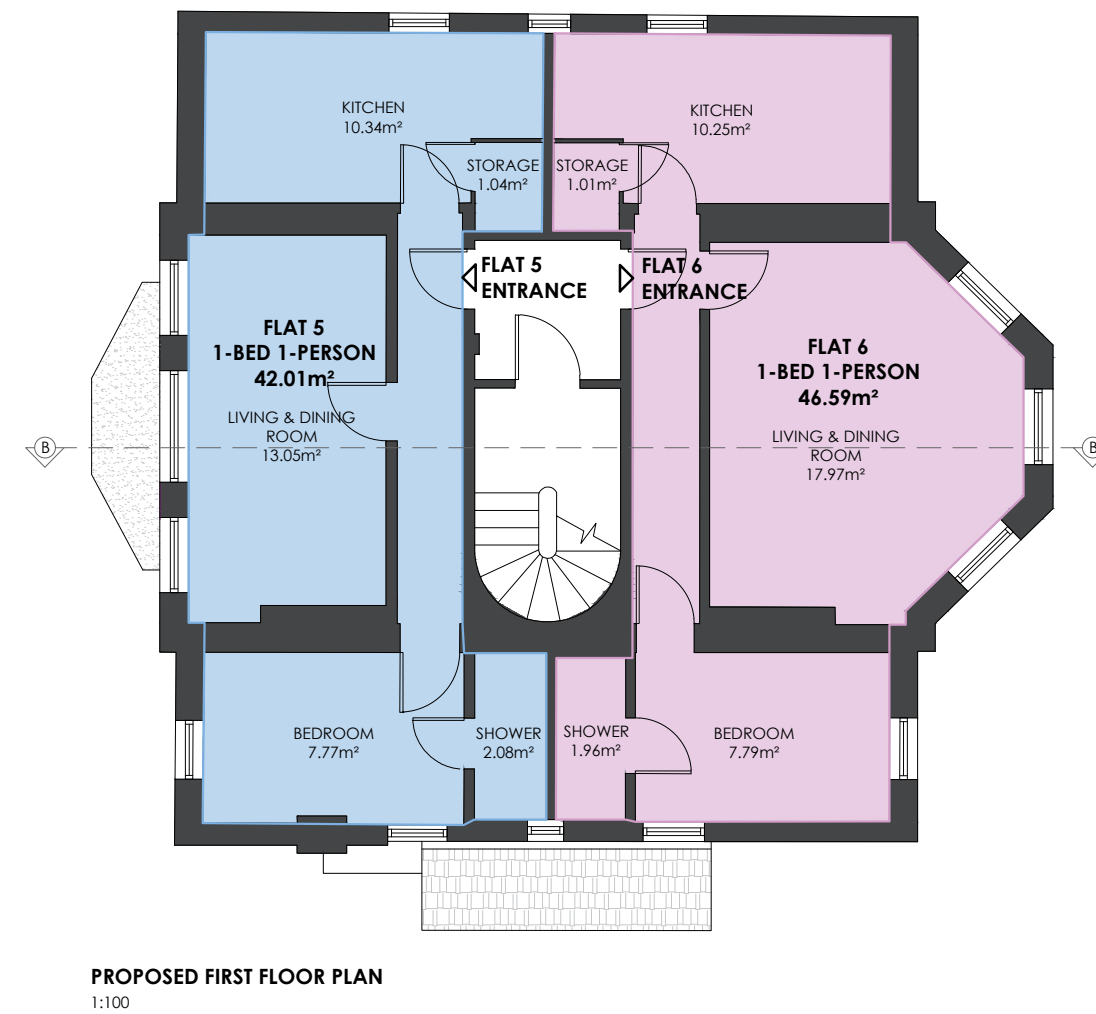
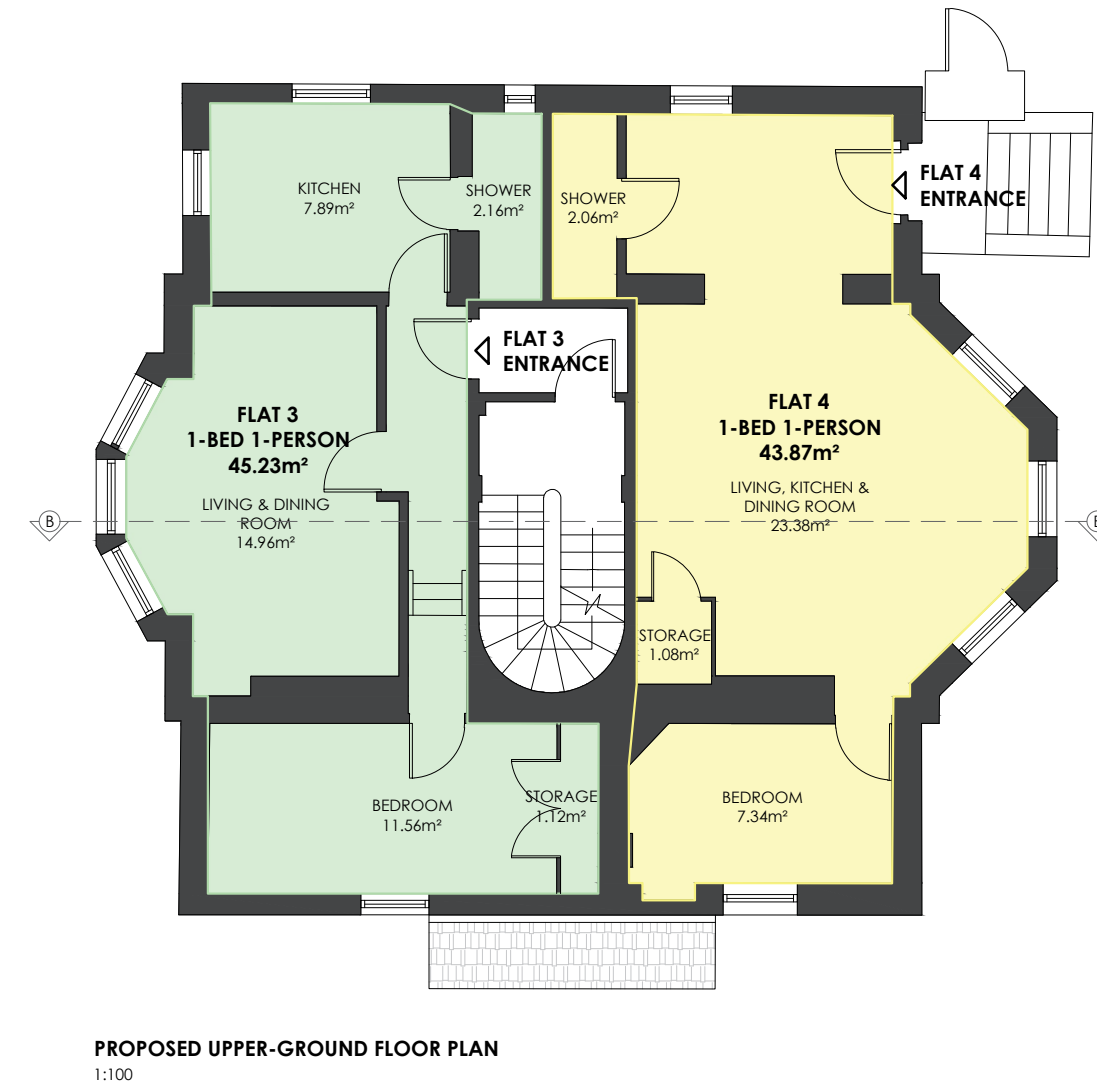


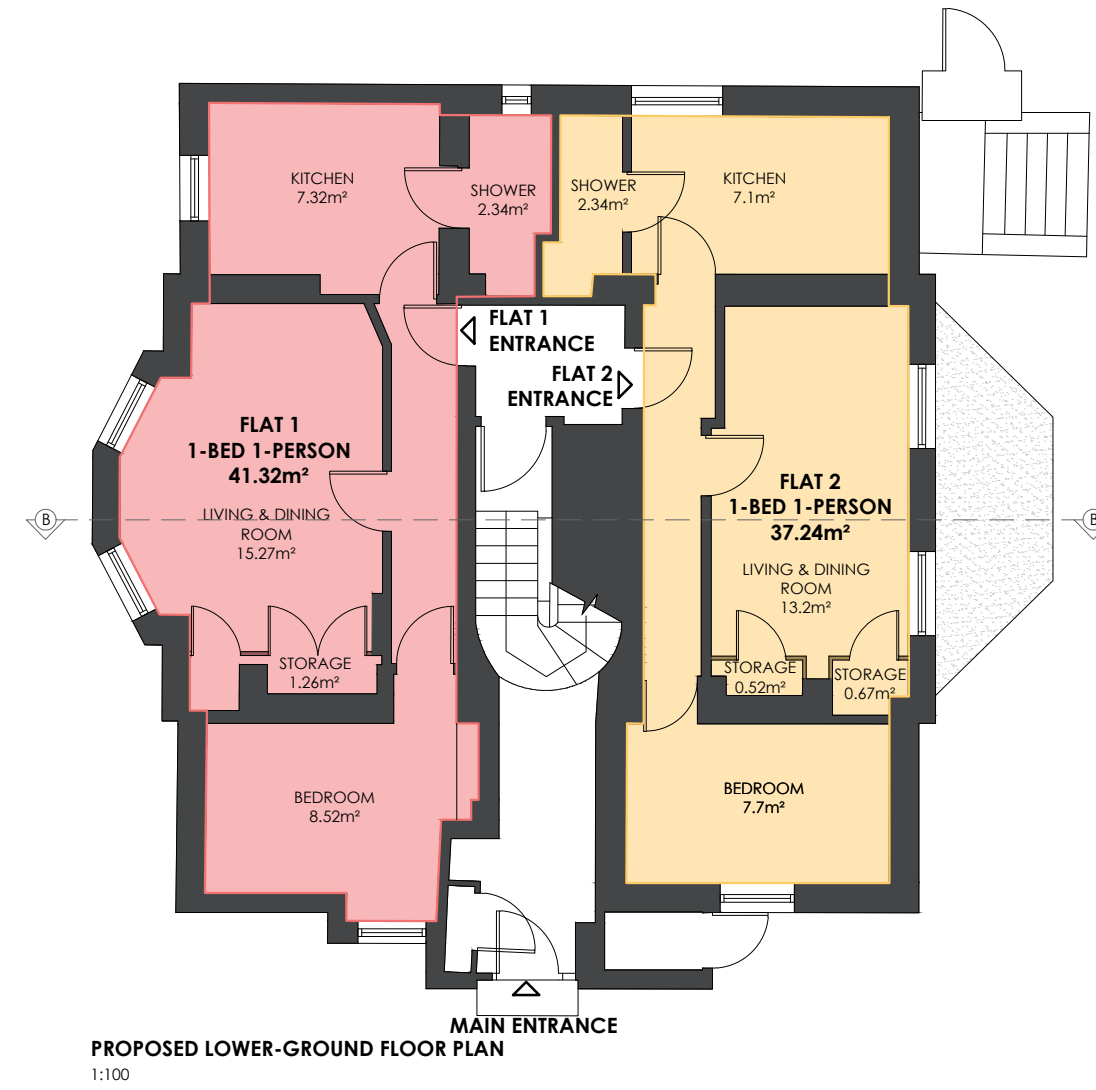

PROPOSED PLANS

SITE LOCATION: 2 TILEHURST ROAD
DRAWING NO: 19/566/007
SCALE: 1:100@A2
DRAWN BY: MC

REVISION: -
DATE: 23 SEPT 2024
CHECKED BY: MA