SCALE 1:100
0 1000 2000 3000mm

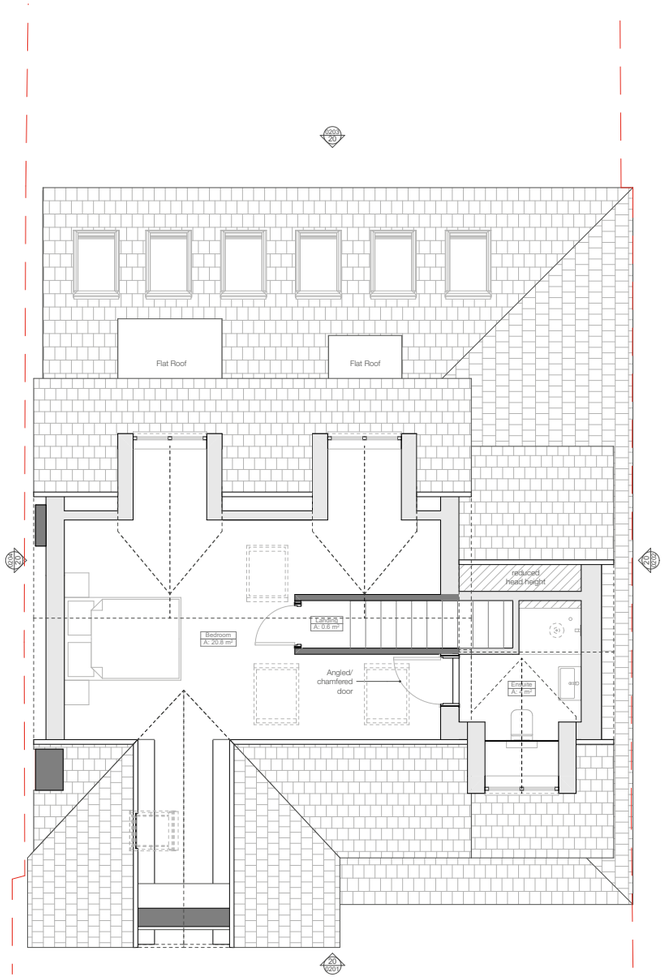

01 SECOND FLOOR
1:100

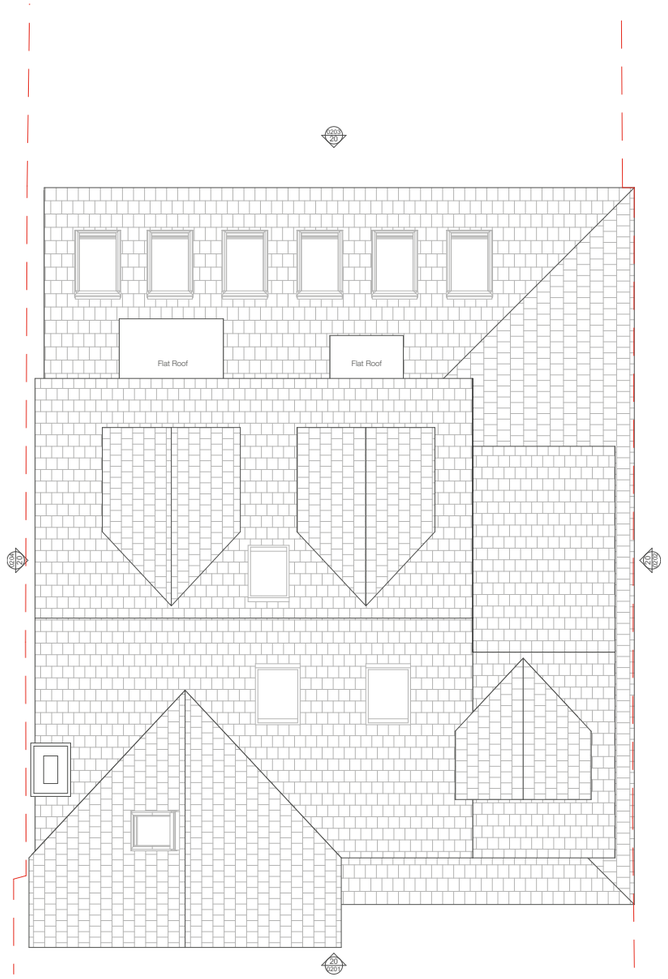

02 ROOF PLAN
1:100

REV	DESCRIPTION	DATE
03	REVISED DORMERS	18/02/2025
02	REVISED DRAWINGS	03/02/2025
01	FOR PLANNING	04/12/2024

LIBERTY
DESIGN LONDON

e: natalie@liberty.design
p: 07856 542 777
a: Unit A8 Lloyds Wharf,
Mill St, London,
SE1 2BD
Company Reg: 12853131

CIAT
REGISTERED PRACTICE

- Where any drawing is to be read in conjunction another, including specialists, the two drawings shall be cross- checked and any discrepancies reported to Liberty Design before the work is put in hand.
- All dimensions are in millimetres, all levels are in metres unless shown otherwise.
- All dimensions to be checked on site. Any discrepancies in dimensions or in details on or between these drawings/specifications should be drawn to the attention of Liberty Design and or the Engineer in writing for clarification.
- Drawing prepared solely for the use of the Client and is not to be copied, lent or used by any third party without written permission from Liberty Design.

CLIENT: Mr & Mrs Williams

PROJECT: **83 WESTWOOD ROAD**

ADDRESS: TILEHURST, READING, RG31 5PX

DRAWING NAME: **PROPOSED SECOND FLOOR AND ROOF PLANS**

DRAWING SERIES: **0000-0199 PROPOSED PLANS**

SCALE(S):	PAPER SIZE:	DRAWING STATUS:
1:100	A3	FOR PLANNING

PROJECT	VOLUME	LEVEL	TYPE	CLASS	NUMBER	REVISION:
200 -	A -	ZZ -	DR -	**05** -	**0101** -	**03**