

© 2023 NFA Architectural Consultant.
All dimensions to be checked on site by the contractor and such dimensions to be their responsibility. All construction works must comply with the relevant British Standards and Building Regulations requirements. Any drawing errors and omissions to be reported to NFA architectural consultant.

Client Name

Project Address

21 RILEY ROAD, READING
RG30 4UX, UK

Section

**EXTENSION + INTERNAL
REMODELING**

Stage

PLANNING

Drawing Title

EXISTING FLOOR PLANS

Drawing Status

FOR APPROVAL

Project No.	2024-09-Riley
-------------	---------------

Drawing No.	BREG-0002
-------------	-----------



Revision	03
----------	----

Scale at A2	1:150
Plot	20.00.34

Date	09-09-24		
Designed	AK	Checked	MH

Designed	AK	Checked	MH
Drawn	AK	Approved	MH

Drawn	For	Approved	For

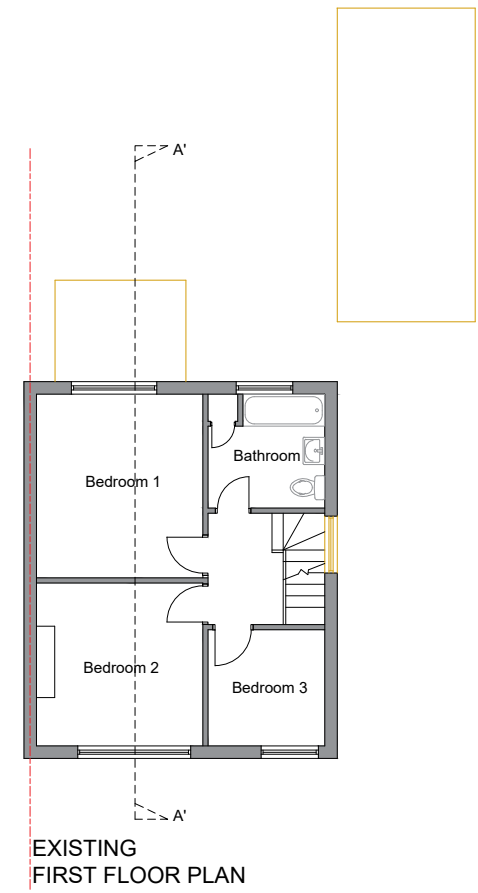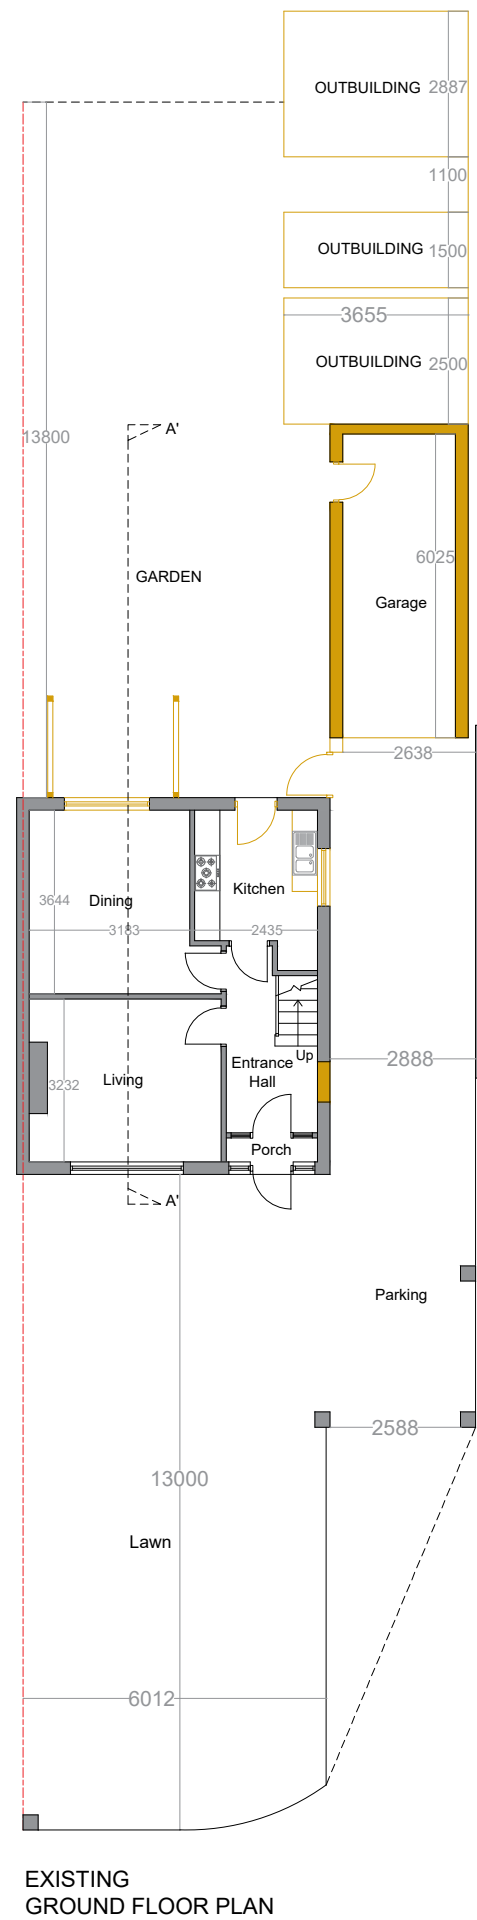

© 2023 NFA Architectural Consultant.
All dimensions to be checked on site by the contractor and such dimensions to be their responsibility. All construction works must comply with the relevant British Standards and Building Regulations requirements. Any drawing errors and omissions to be reported to NFA architectural consultant.

Client Name

Project Address

21 RILEY ROAD, READING
RG30 4UX, UK

Section

EXTENSION + INTERNAL
REMODELING

Stage

PLANNING

Drawing Title

EXISTING ELEVATIONS

Drawing Status

For Approval

Revisions and Notes



EXISTING
FRONT ELEVATION



EXISTING
REAR ELEVATION



© 2023 NFA Architectural Consultant.
All dimensions to be checked on site by the contractor and such dimensions to be their responsibility. All construction works must comply with the relevant British Standards and Building Regulations requirements. Any drawing errors and omissions to be reported to NFA architectural consultant.

Client Name

Project Address

21 RILEY ROAD, READING
RG30 4UX, UK

Section

**EXTENSION + INTERNAL
REMODELING**

Stage

PLANNING

EXISTING ELEVATIONS

Drawing Status

For Approval

Project No.	2024-09-Rilley
-------------	----------------

Drawing No.	BREG-0004
-------------	-----------


Revision	03
----------	----

Scale at A3	1:100
-------------	-------


Date	09-09-24

Designed	AK	Checked	MH
	AK		MH

Drawn	AK	Approved	MH
-------	----	----------	----

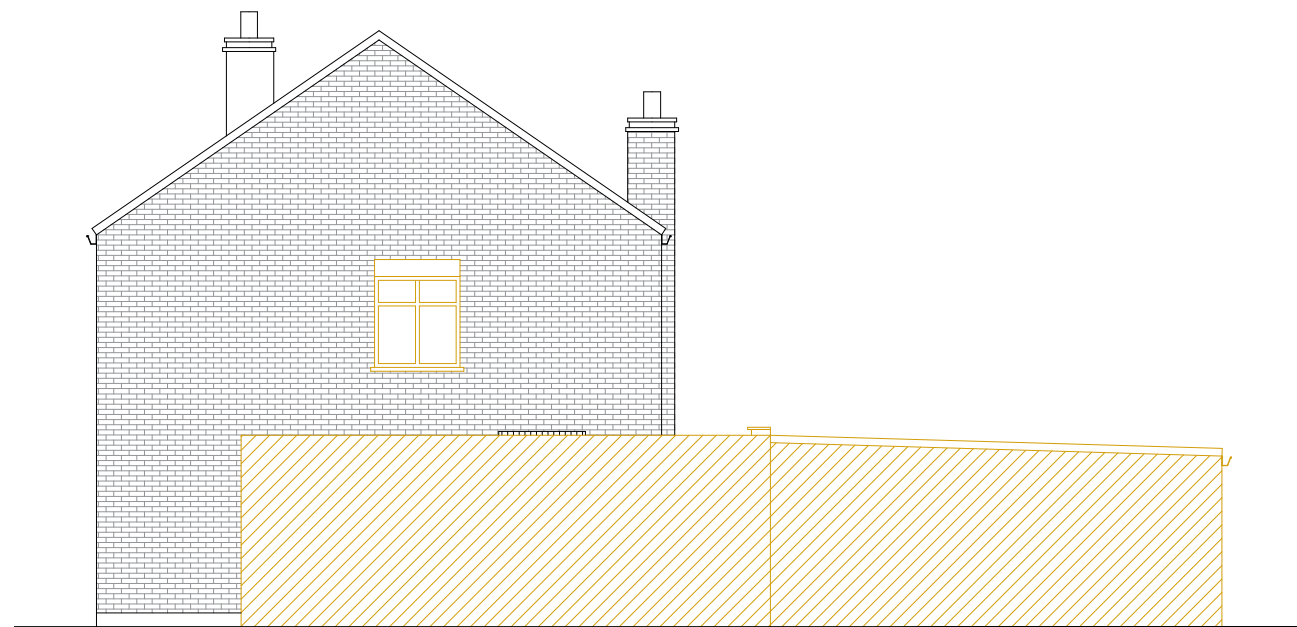

EXISTING
SIDE ELEVATION-1

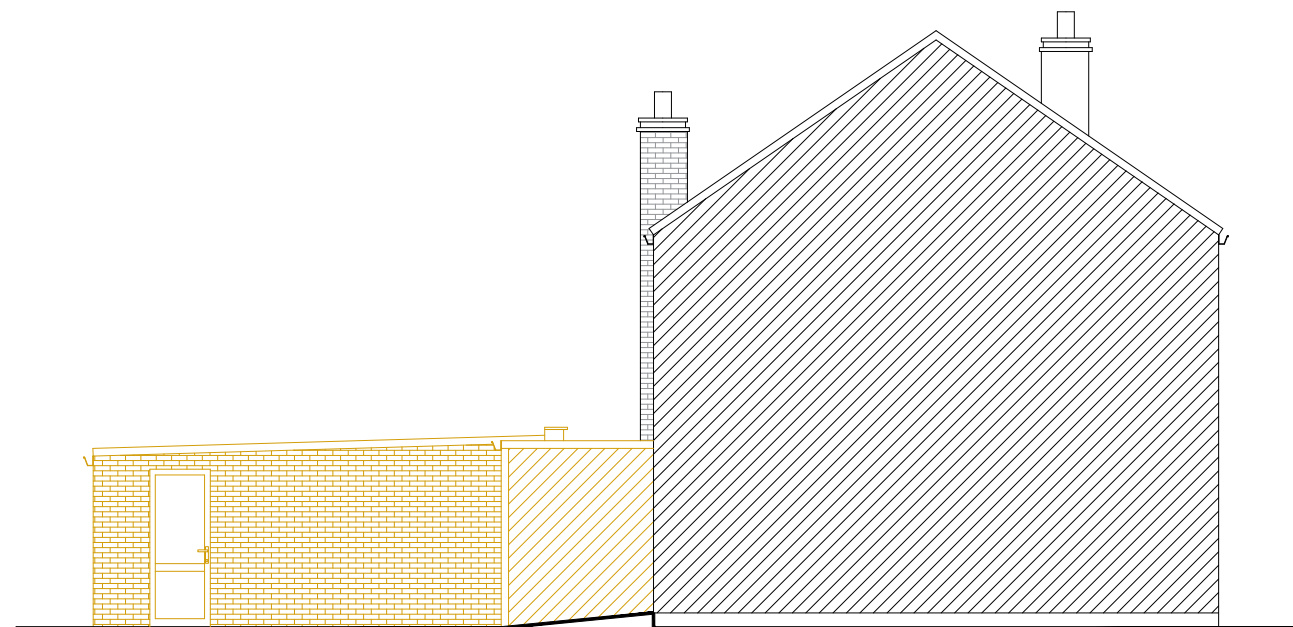

EXISTING
SIDE ELEVATION-2



© 2023 NFA Architectural Consultant.
All dimensions to be checked on site by the contractor and such dimensions to be their responsibility. All construction works must comply with the relevant British Standards and Building Regulations requirements. Any drawing errors and omissions to be reported to NFA architectural consultant.

Client Name

Project Address

21 RILEY ROAD, READING
RG30 4UX, UK

Section

EXTENSION + INTERNAL
REMODELING

Stage

PLANNING


Drawing Title

EXISTING SECTION

Drawing Status

For Approval

Revisions and Notes

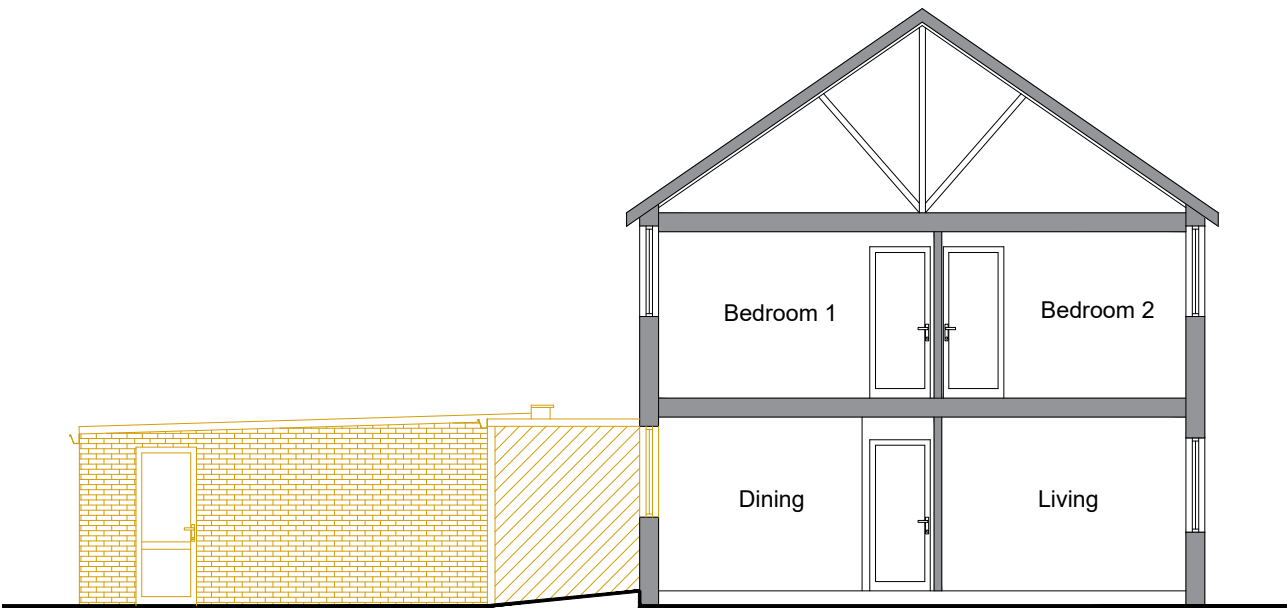

EXISTING
SECTION AA'



Project No. 2024-09-Riley

Drawing No. BREG-0005

Revision 03

Scale at A3 1:100

Date 09-09-24

Designed AK Checked MH

Drawn AK Approved MH



© 2023 NFA Architectural Consultant.
All dimensions to be checked on site by the contractor and such dimensions to be their responsibility. All construction works must comply with the relevant British Standards and Building Regulations requirements. Any drawing errors and omissions to be reported to NFA architectural consultant.

Client Name

Project Address

21 RILEY ROAD, READING
RG30 4UX, UK

Section

EXTENSION + INTERNAL
REMODELING

Stage

PLANNING

Drawing Title

EXISTING ROOF PLAN

Drawing Status

For Approval

Revisions and Notes

Project No. 2024-09-Riley

Drawing No. BREG-0006


Revision 03

Scale at A3 1:100

Date 09-09-24

Designed AK Checked MH

Drawn AK Approved MH

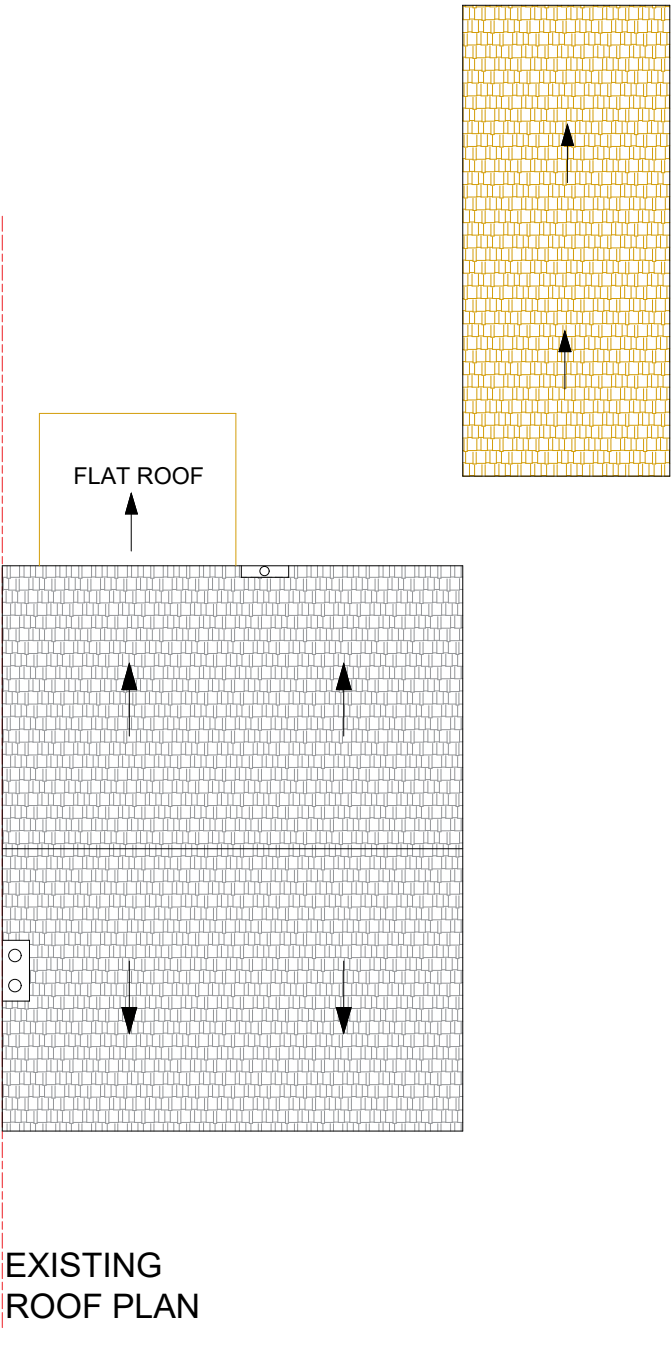

© 2023 NFA Architectural Consultant.
All dimensions to be checked on site by the contractor and such dimensions to be their responsibility. All construction works must comply with the relevant British Standards and Building Regulations requirements. Any drawing errors and omissions to be reported to NFA architectural consultant.

Client Name

Project Address

**21 RILEY ROAD, READING
RG30 4UX, UK**

Section

**EXTENSION + INTERNAL
REMODELING**

Stage
PLANNING

Drawing Title

PROPOSED FLOOR PLANS

Drawing Status

FOR APPROVAL

Project No.	2024-09-Riley
-------------	---------------

Drawing No.	BREG-0007
-------------	-----------


Revision	03
----------	----

Scale at A2	1:150
Scale at A3	20:20:24


Date	09-09-24		
Designed	AK	Checked	MH

Designed	AK	Checked	MH
Drawn	AK	Approved	MH

Drawn	ARC	Pressure	ARC

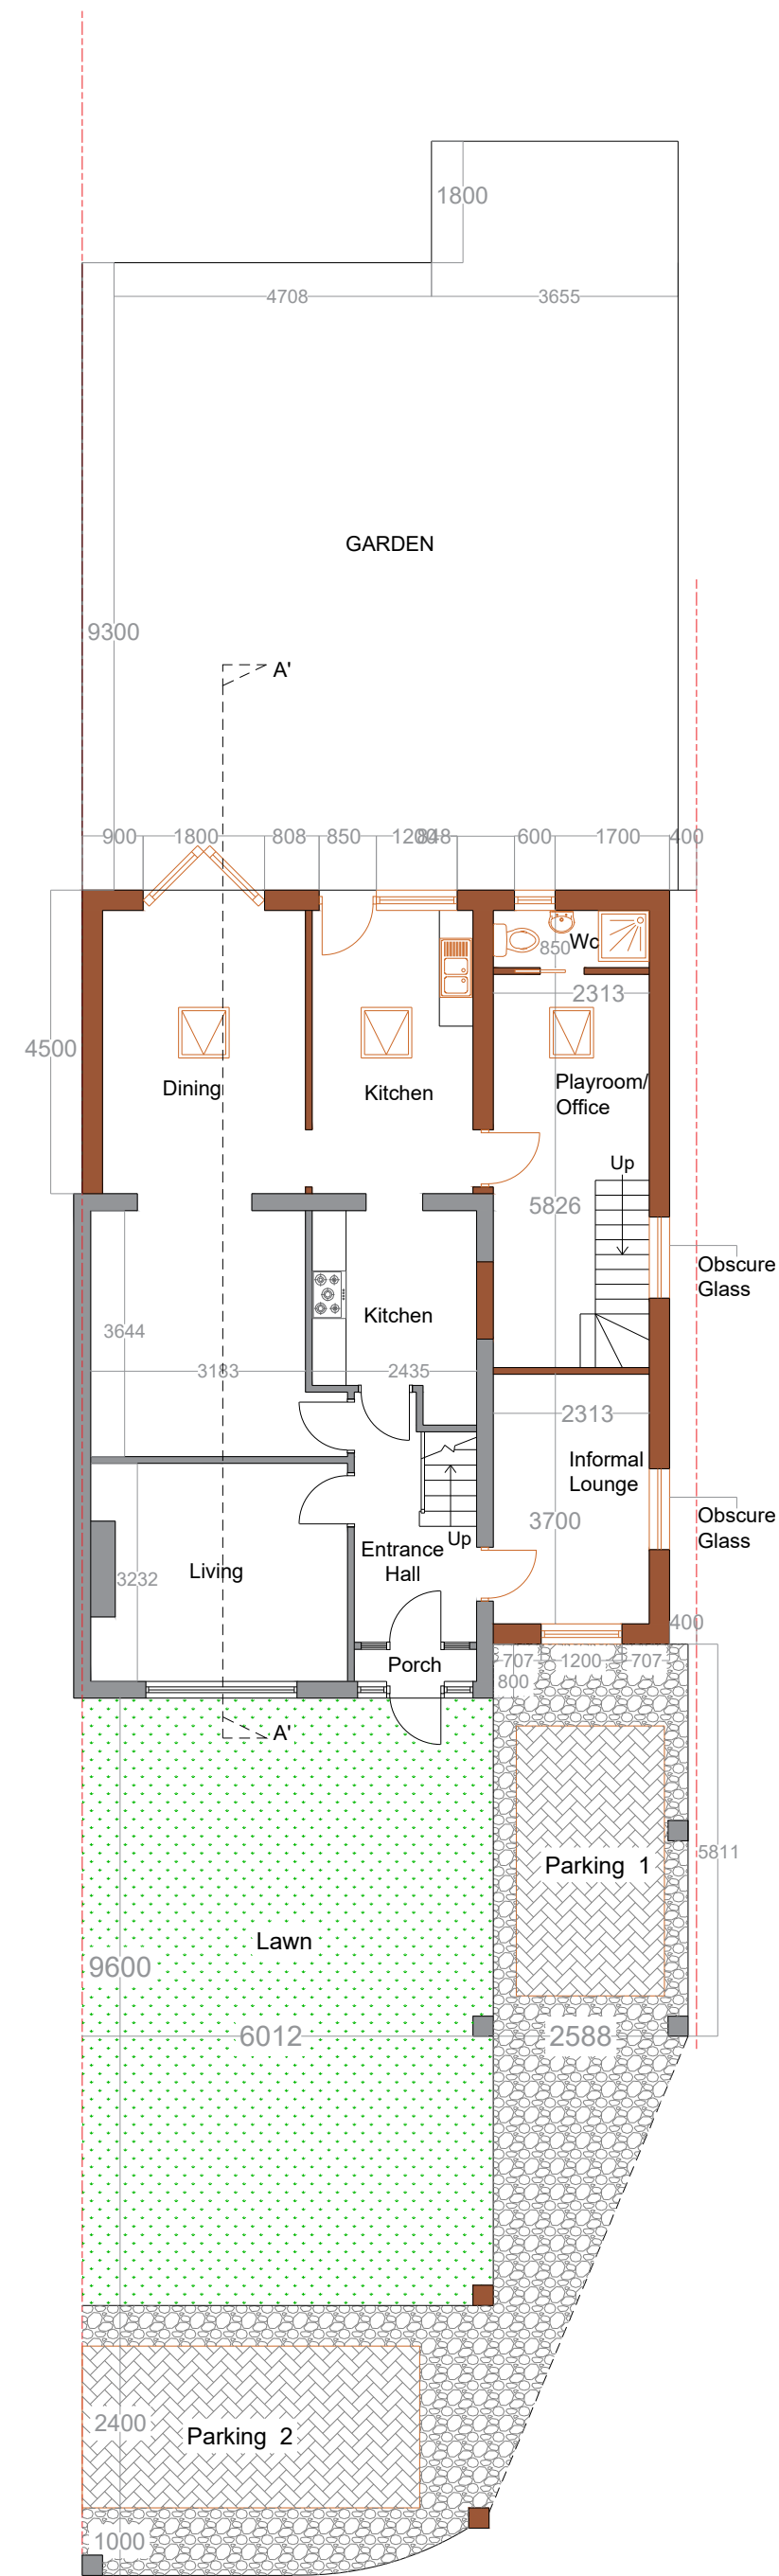

PROPOSED GROUND FLOOR PLAN

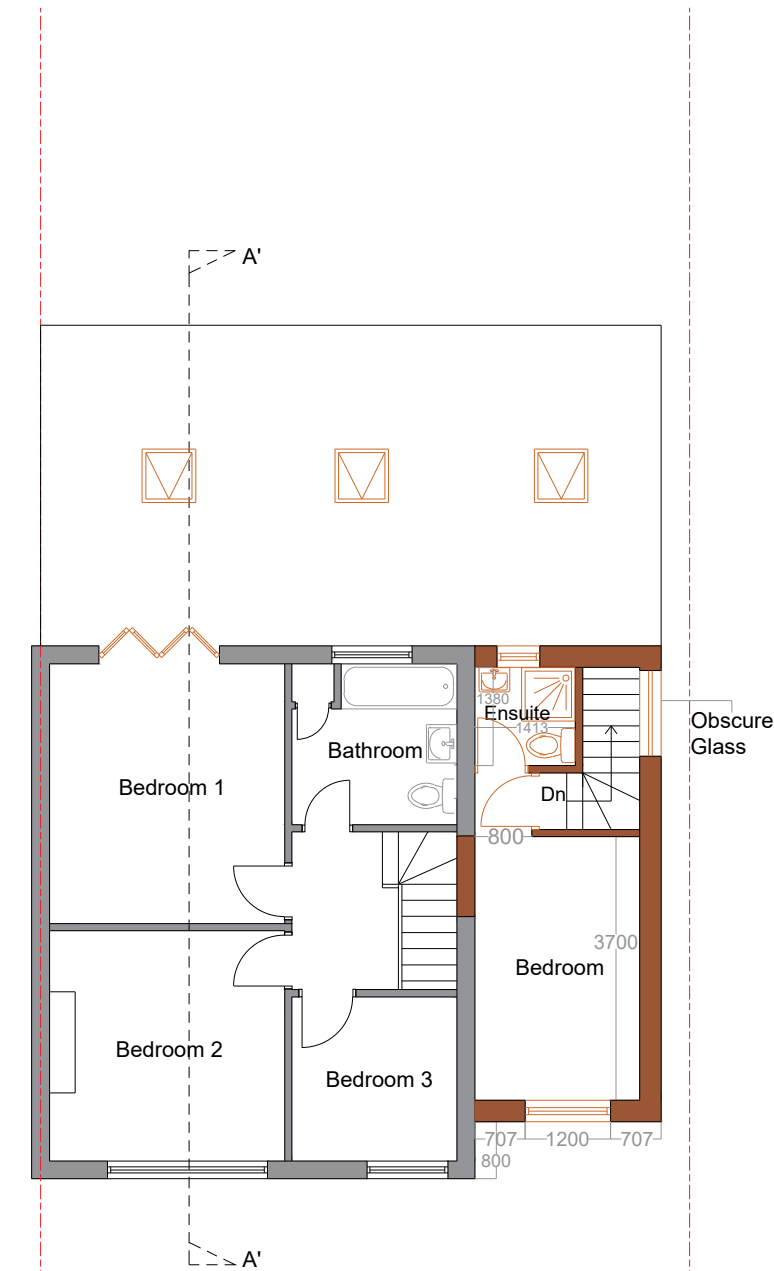

PROPOSED FIRST FLOOR PLAN



© 2023 NFA Architectural Consultant.
All dimensions to be checked on site by the contractor and such dimensions to be their responsibility. All construction works must comply with the relevant British Standards and Building Regulations requirements. Any drawing errors and omissions to be reported to NFA architectural consultant.

Client Name

Project Address

21 RILEY ROAD, READING
RG30 4UX, UK

Section

EXTENSION + INTERNAL
REMODELING

Stage

PLANNING

Drawing Title

PROPOSED ELEVATIONS

Drawing Status

For Approval

Revisions and Notes

Project No. 2024-09-Riley

Drawing No. BREG-0008

Revision 03

Scale at A3 1:100


Date 09-09-24

Designed AK Checked MH

Drawn AK Approved MH



PROPOSED
FRONT ELEVATION

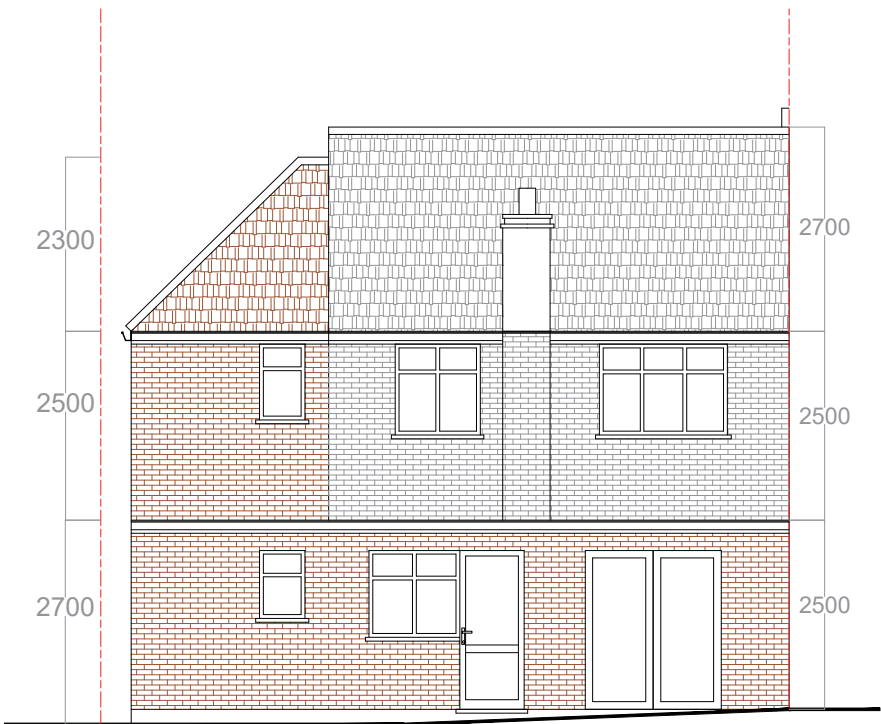

PROPOSED
REAR ELEVATION



© 2023 NFA Architectural Consultant.
All dimensions to be checked on site by the contractor and such dimensions to be their responsibility. All construction works must comply with the relevant British Standards and Building Regulations requirements. Any drawing errors and omissions to be reported to NFA architectural consultant.

Client Name

Project Address

21 RILEY ROAD, READING
RG30 4UX, UK

Section

EXTENSION + INTERNAL
REMODELING

Stage

PLANNING

Drawing Title

PROPOSED ELEVATIONS

Drawing Status

For Approval

Revisions and Notes

Project No. 2024-09-Riley

Drawing No. BREG-0009


Revision 03

Scale at A3 1:100


Date 09-09-24

Designed AK Checked MH

Drawn AK Approved MH

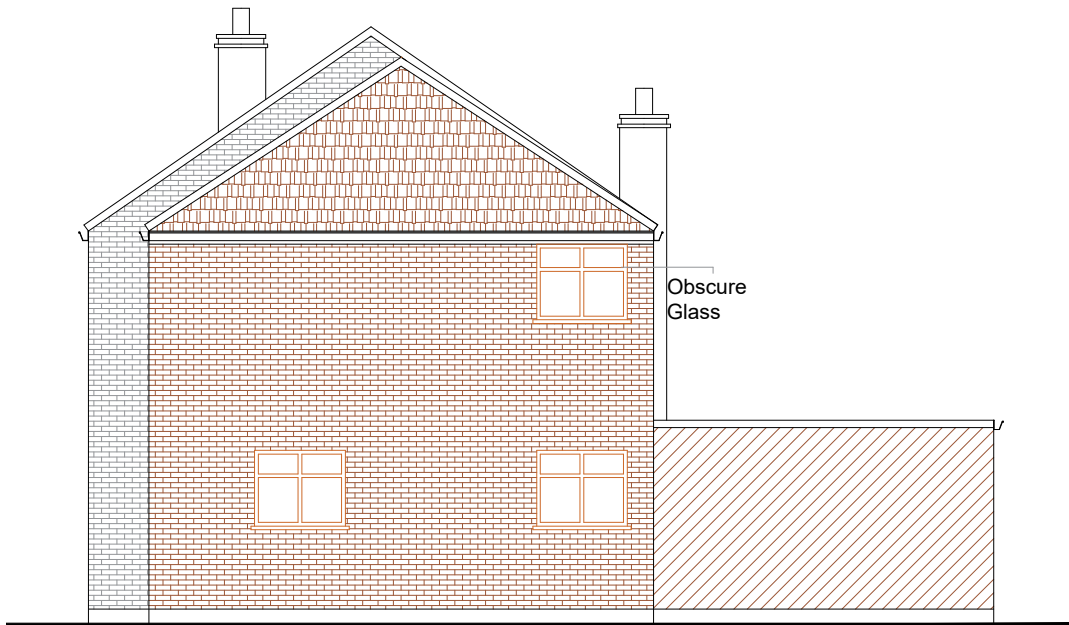

PROPOSED
SIDE ELEVATION-1

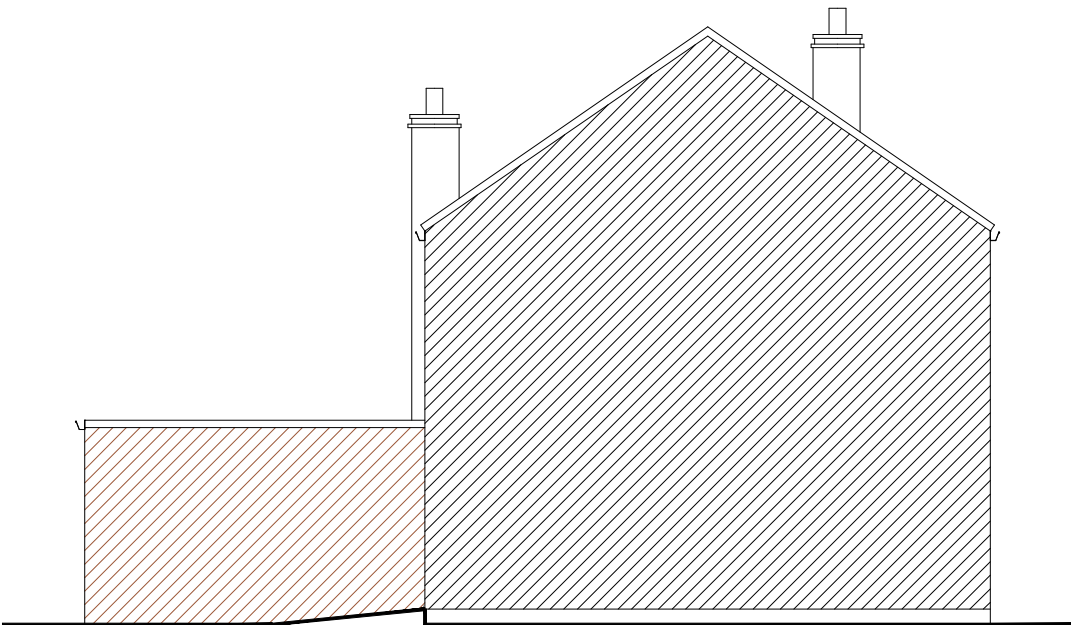

PROPOSED
SIDE ELEVATION-2



© 2023 NFA Architectural Consultant.
All dimensions to be checked on site by the contractor and such dimensions to be their responsibility. All construction works must comply with the relevant British Standards and Building Regulations requirements. Any drawing errors and omissions to be reported to NFA architectural consultant.

Client Name

Project Address

21 RILEY ROAD, READING
RG30 4UX, UK

Section

EXTENSION + INTERNAL
REMODELING

Stage

PLANNING

Drawing Title

PROPOSED SECTION

Drawing Status

For Approval

Revisions and Notes

Project No. 2024-09-Riley

Drawing No. BREG-0010


Revision 03

Scale at A3 1:100

Date 09-09-24

Designed AK Checked MH

Drawn AK Approved MH

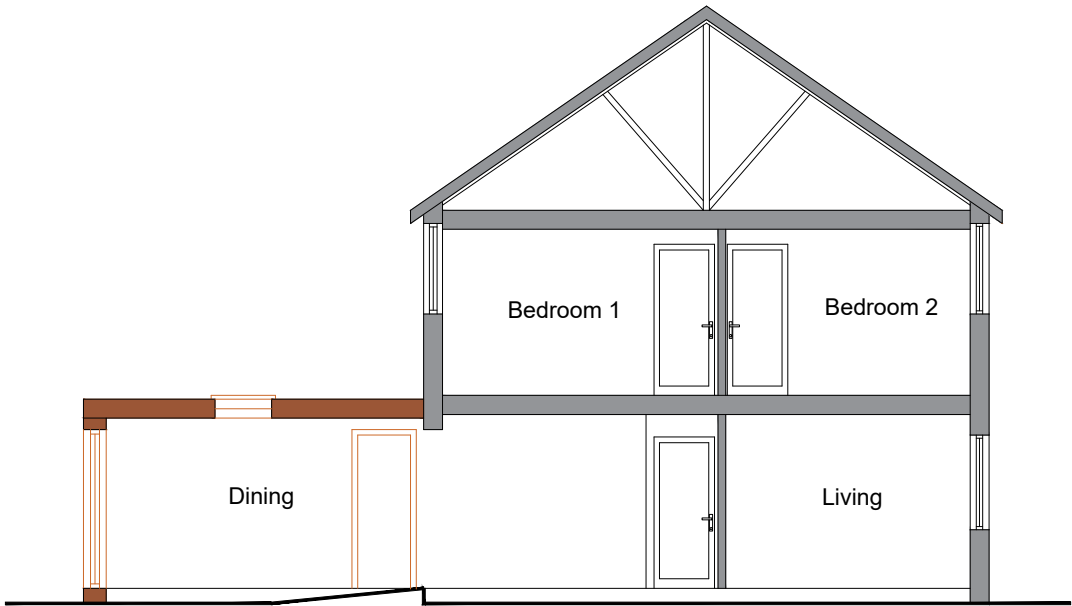

PROPOSED
SECTION AA'



© 2023 NFA Architectural Consultant.
All dimensions to be checked on site by the contractor and such dimensions to be their responsibility. All construction works must comply with the relevant British Standards and Building Regulations requirements. Any drawing errors and omissions to be reported to NFA architectural consultant.

Client Name

Project Address

21 RILEY ROAD, READING
RG30 4UX, UK

Section

EXTENSION + INTERNAL
REMODELING

Stage

PLANNING

Drawing Title

PROPOSED ROOF PLAN

Drawing Status

For Approval

Revisions and Notes

Project No. 2024-09-Riley

Drawing No. BREG-0011


Revision 03

Scale at A3 1:100

Date 09-09-24

Designed AK Checked MH

Drawn AK Approved MH

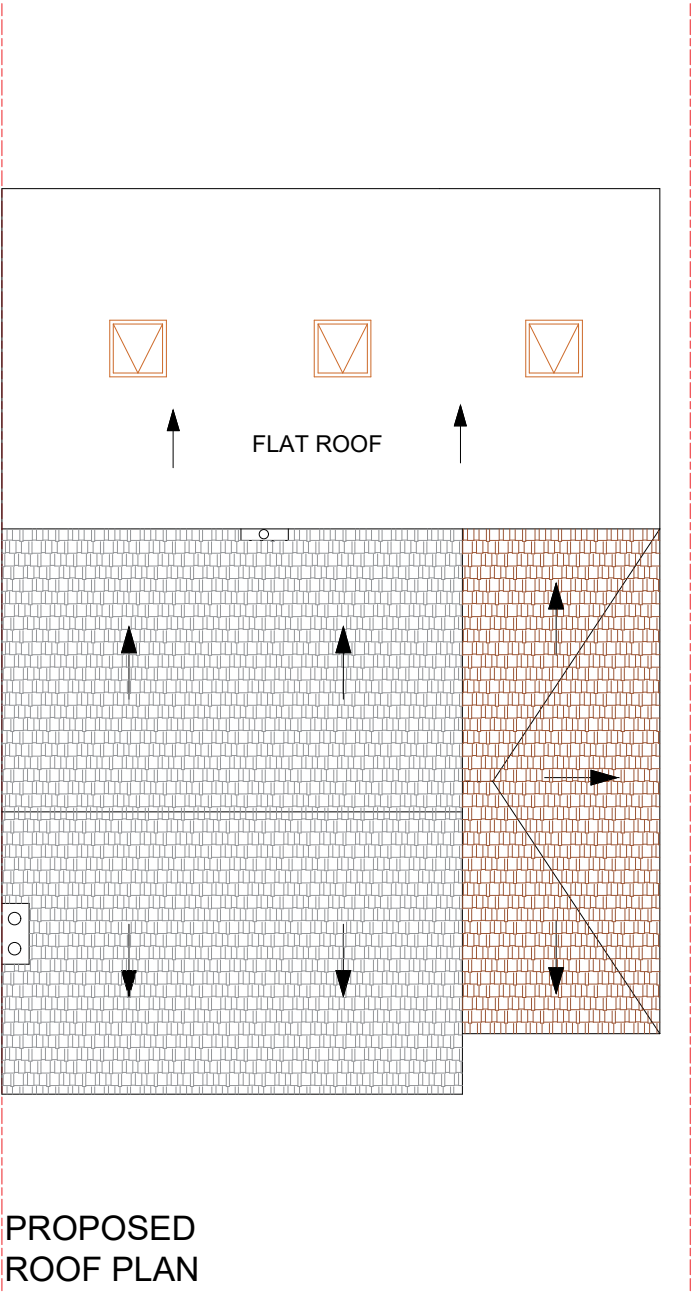

© 2023 NFA Architectural Consultant.
All dimensions to be checked on site by the contractor and such dimensions to be their responsibility. All construction works must comply with the relevant British Standards and Building Regulations requirements. Any drawing errors and omissions to be reported to NFA architectural consultant.

Client Name

Project Address

**21 RILEY ROAD, READING
RG30 4UX, UK**

Section

**EXTENSION + INTERNAL
REMODELING**

Stage
PLANNING

Drawing Title

PROPOSED BLOCK PLAN

Drawing Status

FOR APPROVAL

Project No.	2024-09-Riley		
Drawing No.	BREG-0012		
Revision	03		
Scale at A2	1:150		
Date	09-09-24		
Designed	AK	Checked	MH
Drawn	AK	Approved	MH

