




- Materials Legend
- M-BA 03 PPC Metal balustrade Juliet
  - M-BA 05 Cantilevered glass balustrade to inset balcony
  - M-BA 07 Cantilevered glass balustrade with fritted bands to match M-C 09
  - M-BA 10 Precast concrete balcony fascia
  - M-C 05 Brick / mortar colour B soldier course (Medium)
  - M-C 07 Brick / mortar colour C (Light)
  - M-C 08 Brick / Mortar colour C soldier course (Light)
  - M-C 09 Brick / mortar colour C alternating 25mm projecting (Light)
  - M-C 14 Precast concrete band course
  - M-C 22 Entrance canopy PPC metal cladding
  - M-WD 01 Dark grey coloured frame double glazed window / door assembly
  - M-WD 03 Shopfront curtain wall assembly
  - M-WD 08 Block entrance door/window assembly

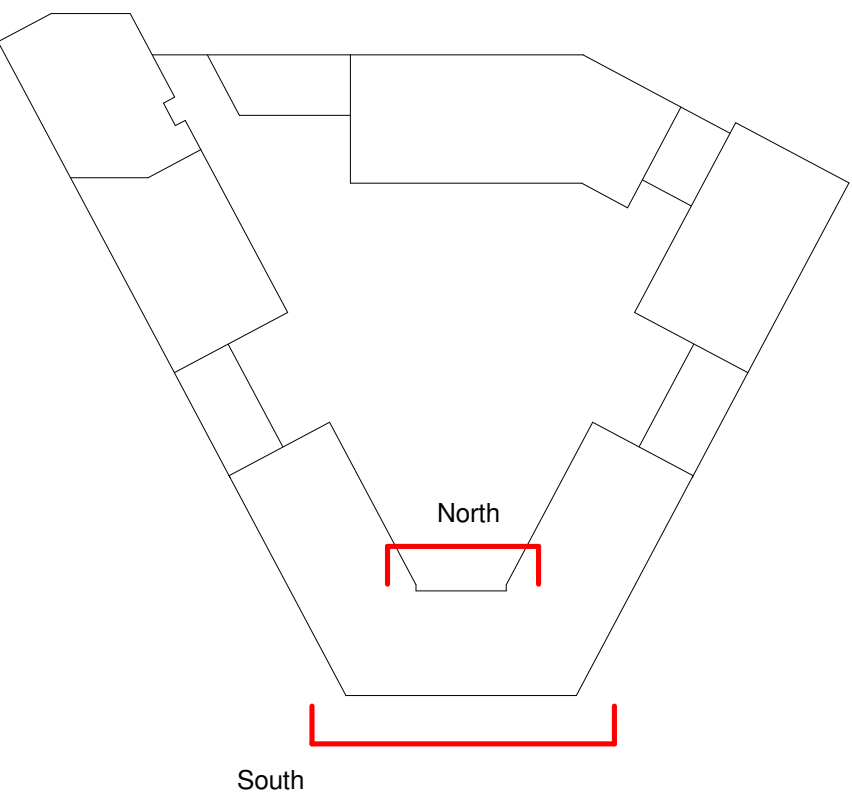

Middle Block South Elevation  
1 : 100

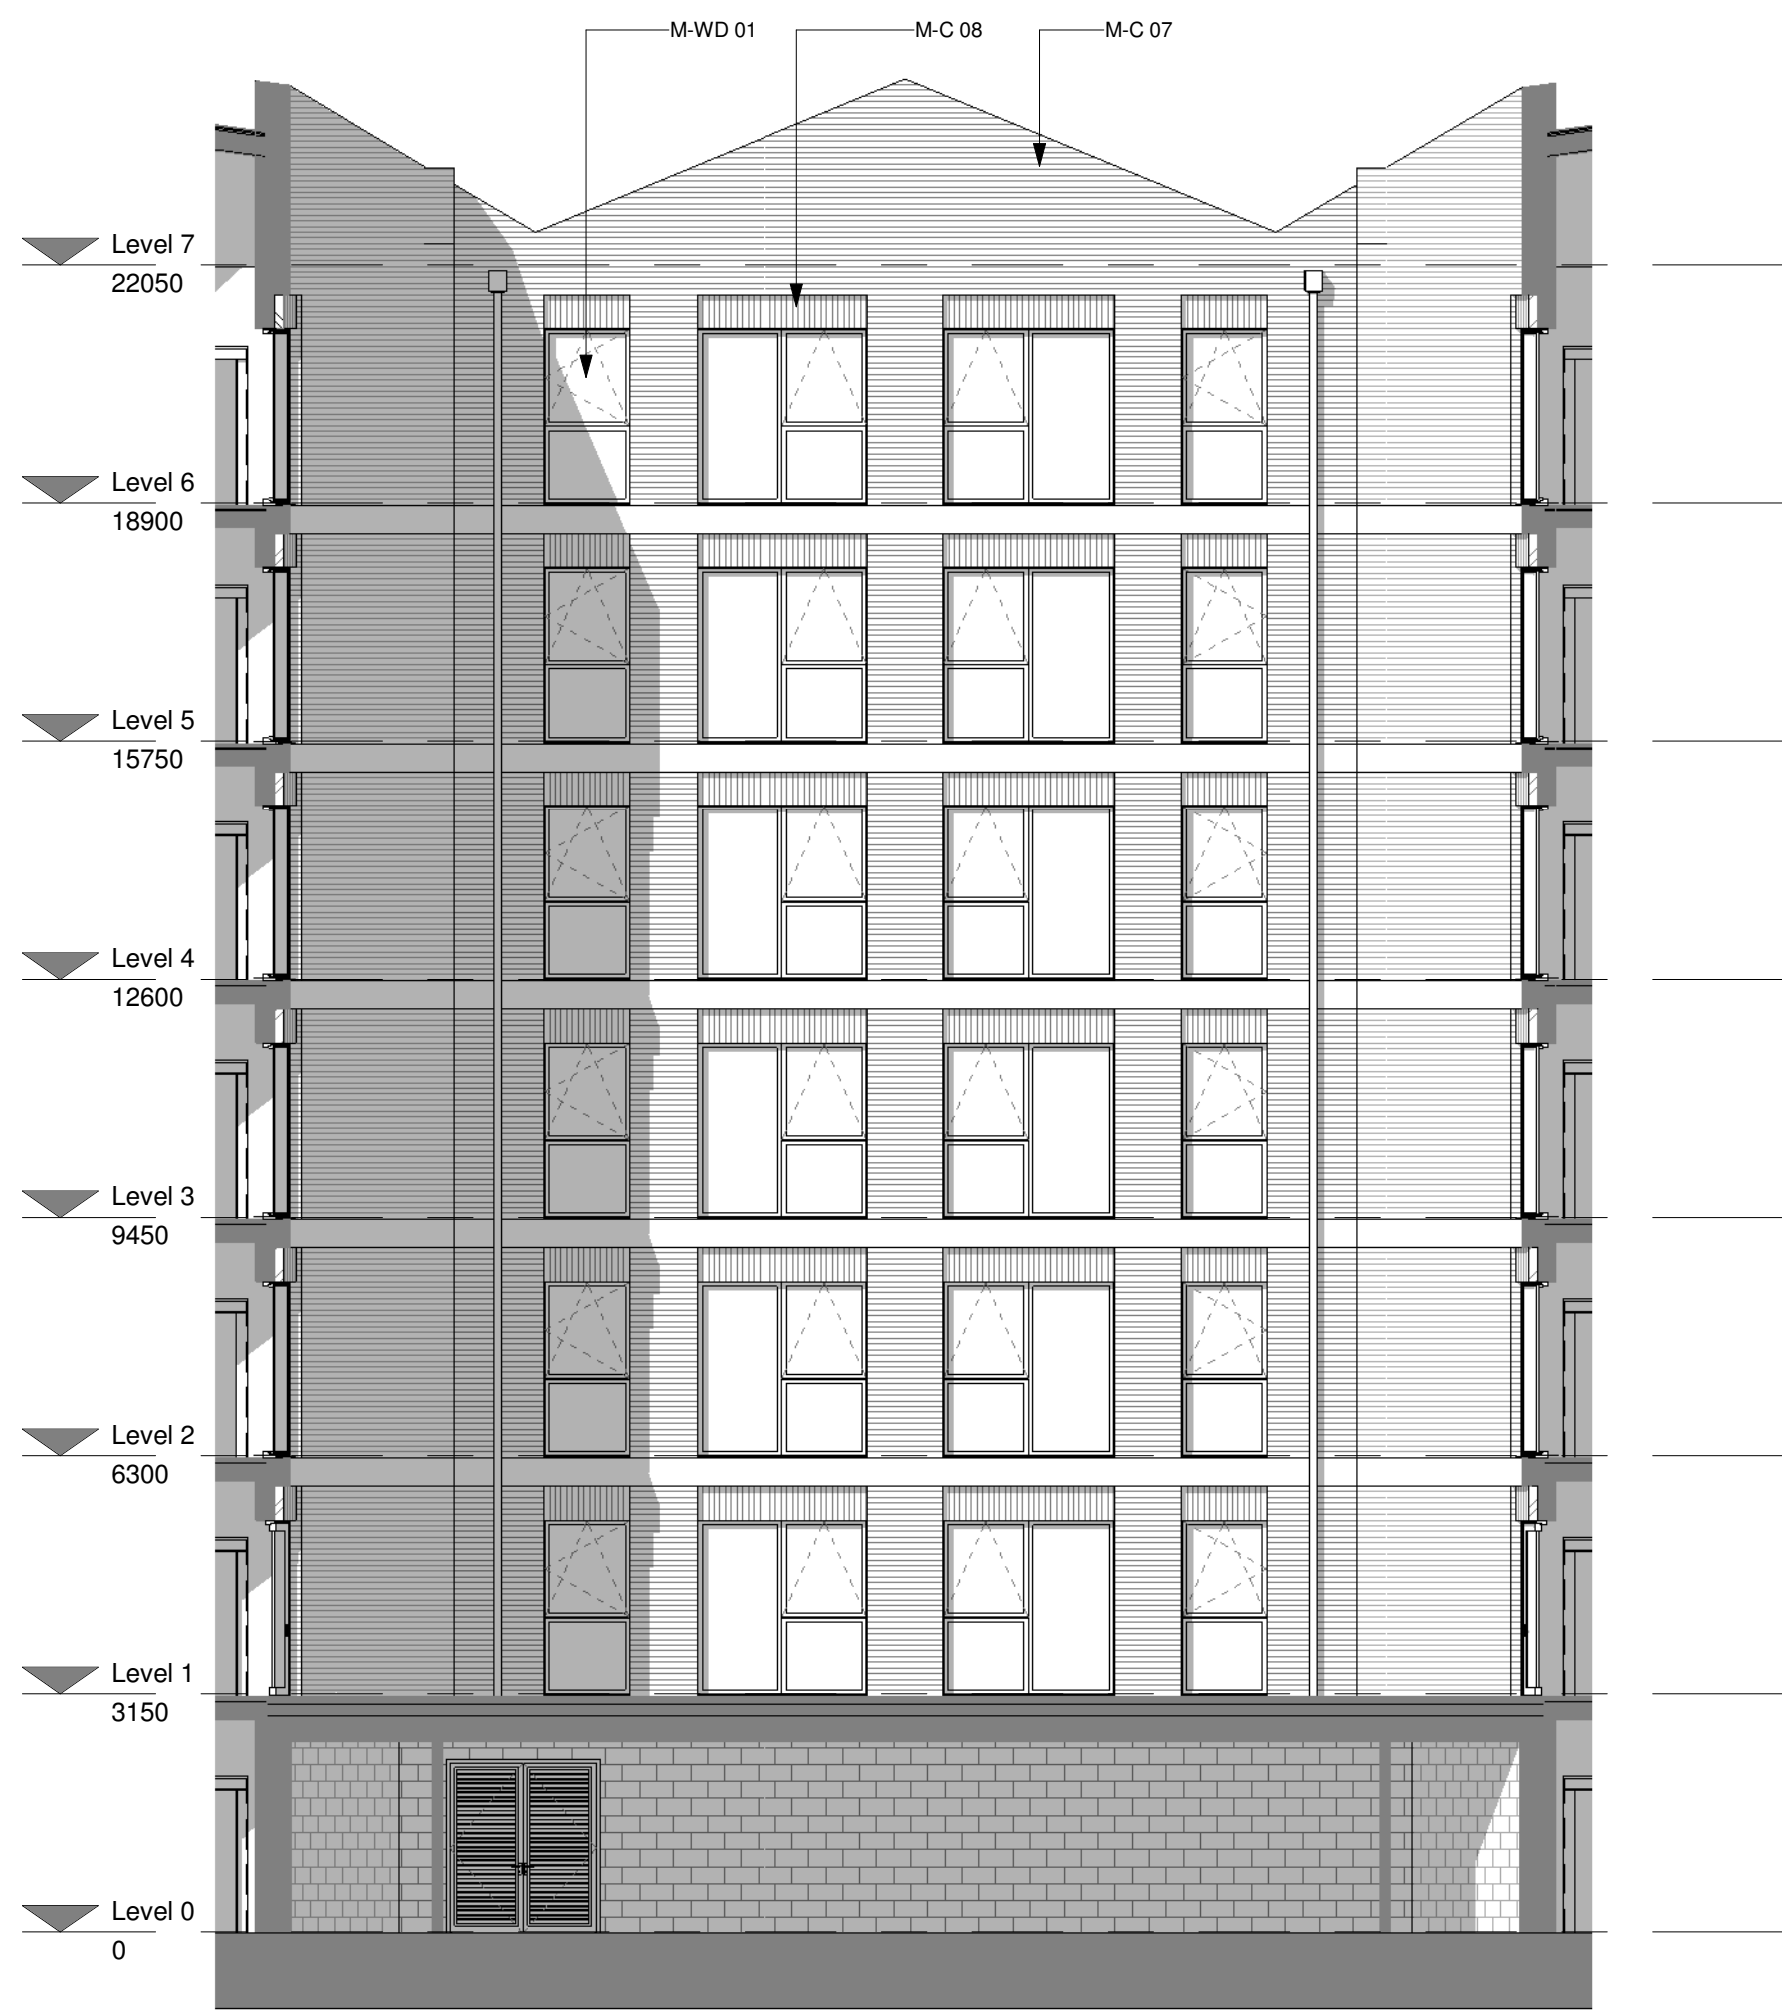

Middle Block Courtyard M1 North Elevation  
1 : 100

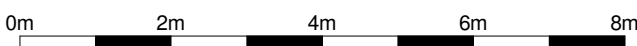

CDM REGULATIONS 2015. All current drawings and specifications for the project must be read in conjunction with the Designer's Hazard and Environment Assessment Record. All intellectual property rights reserved.

| Rev | Date     | Description              |
|-----|----------|--------------------------|
| -   | 27/01/17 | First Issue              |
| A   | 22/03/17 | For submission           |
| B   | 12/04/17 | Post submission comments |

| Dwn | Ckd | Drawn   | GS       |
|-----|-----|---------|----------|
| FR  | CS  | Checked | CS       |
| FR  | CS  | Date    | Jan 2017 |
| FR  | CS  | Scale   | @ A1 100 |

Kenavon Drive  
Middle Block South & North  
Elevations

AA5990-2222  
REV B  
FOR PLANNING

