


Materials Legend

M-BA 05	Cantilevered glass balustrade to inset balcony
M-BA 07	Cantilevered glass balustrade with fritted bands to match M-C 09
M-BA 10	Precast concrete balcony fascia
M-C 07	Brick / mortar colour C (Light)
M-C 08	Brick / mortar colour C soldier course (Light)
M-C 09	Brick / mortar colour C alternating 25mm projecting (Light)
M-C 14	Precast concrete band course
M-C 22	Entrance canopy PCG metal cladding
M-WD 01	Dark grey coloured frame double glazed window / door assembly
M-WD 03	Shopfront curtain wall assembly




Bay Study 4 Middle Block South Elevation
1 : 100

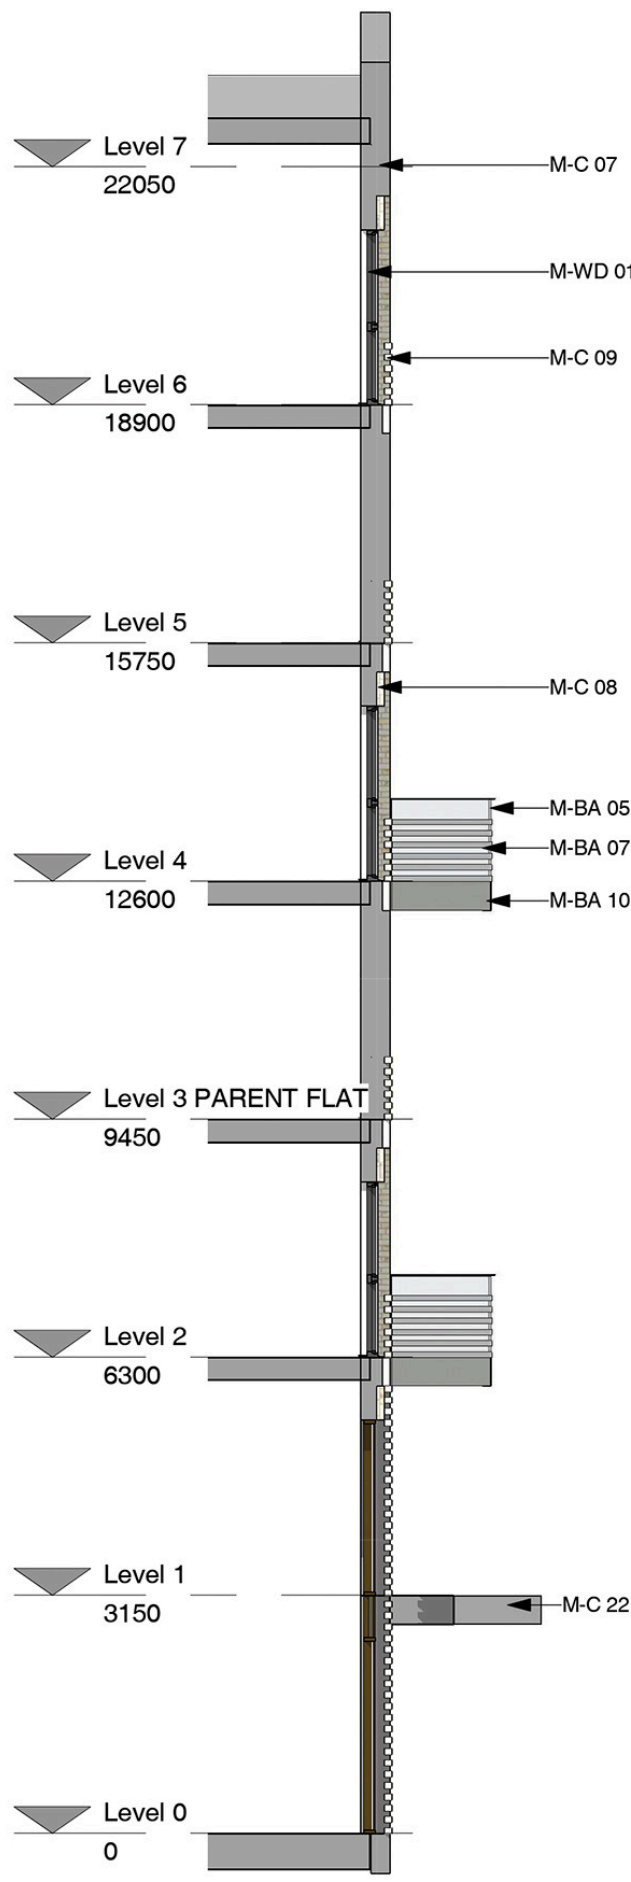

Bay Study 4 Section A-A
1 : 100



Bay Study 4 Axonometric

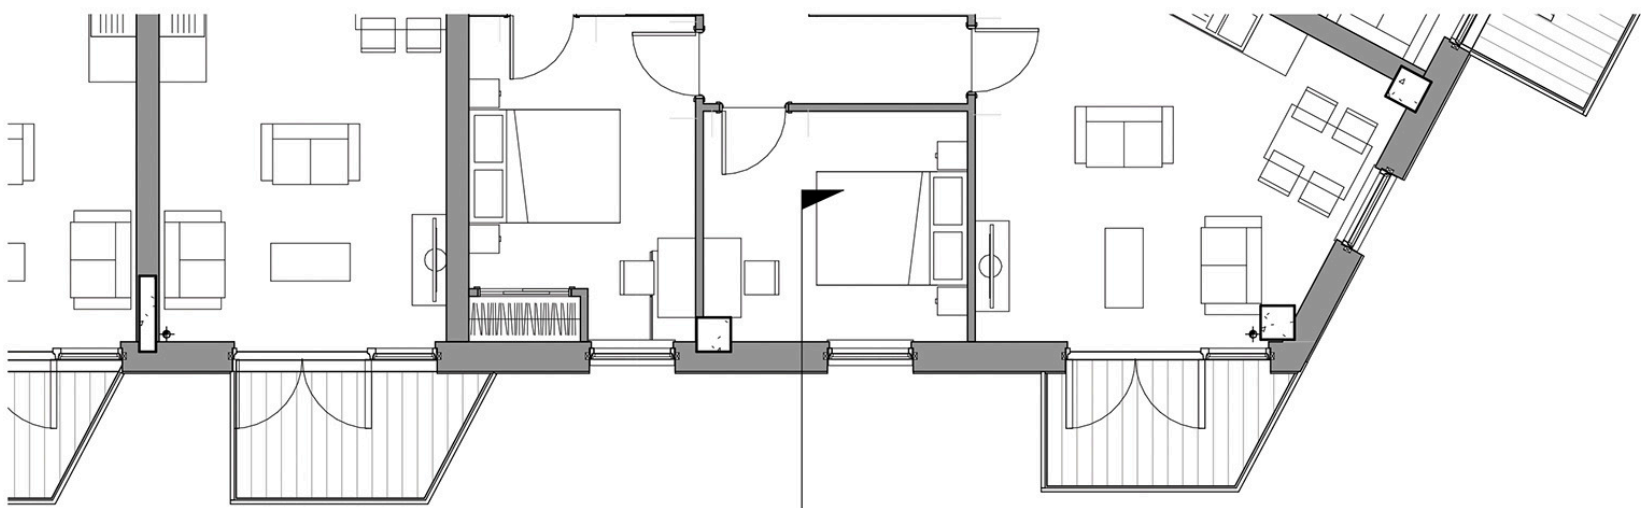

Bay Study 4 Level 3
1 : 100