


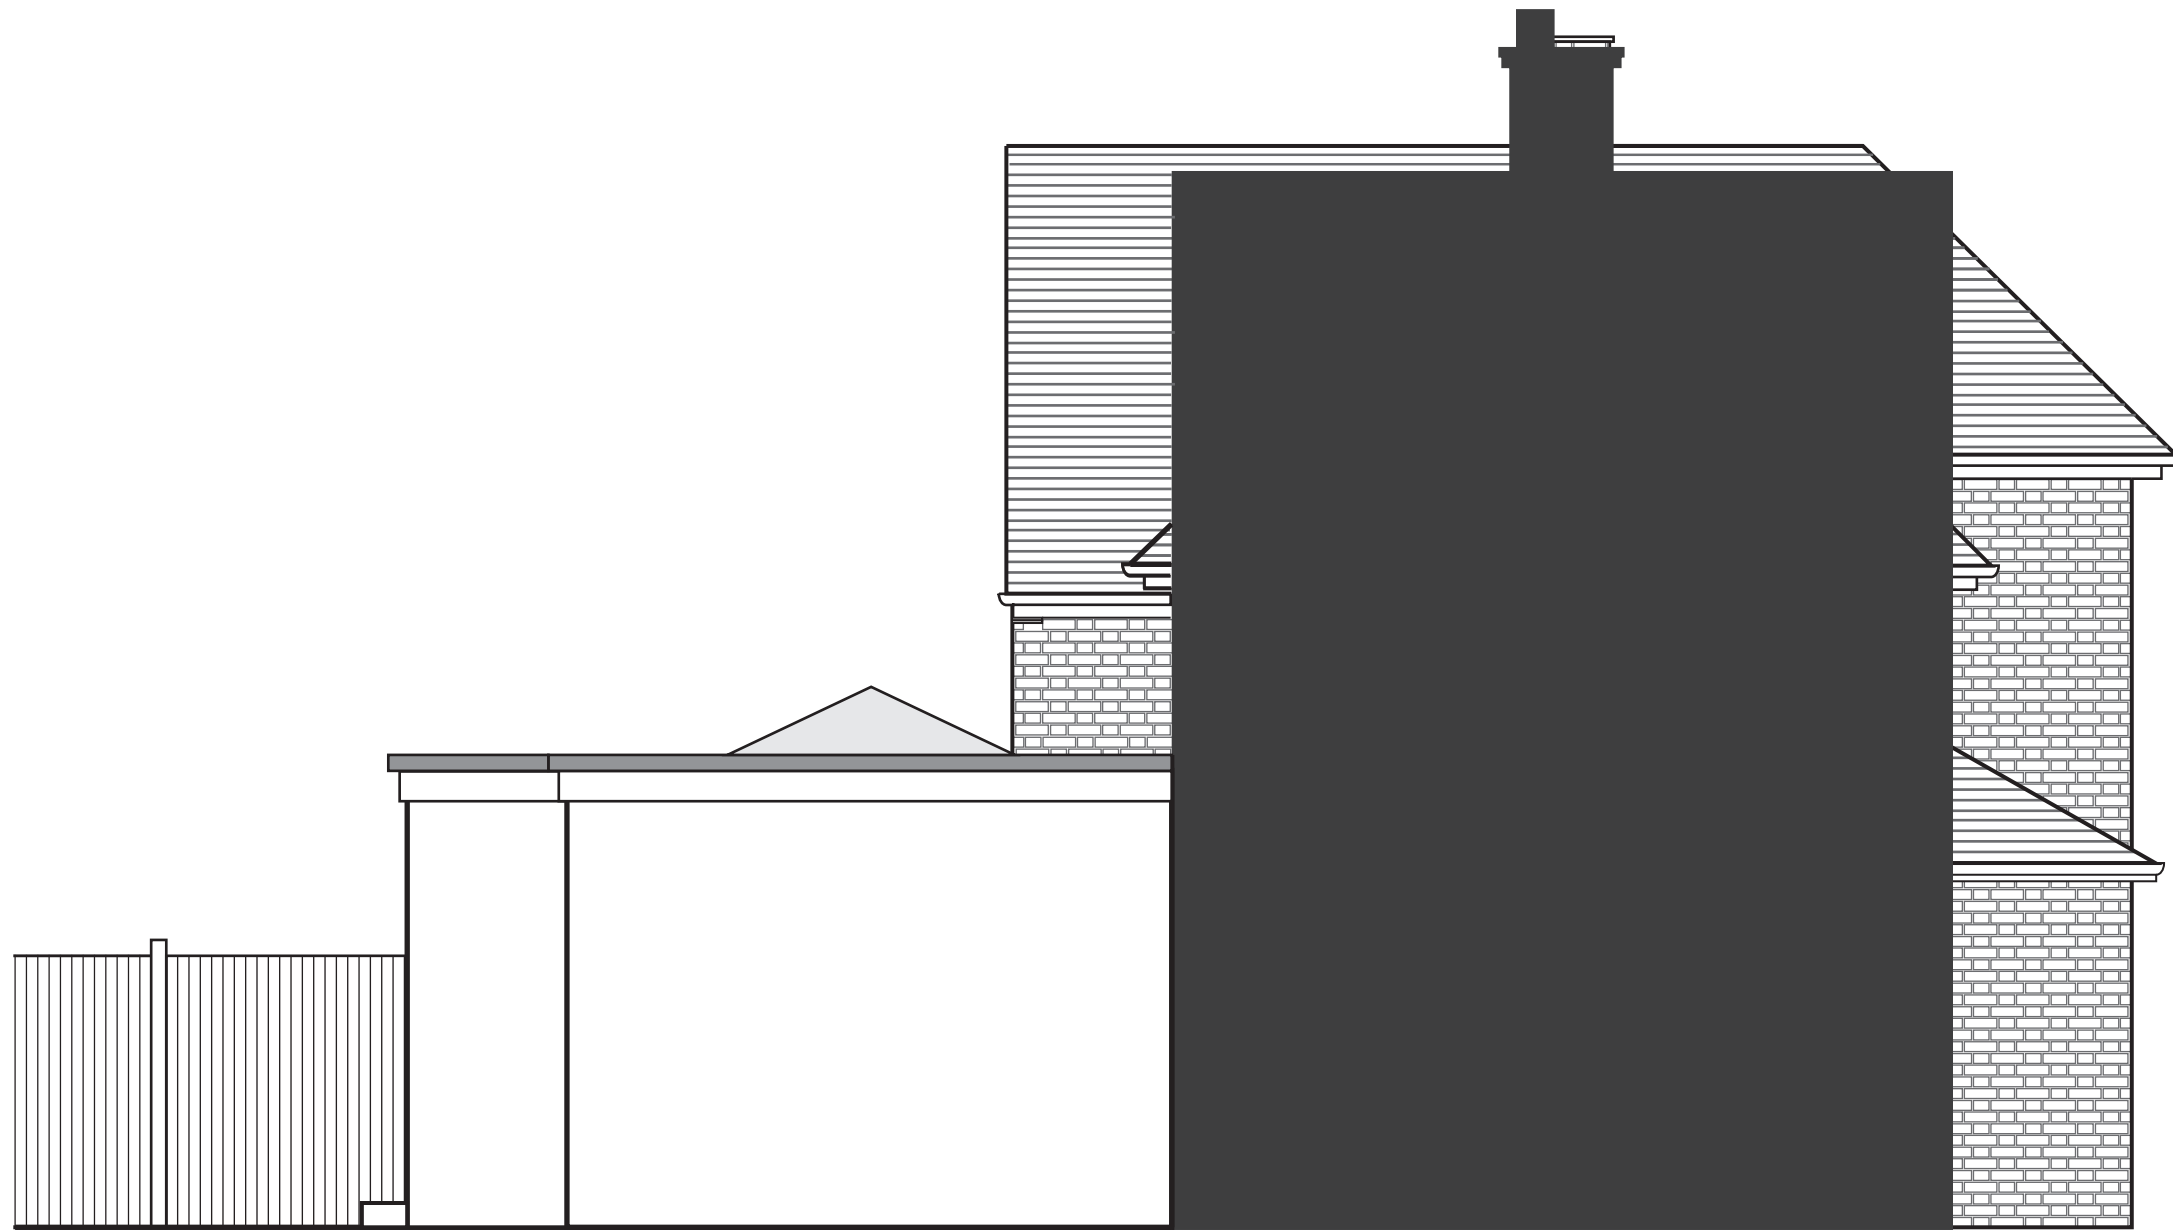

1m 2m 3m 4m

Proposed NE Facing Side Elevation

Drawing Number - L22-P06

Rev:

Scale: 1:50 @ A3

Date: 05/02/2025