


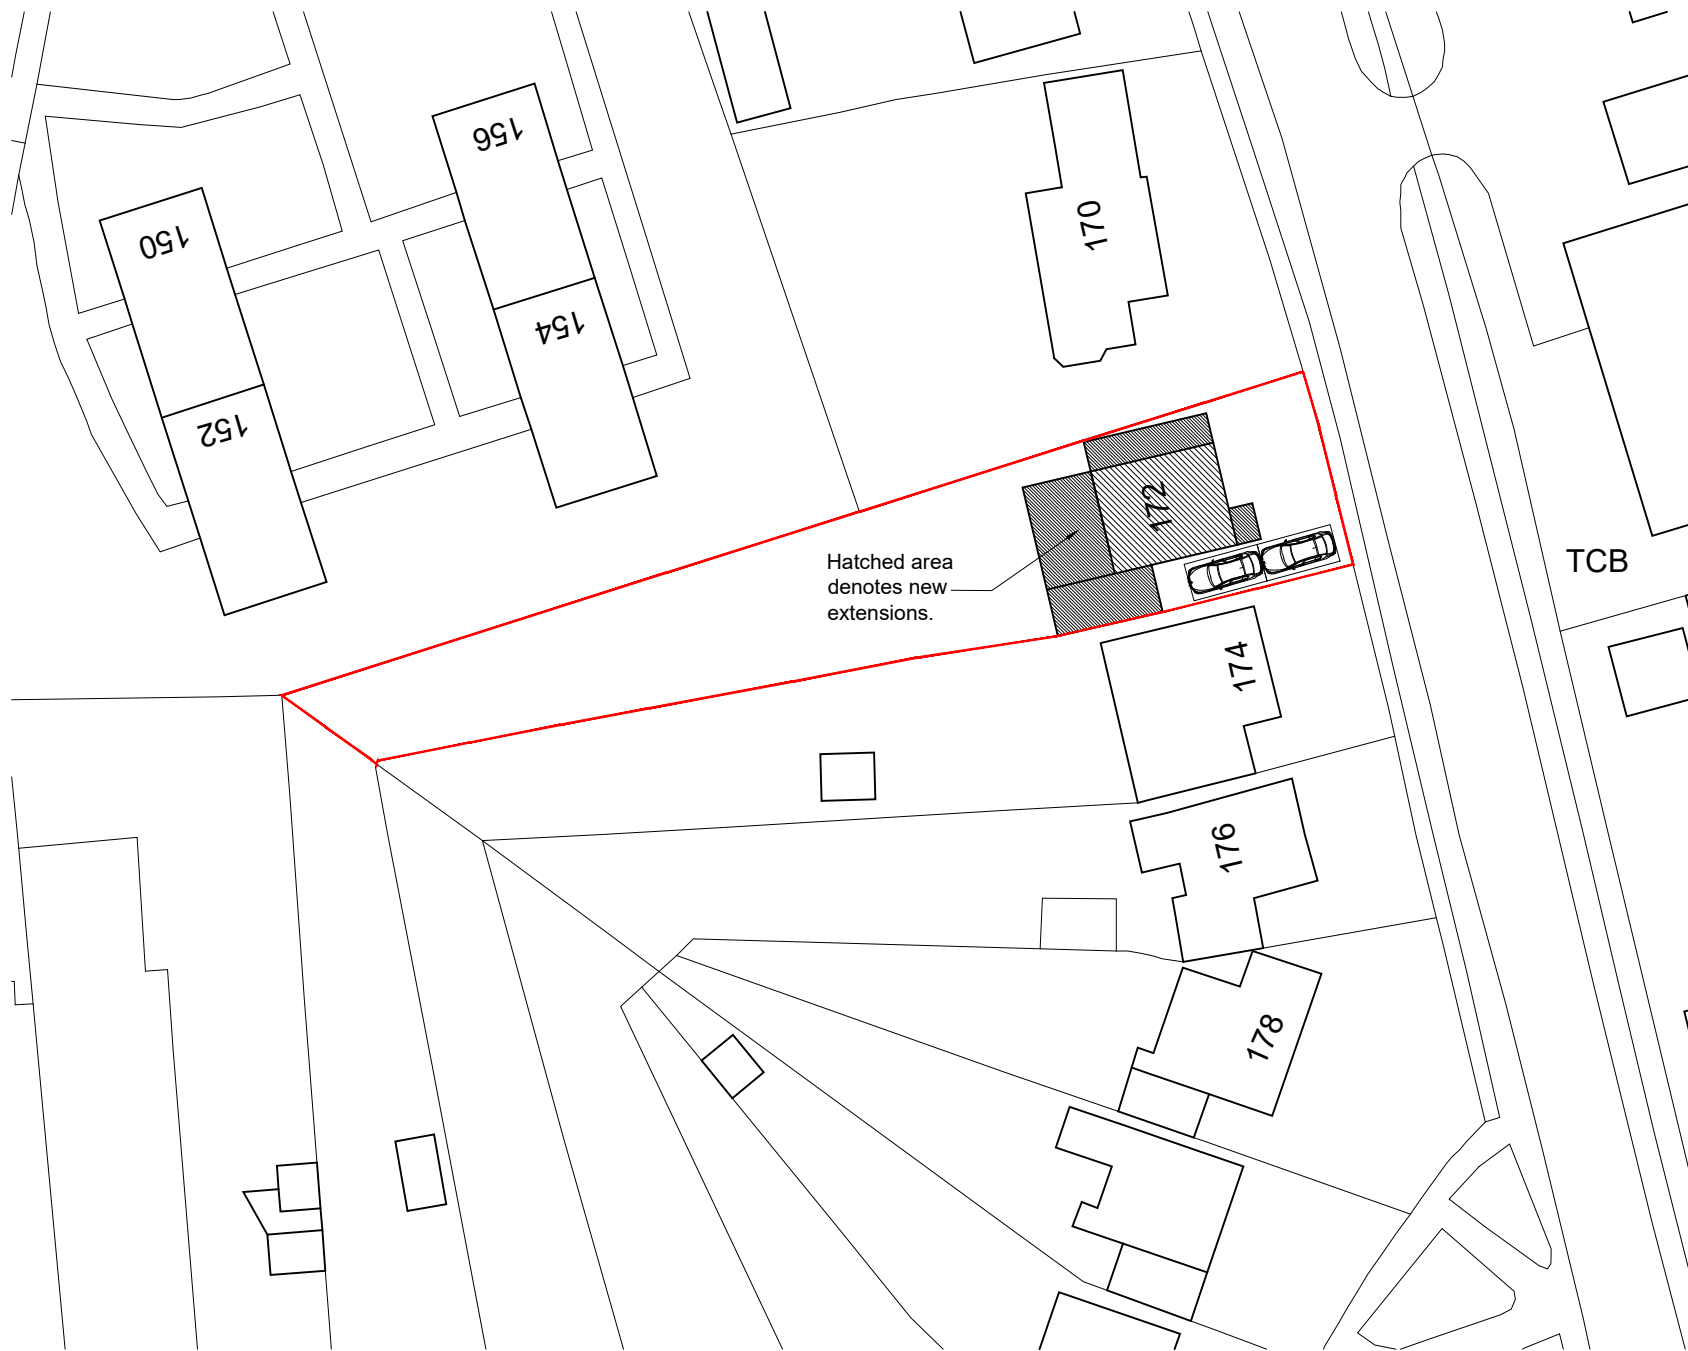

rdnance Survey, (c) Crown Copyright 2025. All rights reserved. Licence number 100022432

BLOCK PLAN


SCALE 1 : 500



NOTES

© SK Design consultants - THIS DRAWING AND DESIGN REMAINS THE COPYRIGHT AND INTELLECTUAL PROPERTY OF SK CONSULTANTS AND SHALL NOT BE COPIED IN ANY FORMAT WITHOUT APPROVAL.


THIS DRAWING IS TO BE READ IN CONJUNCTION WITH ALL OTHER DRAWINGS AND DOCUMENTS PROVIDED. THE CONTRACTOR MUST CHECK ALL DIMENSIONS ON SITE BEFORE PLACING ORDERS FOR MATERIALS OR SHOP FABRICATIONS OR COMMENCING WORKS ON SITE. ANY DISCREPANCIES SHOULD BE NOTIFIED BEFORE PROCEEDING.

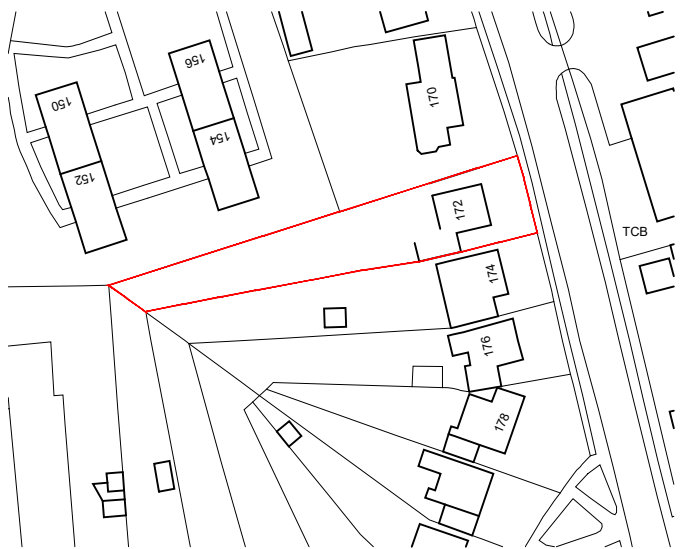

rdnance Survey, (c) Crown Copyright 2025. All rights reserved. Licence number 100022432

LOCATION PLAN

SCALE 1 : 1250

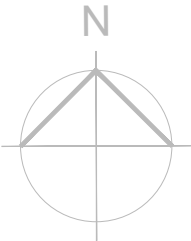

SK Designs in partnership with NewLook renovations.
22 Netley close Caversham Reading
RG4 6SR
Tel : 0782111602

Client:
Mr ADITYA SARASWAT

Project:
Garage conversion, 2 storey rear extension with side dormers and a front Porch addition .

Location:
172 Barnsdale Road, READING, Berkshire, RG2 7JP

Drawing Title:
LOCATION & BLOCK PLAN

Date:
MAR 2025

Sheet Size:
A3

Drawn:
SK

Drawing No:

P1613-01

Revision:

.