



TREES				
Number	Plant Name	Height	Container	Specification
3	Amelanchier lamarckii	175-200cm	45-85L	Multi-stem; bushy; 3 stems minimum; C
Total :3 -				

SHRUBS					
Number	Plant Name	Height	Container	Specification	Density
6	Sarcococca hookeriana digyna	30-40cm	5L	Bushy; 6 brks: C	Counted
Total :6 -					

HERBACEOUS				
Number	Plant Name	Container	Specification	Density
21	Epimedium x perralchicum 'Fröhnleiten'	5L	Full Pot: C	7/m²
Total :21 -				

FERNS				
Number	Plant Name	Container	Specification	Density
18	Polystichum setiferum	5L	Full Pot: C	8/m²
Total :18 -				

GRASSES				
Number	Plant Name	Container	Specification	Density
18	Carex morrowii 'Ice Dance'	5L	Full Pot: C	8/m²
Total :18 -				

Green Wall System by Scotscape
- refer to manufacturers details

Planting mix to include 20-25 species from
example species list:

Ajuga reptans
Allium Schoenoprasum
Asplenium Scolopendrium
Campanula
Carex Oshimensis 'Evergold'
Carex Panicea
Chamaemelum Nobile
Cytomium Falcatum
Dryopteris filix-mas
Echinops
Epimedium Grandiflorum
Erigeron Karvinskianus 'Sea of Blossoms'
Erysimum Bowles Mauve
Euonymus Fortunei 'Silver Queen'
Hebe Pinguifolia 'Pagei'
Geranium 'Johnson's Blue'
Hedera helix 'Glacier'
Heuchera 'Obsidian'
Hosta varieties
Liriope Muscari
Lonicera Pileata
Mentha Spicata
Pachysandra Terminalis
Phlox Subulata
Rosmarinus officinalis
Salvia Officialis
Sarcococca humilis
Saxifraga x Urbium
Thymus Vulgaris
Vinca Minor

Illustrative plant species layout/matrix specification; from Scotscape:
<https://www.scotscape.co.uk/our-products/living-walls/installation>


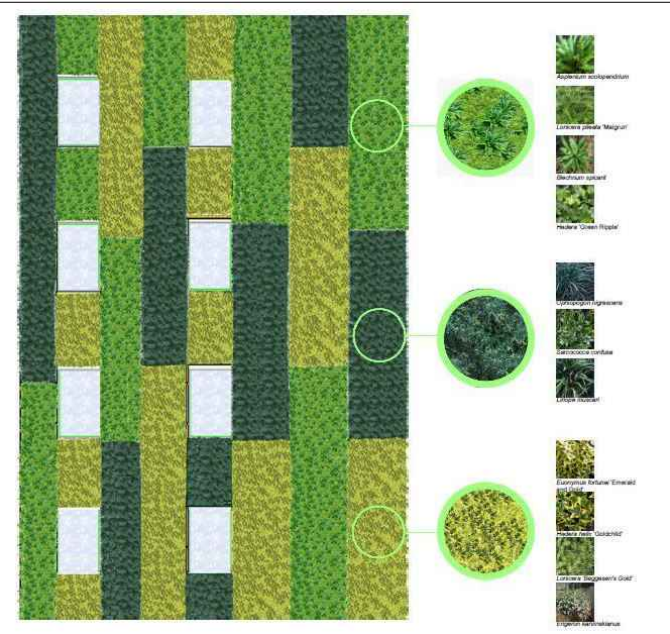


Diagram of greenwall installation from Scotscape:
<https://www.scotscape.co.uk/our-products/living-walls/installation>

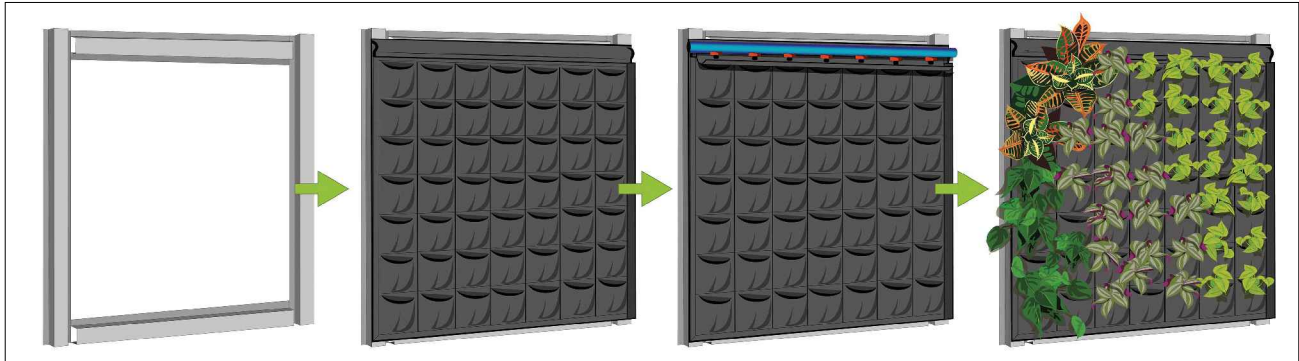

LEGEND

- S1** Proposed Woburn Infinita block paving by Charcon; permeable; 3 size mix - 200x134, 134x134, 100x134, 60mm thickness; colour - Graphite; stretcher bond
- E1** Proposed Woburn Infinita block paving by Charcon; as edging; soldier course; to match S1 specification
- R1** Proposed Steel Cube Planter by Iota; 1000x1000x1000mm; metalwork PPC to RAL 7030 (Stone Grey); set on 50mm oak blocks to allow mobility through pallet yoke
- R2** Proposed Steel Trough Planter by Iota; 600(H)x1200(L)x500(D)mm; metalwork PPC to RAL 7030 (Stone Grey); set on 50mm oak blocks to allow mobility through pallet yoke
- F1** Proposed Helston Large Bench by Broxap; 2245(L)x900(W)x450(H)mm; FSC Iroko slats; PPC to RAL 7030 (Stone Grey)
- Proposed planting within raised beds
- GW** Proposed green wall system by Scotscape (refer to manufacturers detail); aprx. 2m height to suit wall
- +45.41** Proposed spot heights; levels 20mm below FFL; to meet existing levels at courtyard entrance

Drawing for planning purposes only, do not construct from this drawing
This drawing is to be used for planting and hard landscape information only
Any species substitution must be verified with the project Landscape Architect
Excavations: Contractors must ensure they have full information relating to service and drainage positions before undertaking any excavations
Manual irrigation using bib tap and hose. Estates Management to monitor beds on weekly basis and more often during prolonged dry/hot weather. Trees to be watered thoroughly using provided irrigation tube to saturation point. It is the responsibility of Estate Management to ensure beds are sufficiently watered unless contractually transferred to tenant.
FOR LANDSCAPE SPECIFICATION, TREE PLANTING DETAILS AND LANDSCAPE MAINTENANCE REFER TO DRAWING 2828-LLA-ZZ-GF-DR-L-0102
FOR MATERIAL SCHEDULE (INCLUDING IMAGES) REFER TO 2828-LLA-XX-XX-SH-L-0104

0 1 2 3m
Scale in metres

POS	03.03.25	Notes updated - manual irrigation	ML	AF
P07	25.02.25	Notes updated - Automated irrigation	ML	AF
P06	11.12.24	Tree planting included	ML	AF
P05	09.12.24	Additional green wall information, additional planting to raised beds.	ML	AF
P04	25.11.24	60mm blocks, levels raised 5mm	ML	AF
P03	22.11.24	Legend - 'similar approved' removed, spot heights included	ML	AF
P02	27.09.24	Green wall included, 60mm blocks, planters adjusted, irrigation caveat	ML	AF
P01	23.09.24	First issue	ML	AF
Rev	Date	Description	Dm	Chk

Title: Detailed Hard & Soft Landscape Proposals
Project: Friar & Queen Victoria Street, Reading
Client: TE Investments Reading Ltd.
Date: September 2024
Scale: 1:50 @ A1
Drawing No: 2828-LLA-ZZ-GF-DR-L-0101
Revision: POS
Suitability: Planning
Project No: 2828