OS Map

N

0 25m 50m 100m

SCALE 1:1250

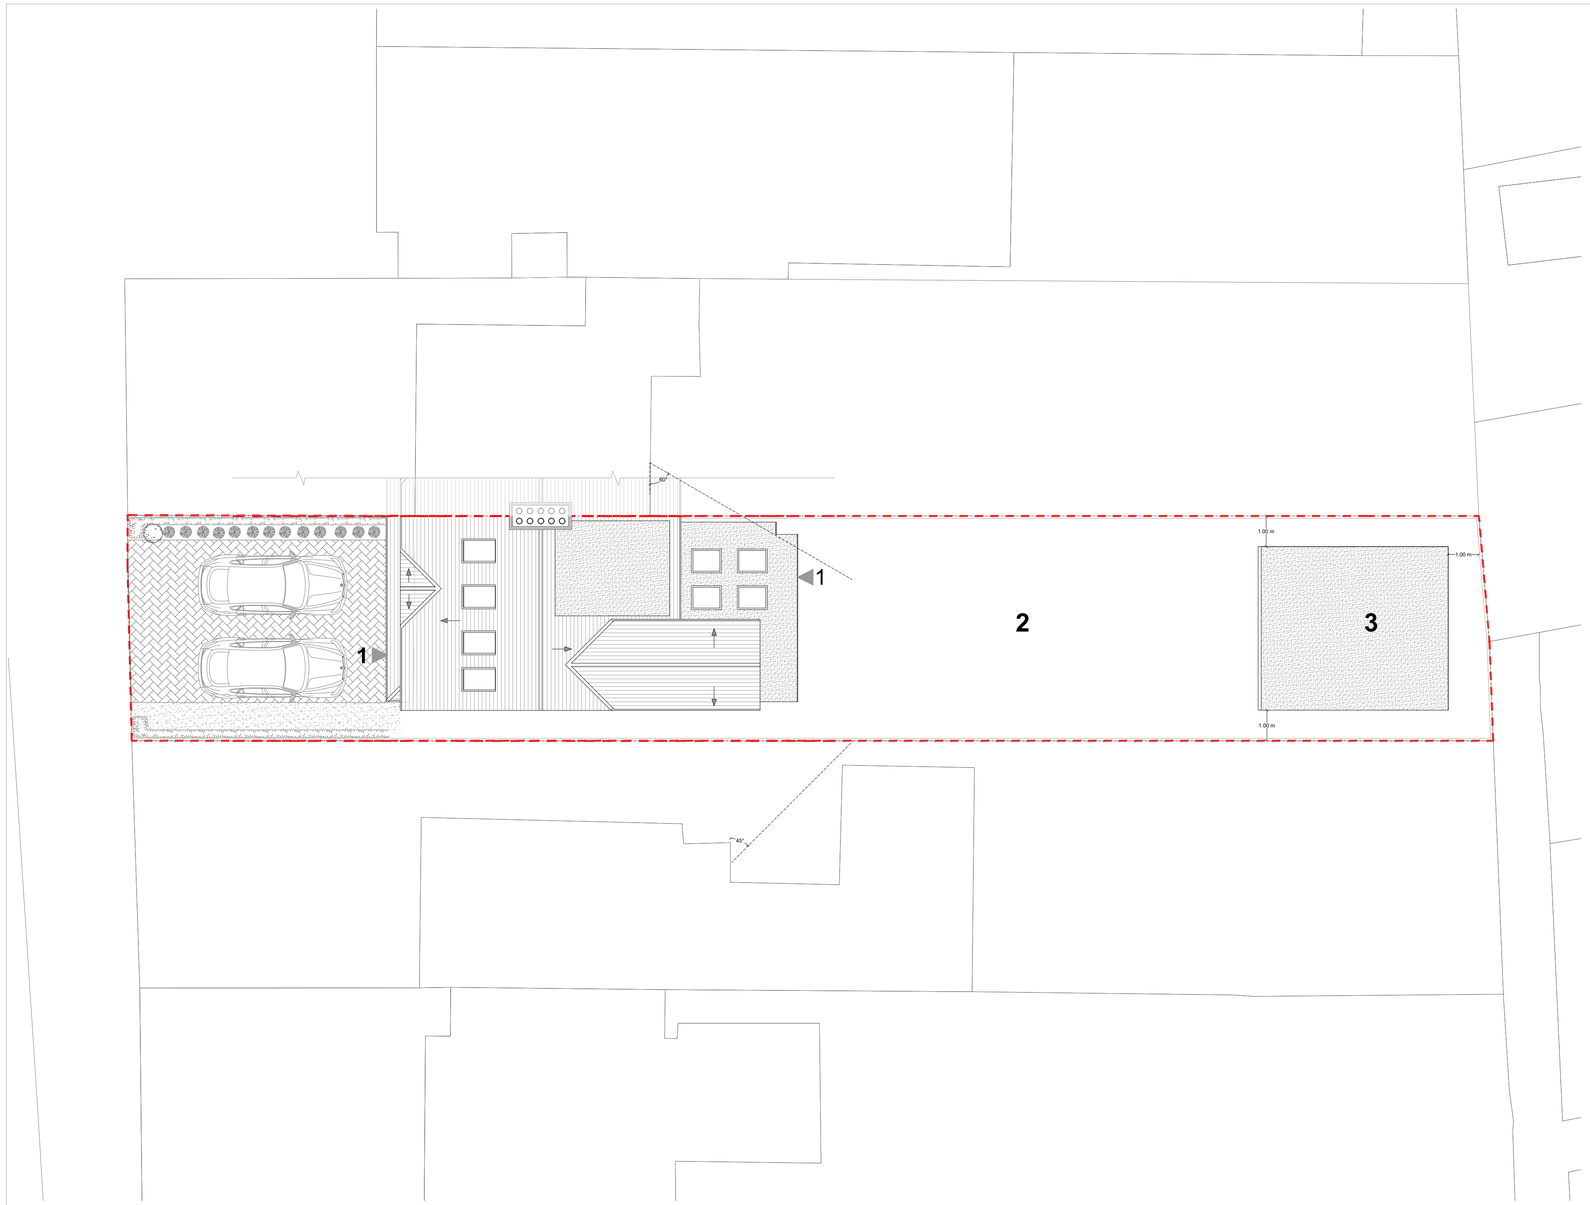

Site Plan

KEY

1 Entrance
2 Garden
3 Outbuilding

Property Boundary

N

0 1m 5m 10m 20m

SCALE 1:200

Dimensions Written dimensions to be taken in preference to scaled dimensions. The Contractor is responsible for checking all dimensions before work starts.

Local Authority All work is to be carried out to the requirements, and to the satisfaction of the Local Authority. These drawings are for planning purposes only.

Discrepancies Any discrepancies to be brought to the attention of Urban Consulting Engineers Lt. Immediately.

REVISIONS

REV	DATE	DESCRIPTION	BY	CH
P01	05/01/2025		BS	HA
P02	01/03/2025			

PROJECT - 2065
Erection of rear extension, loft and outbuilding

DRAWING TITLE
Proposed - Location Plans

ADDRESS
285 Basingstoke Road, Reading, RG2 0JA

CLIENT
Mr. XXX

DATE	REVISION	DRAWING No.	SCALE @ A3
Mar 2025	P01	2065 -L101	1:1250 / 1:200

URBAN
CONSULTING ENGINEERS
29 WILLINGHAM WAY,
KINGSTON UPON THAMES,
KT1 3JN
TEL 020-3916-5575
www.urbanconsultingengineers.co.uk

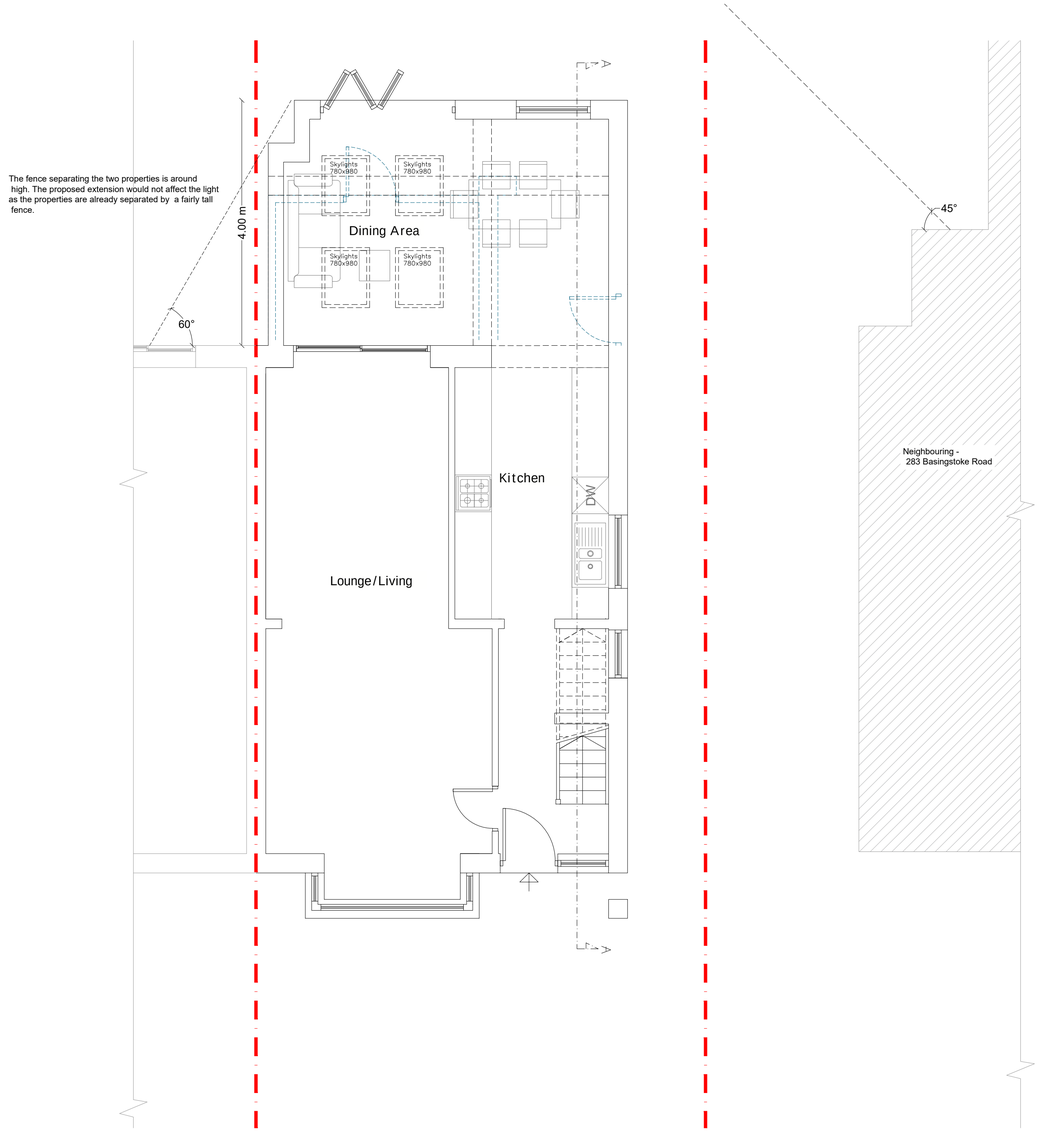

Ground Floor PLan

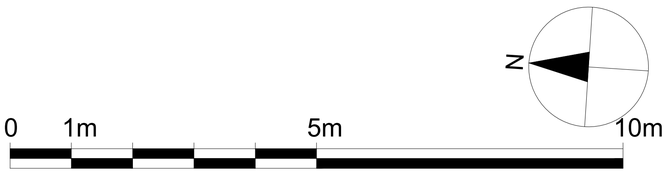

--------- Line of demolishing

Dimensions Written dimensions to be taken in preference to scaled dimensions. The Contractor is responsible for checking all dimensions before work starts.

Local Authority All work is to be carried out to the requirements, and to the satisfaction of the Local Authority. These drawings are for planning purposes only.

Discrepancies Any discrepancies to be brought to the attention of Urban Consulting Engineers Lt. Immediately.

REVISIONS

REV	DATE	DESCRIPTION	BY	CH
P01	05/01/2025		BS	HA
P02	01/03/2025			

PROJECT - 2065
Erection of rear extension, loft and outbuilding

DRAWING TITLE
Proposed - Ground Floor Plan

ADDRESS
285 Basingstoke Road, Reading, RG2 0JA

CLIENT
Mr. XXX

DATE	REVISION	DRAWING No.	SCALE @ A3
Mar 2025	P01	2065 -P101	1:100

URBAN CONSULTING ENGINEERS
29 WILLINGHAM WAY,
KINGSTON UPON THAMES,
KT1 3JN
TEL 020-3916-5575
www.urbanconsultingengineers.co.uk

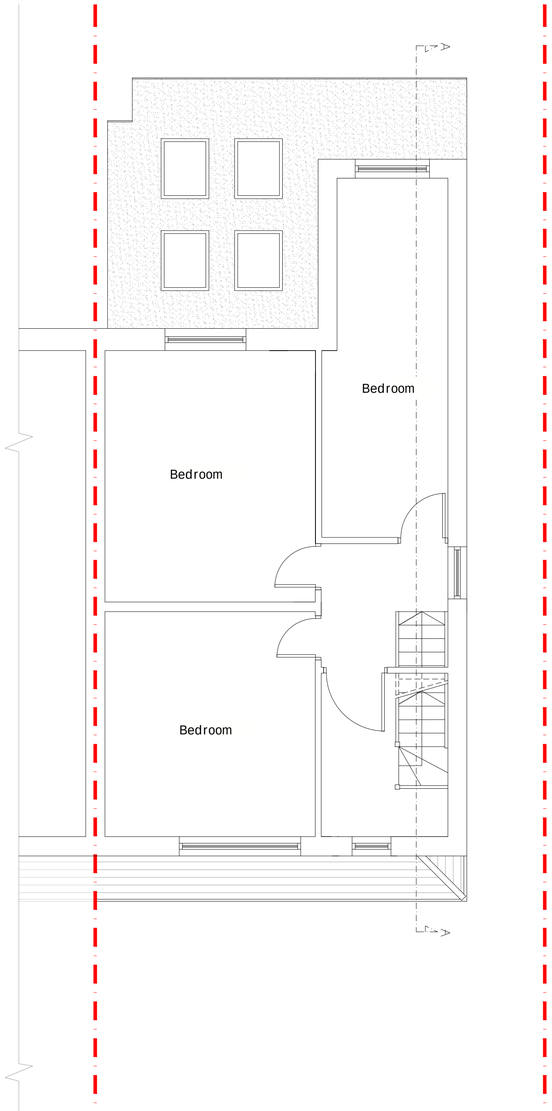

First Floor PLan

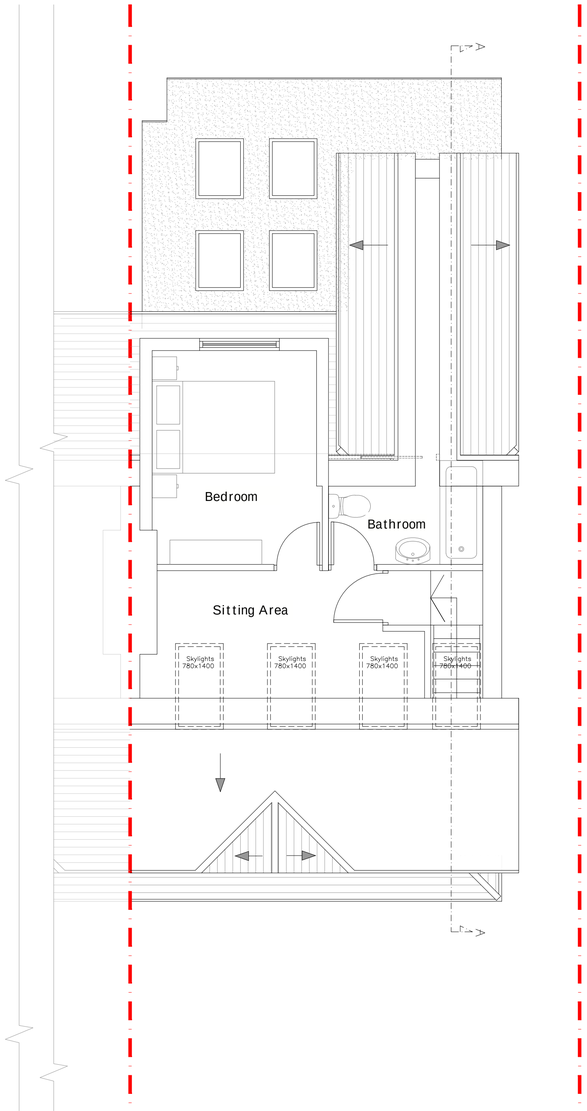

Loft Floor PLan

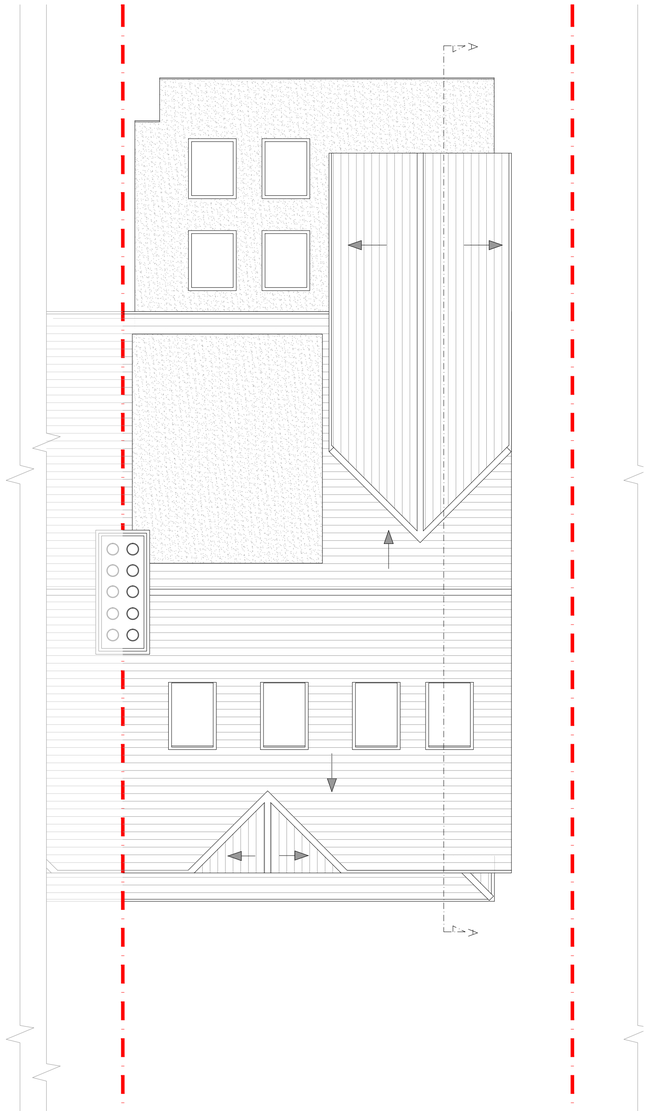

Roof PLan

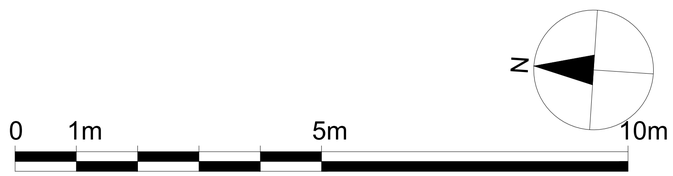

Dimensions Written dimensions to be taken in preference to scaled dimensions. The Contractor is responsible for checking all dimensions before work starts.

Local Authority All work is to be carried out to the requirements, and to the satisfaction of the Local Authority. These drawings are for planning purposes only.

Discrepancies Any discrepancies to be brought to the attention of Urban Consulting Engineers Lt. Immediately.

REVISIONS

REV	DATE	DESCRIPTION	BY	CH
P01	05/01/2025		BS	HA
P02	01/03/2025			

PROJECT - 2065
Erection of rear extension, loft and outbuilding

DRAWING TITLE
Proposed - First, Loft and Roof Plans

ADDRESS
285 Basingstoke Road, Reading, RG2 0JA

CLIENT
Mr. XXX

DATE	REVISION	DRAWING No.	SCALE @ A3
Mar 2025	P01	2065 -P102	1:100

URBAN
CONSULTING ENGINEERS
29 WILLINGHAM WAY,
KINGSTON UPON THAMES,
KT1 3JN
TEL 020-3916-5575
www.urbanconsultingengineers.co.uk

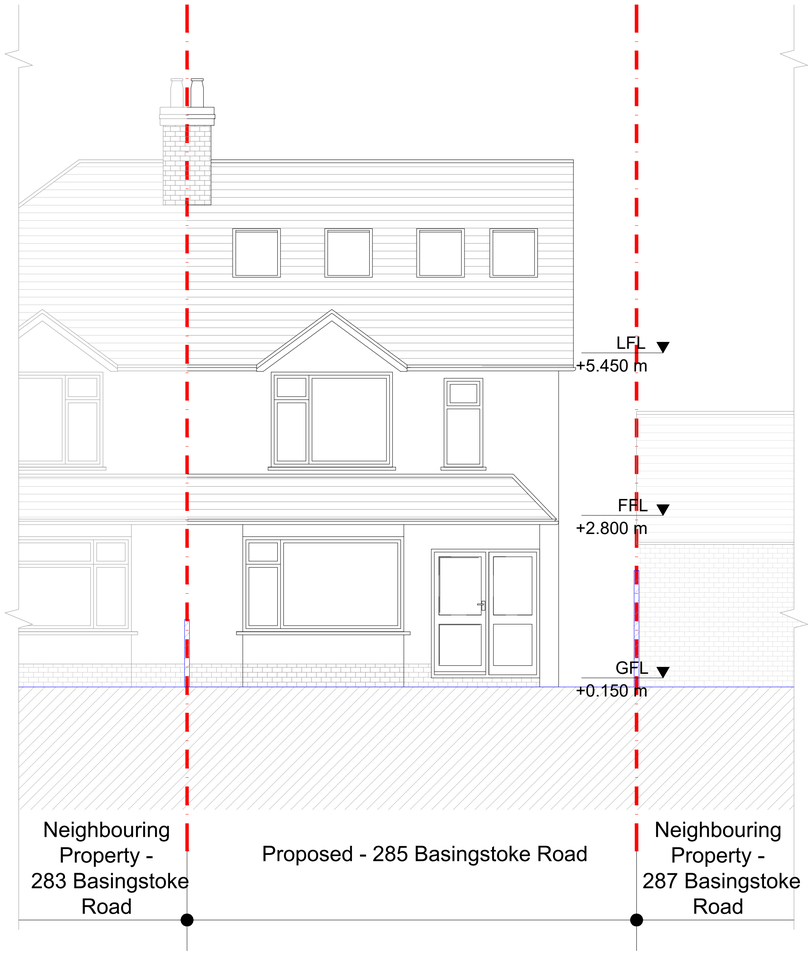

Front Elevation

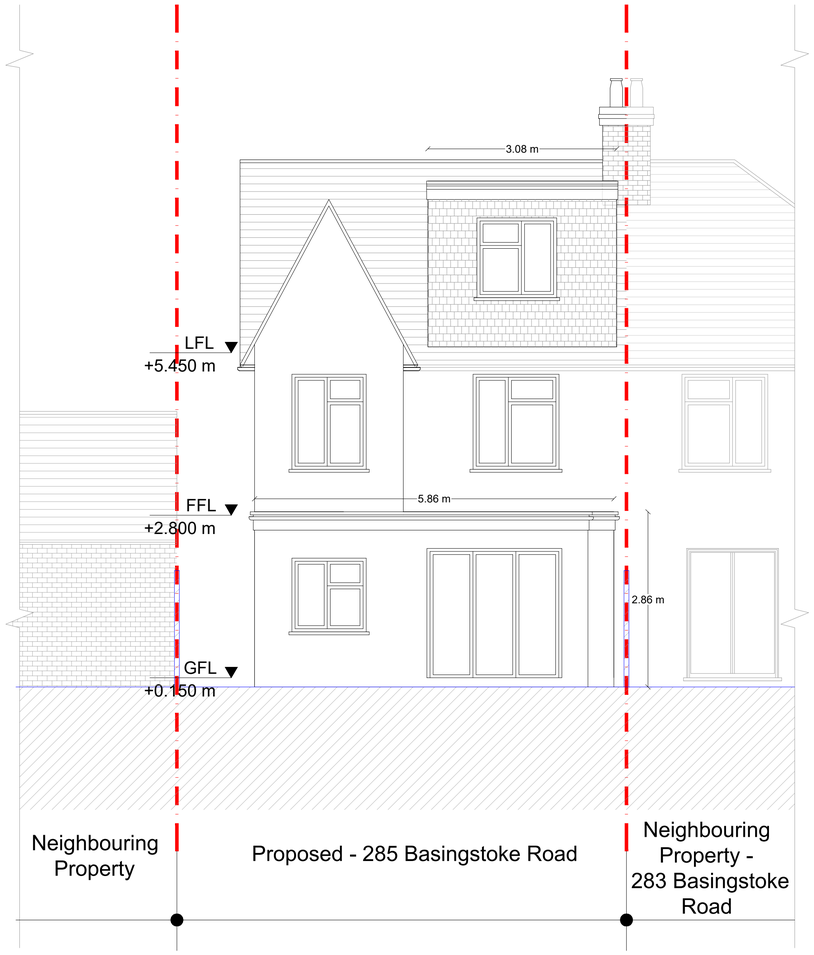

Rear Elevation

0 1m 5m 10m

Dimensions Written dimensions to be taken in preference to scaled dimensions. The Contractor is responsible for checking all dimensions before work starts.

Local Authority All work is to be carried out to the requirements, and to the satisfaction of the Local Authority. These drawings are for planning purposes only.

Discrepancies Any discrepancies to be brought to the attention of Urban Consulting Engineers Lt. Immediately.

REVISIONS

REV	DATE	DESCRIPTION	BY	CH
P01	05/01/2025		BS	HA
P02	01/03/2025			

PROJECT - 2065
Erection of rear extension, loft and outbuilding

ADDRESS
285 Basingstoke Road, Reading, RG2 0JA

DATE Mar 2025
REVISION P01

DRAWING TITLE
Proposed - Front and Rear Elevations

CLIENT
Mr. XXX

DRAWING No. 2065 -E101
SCALE @ A3 1:100

URBAN CONSULTING ENGINEERS
29 WILLINGHAM WAY,
KINGSTON UPON THAMES,
KT1 3JN
TEL 020-3916-5575
www.urbanconsultingengineers.co.uk

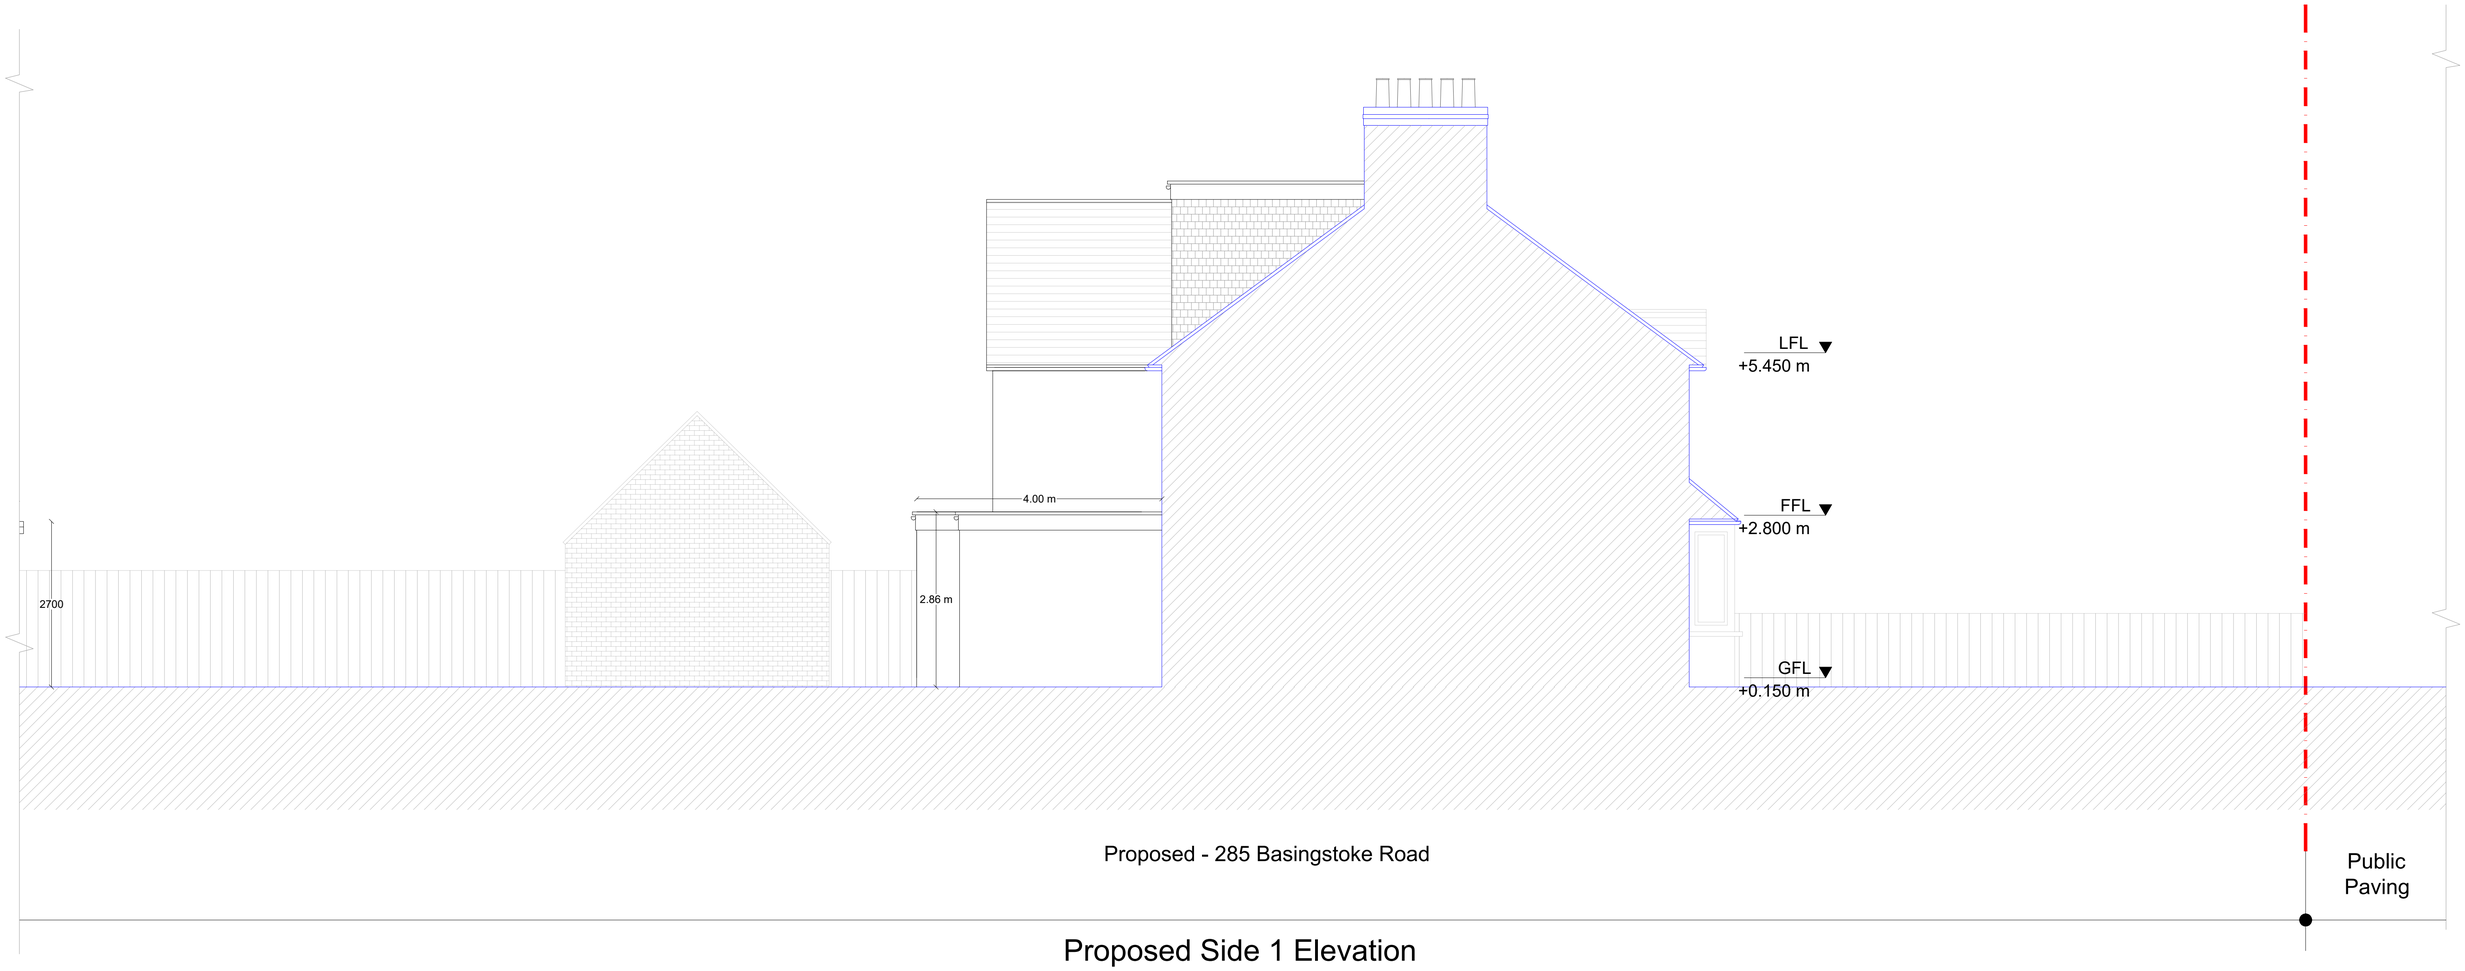

Proposed Side 1 Elevation

0 1m 5m 10m

Dimensions Written dimensions to be taken in preference to scaled dimensions. The Contractor is responsible for checking all dimensions before work starts.

Local Authority All work is to be carried out to the requirements, and to the satisfaction of the Local Authority. These drawings are for planning purposes only.

Discrepancies Any discrepancies to be brought to the attention of Urban Consulting Engineers Lt. Immediately.

REVISIONS

REV	DATE	DESCRIPTION	BY	CH
P01	05/01/2025		BS	HA
P02	01/03/2025			

PROJECT - 2065
Erection of rear extension, loft and outbuilding

DRAWING TITLE
Proposed - Side 1 Elevation

ADDRESS
285 Basingstoke Road, Reading, RG2 0JA

CLIENT
Mr. XXX

DATE	REVISION	DRAWING No.	SCALE @ A3
Mar 2025	P01	2065 -E102	1:100

URBAN
CONSULTING ENGINEERS
29 WILLINGHAM WAY,
KINGSTON UPON THAMES,
KT1 3JN
TEL 020-3916-5575
www.urbanconsultingengineers.co.uk

Proposed Side 2 Elevation

0 1m 5m 10m

Dimensions Written dimensions to be taken in preference to scaled dimensions. The Contractor is responsible for checking all dimensions before work starts.

Local Authority All work is to be carried out to the requirements, and to the satisfaction of the Local Authority. These drawings are for planning purposes only.

Discrepancies Any discrepancies to be brought to the attention of Urban Consulting Engineers Lt. Immediately.

REVISIONS

REV	DATE	DESCRIPTION	BY	CH
P01	05/01/2025		BS	HA
P02	01/03/2025			

PROJECT - 2065
Erection of rear extension, loft and outbuilding

DRAWING TITLE
Proposed - Side 2 Elevation

ADDRESS
285 Basingstoke Road, Reading, RG2 0JA

CLIENT
Mr. XXX

DATE	REVISION	DRAWING No.	SCALE @ A3
Mar 2025	P01	2065 -E103	1:100

URBAN
CONSULTING ENGINEERS
29 WILLINGHAM WAY,
KINGSTON UPON THAMES,
KT1 3JN
TEL 020-3916-5575
www.urbanconsultingengineers.co.uk

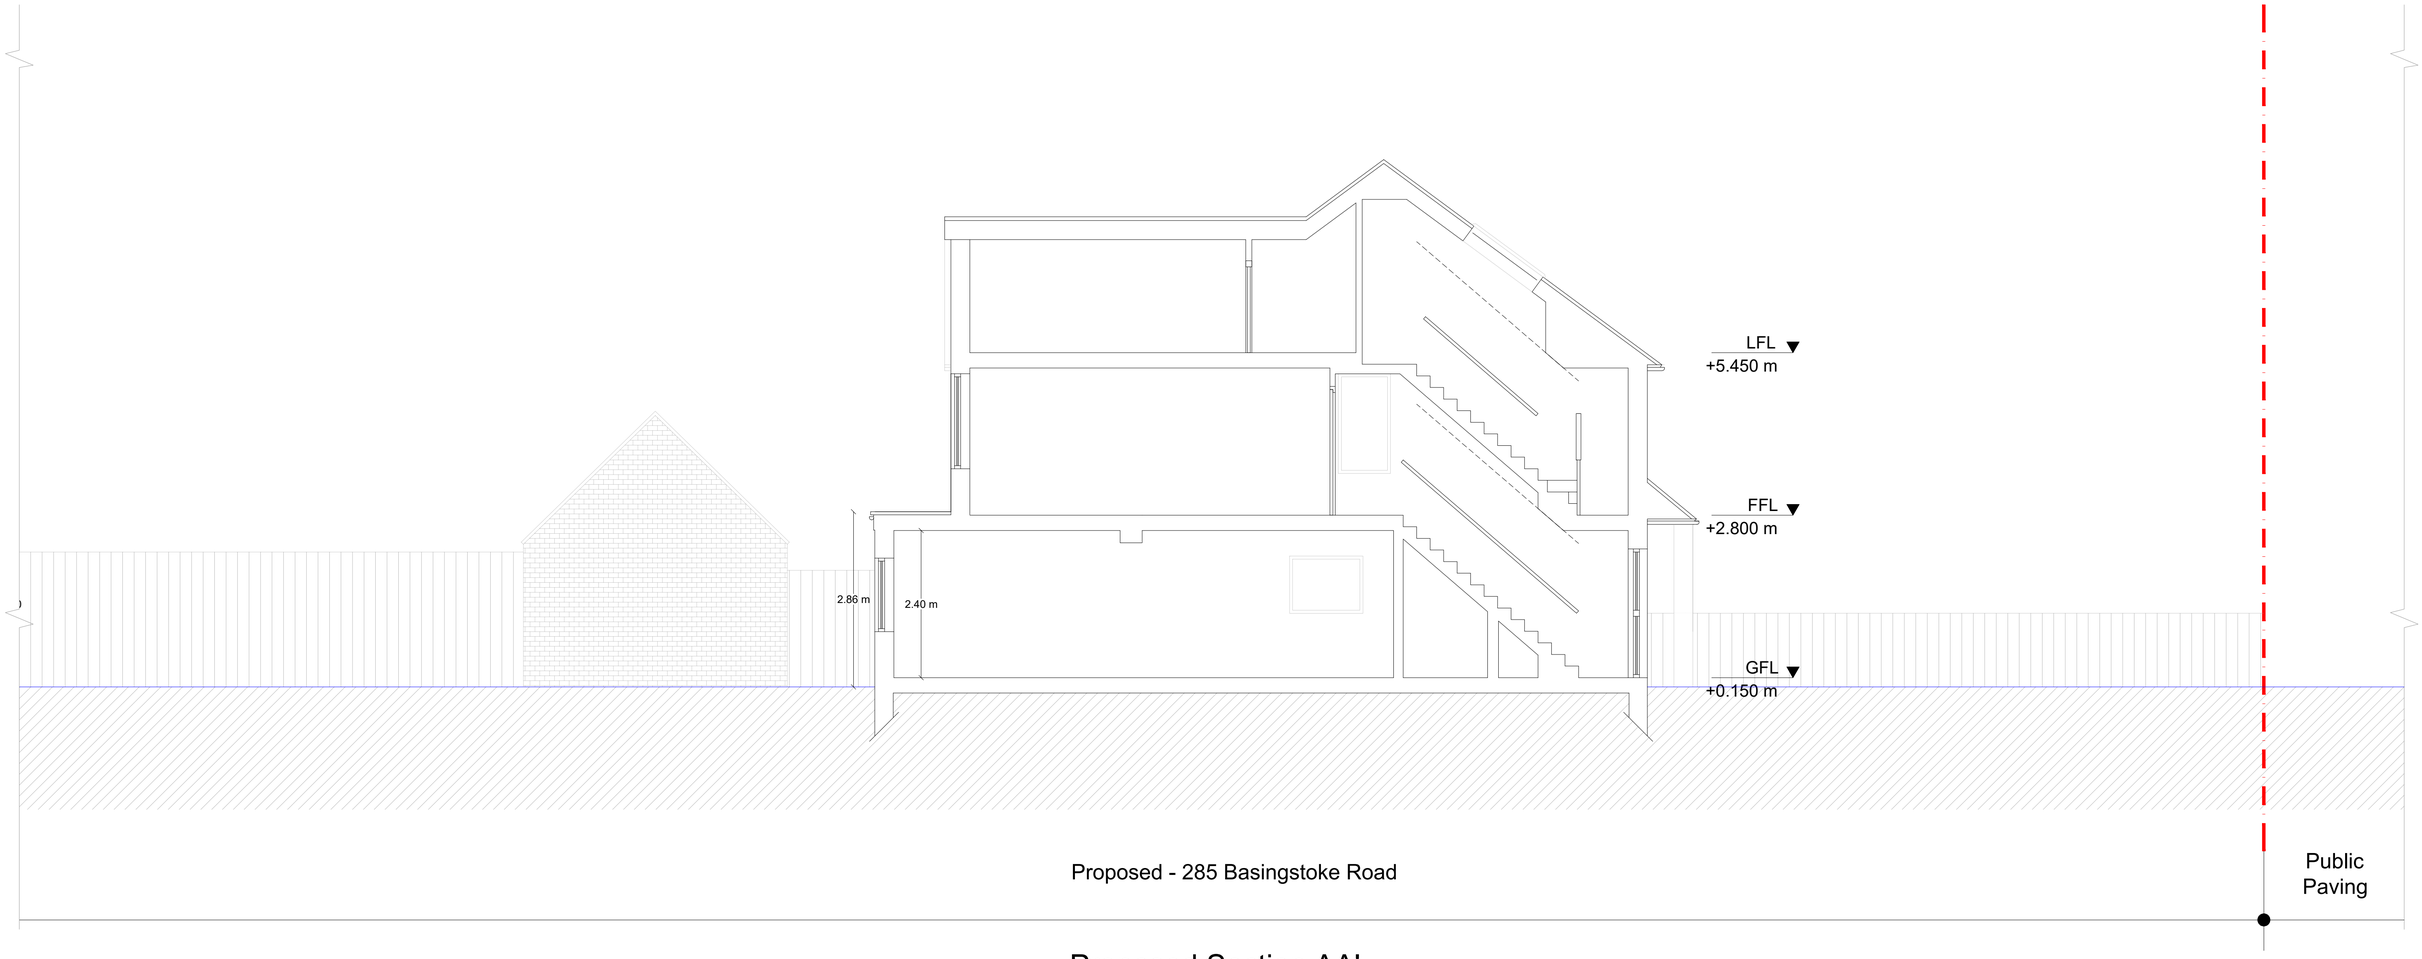

Proposed Section AA'

0 1m 5m 10m

Dimensions Written dimensions to be taken in preference to scaled dimensions. The Contractor is responsible for checking all dimensions before work starts.

Local Authority All work is to be carried out to the requirements, and to the satisfaction of the Local Authority. These drawings are for planning purposes only.

Discrepancies Any discrepancies to be brought to the attention of Urban Consulting Engineers Lt. Immediately.

REVISIONS

REV	DATE	DESCRIPTION	BY	CH
P01	05/01/2025		BS	HA
P02	01/03/2025			

PROJECT - 2065
Erection of rear extension, loft and outbuilding

ADDRESS
285 Basingstoke Road, Reading, RG2 0JA

DATE Mar 2025
REVISION P01

DRAWING TITLE
Proposed - Section AA'

CLIENT
Mr. XXX

DRAWING No. 2065 - S101
SCALE @ A3 1:100

URBAN CONSULTING ENGINEERS
29 WILLINGHAM WAY,
KINGSTON UPON THAMES,
KT1 3JN
TEL 020-3916-5575
www.urbanconsultingengineers.co.uk

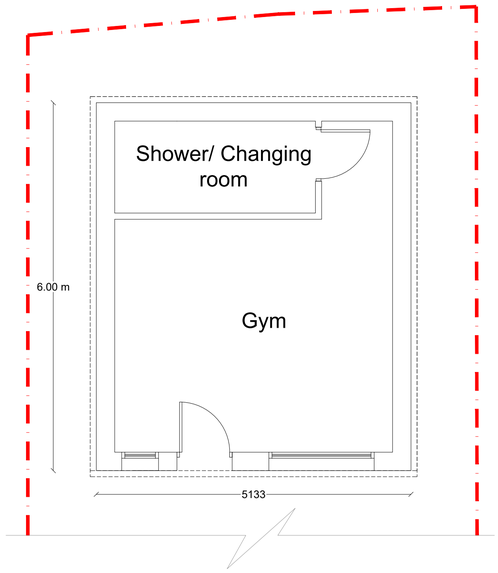

Proposed Floor Plan

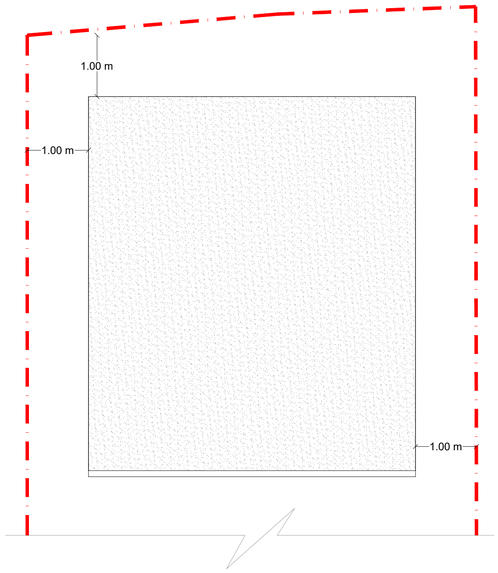

Proposed Roof Plan

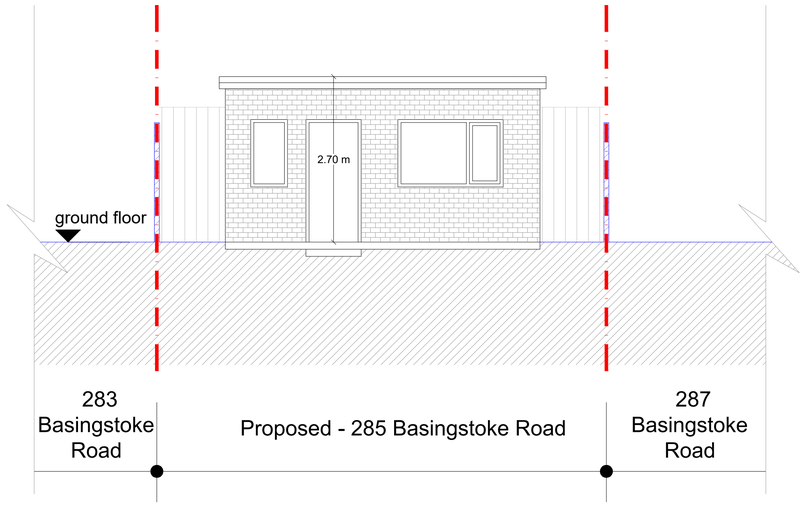

Proposed Front Elevation

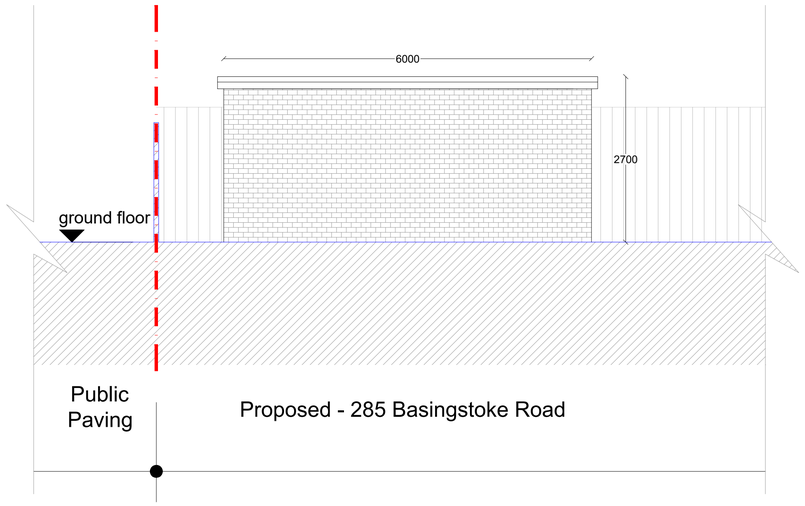

Proposed Side 1 Elevation

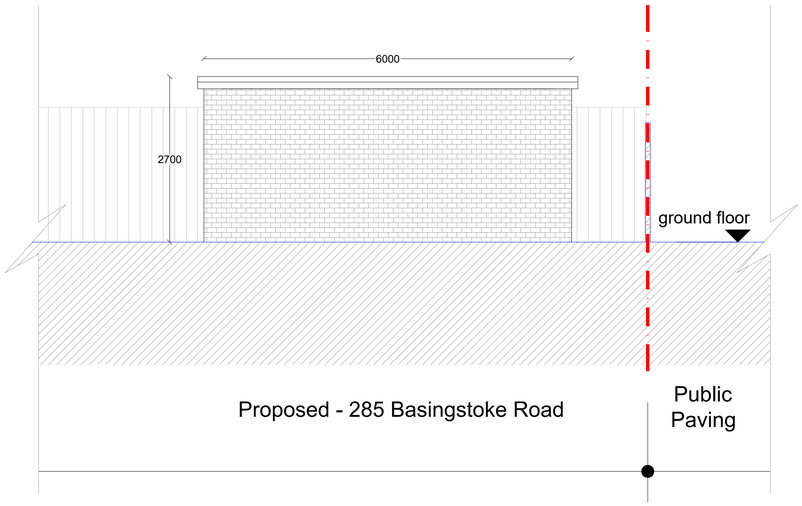

Proposed Side 2 Elevation

0 1m 5m 10m

Dimensions Written dimensions to be taken in preference to scaled dimensions. The Contractor is responsible for checking all dimensions before work starts.

Local Authority All work is to be carried out to the requirements, and to the satisfaction of the Local Authority. These drawings are for planning purposes only.

Discrepancies Any discrepancies to be brought to the attention of Urban Consulting Engineers Lt. Immediately.

REVISIONS

REV	DATE	DESCRIPTION	BY	CH
P01	05/01/2025		BS	HA
P02	01/03/2025			

PROJECT - 2065
Erection of rear extension, loft and outbuilding

DRAWING TITLE
Proposed - Outbuilding Layouts

ADDRESS
285 Basingstoke Road, Reading, RG2 0JA

CLIENT
Mr. XXX

DATE	REVISION	DRAWING No.	SCALE @ A3
Mar 2025	P01	2065 - AD101	1:100

URBAN CONSULTING ENGINEERS
29 WILLINGHAM WAY,
KINGSTON UPON THAMES,
KT1 3JN
TEL 020-3916-5575
www.urbanconsultingengineers.co.uk