



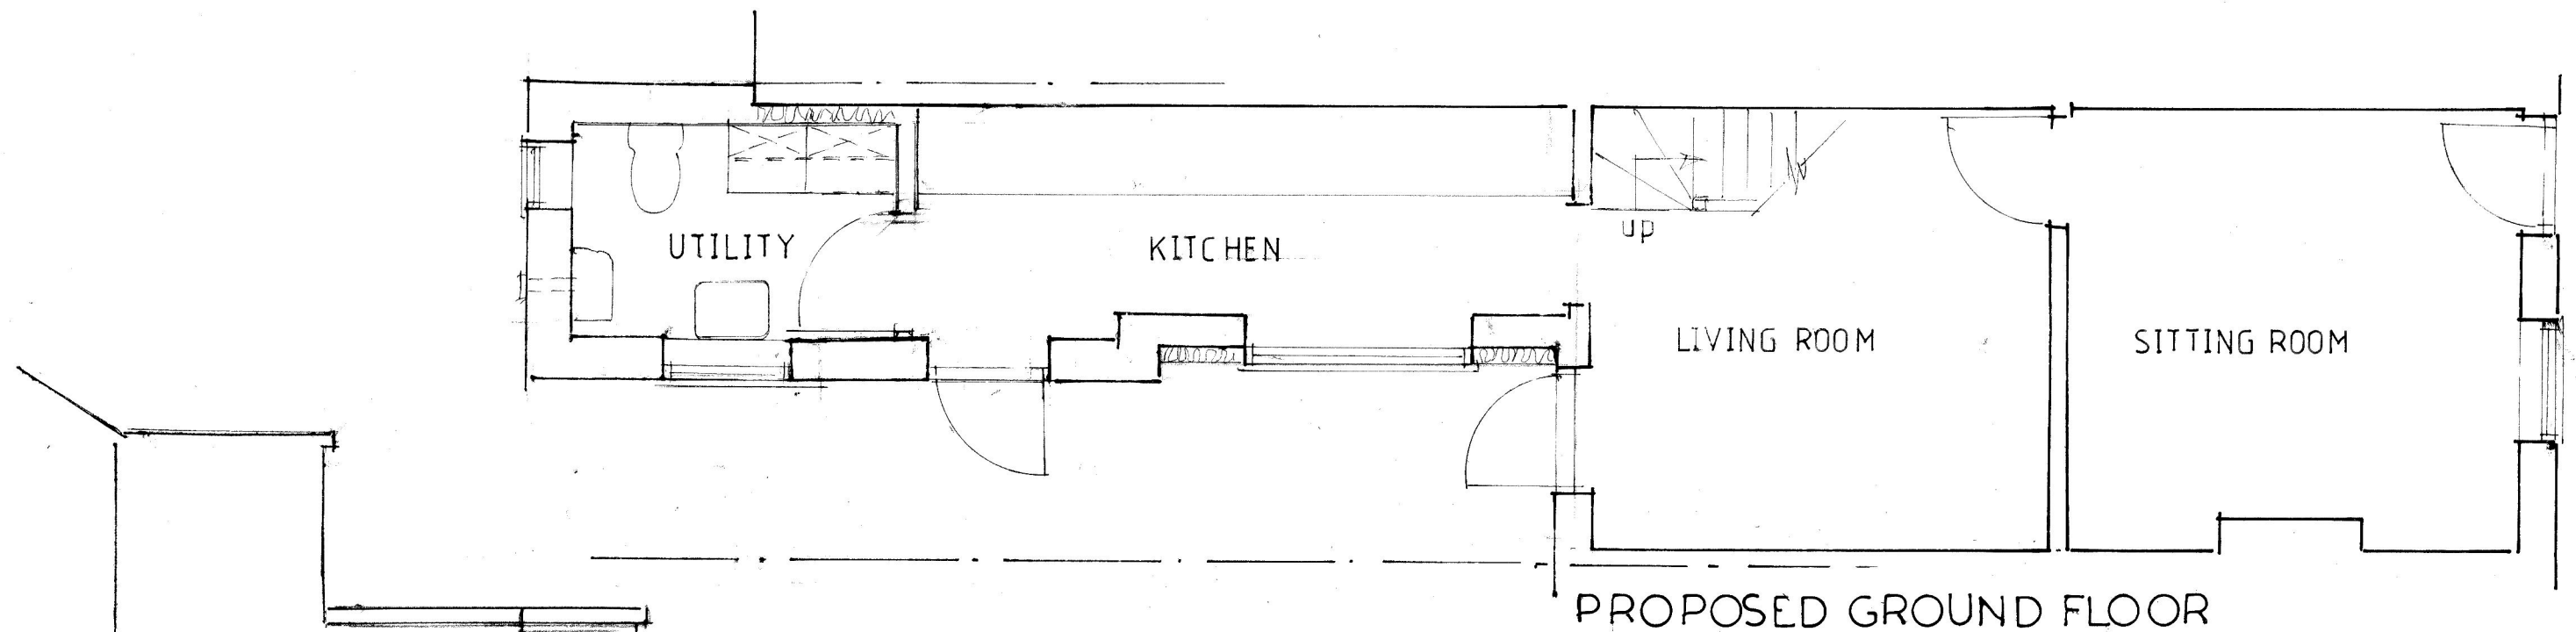


SE ELEVATION


1m 2m 3m 4m 5m scale 1/100

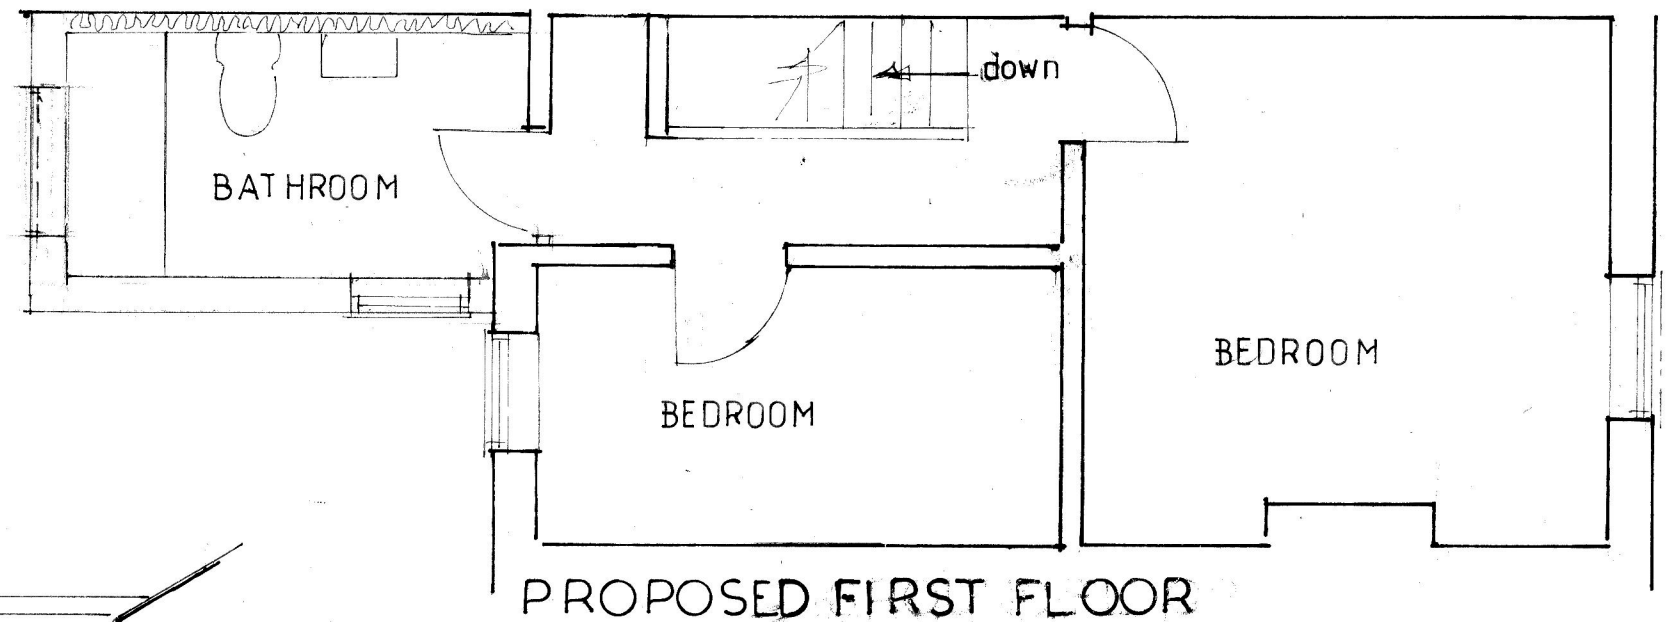

1m 2m 3m 4m 5m scale 1/50

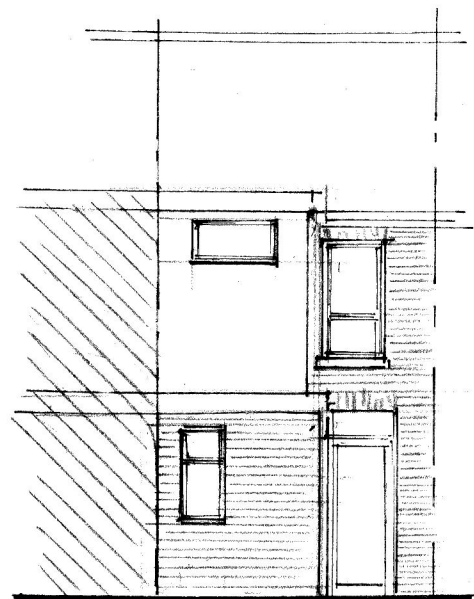

NE ELEVATION

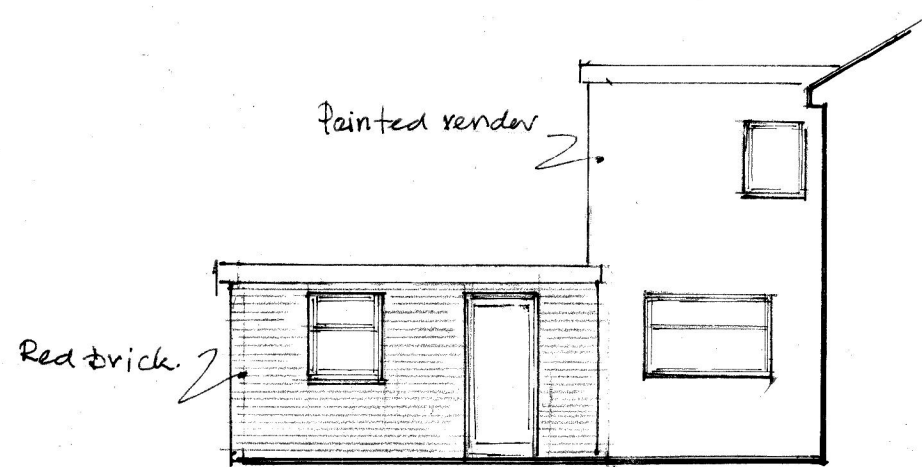

NW ELEVATION

110, AMITY ROAD, READING RG1 3LL

PROPOSED FLOOR PLANS AND ELEVATIONS

JOHN R HALL
Building Design Consultant
TEL. 0118 9882883

client Jeanie Herbert

January 2025

P BC/2466/2