



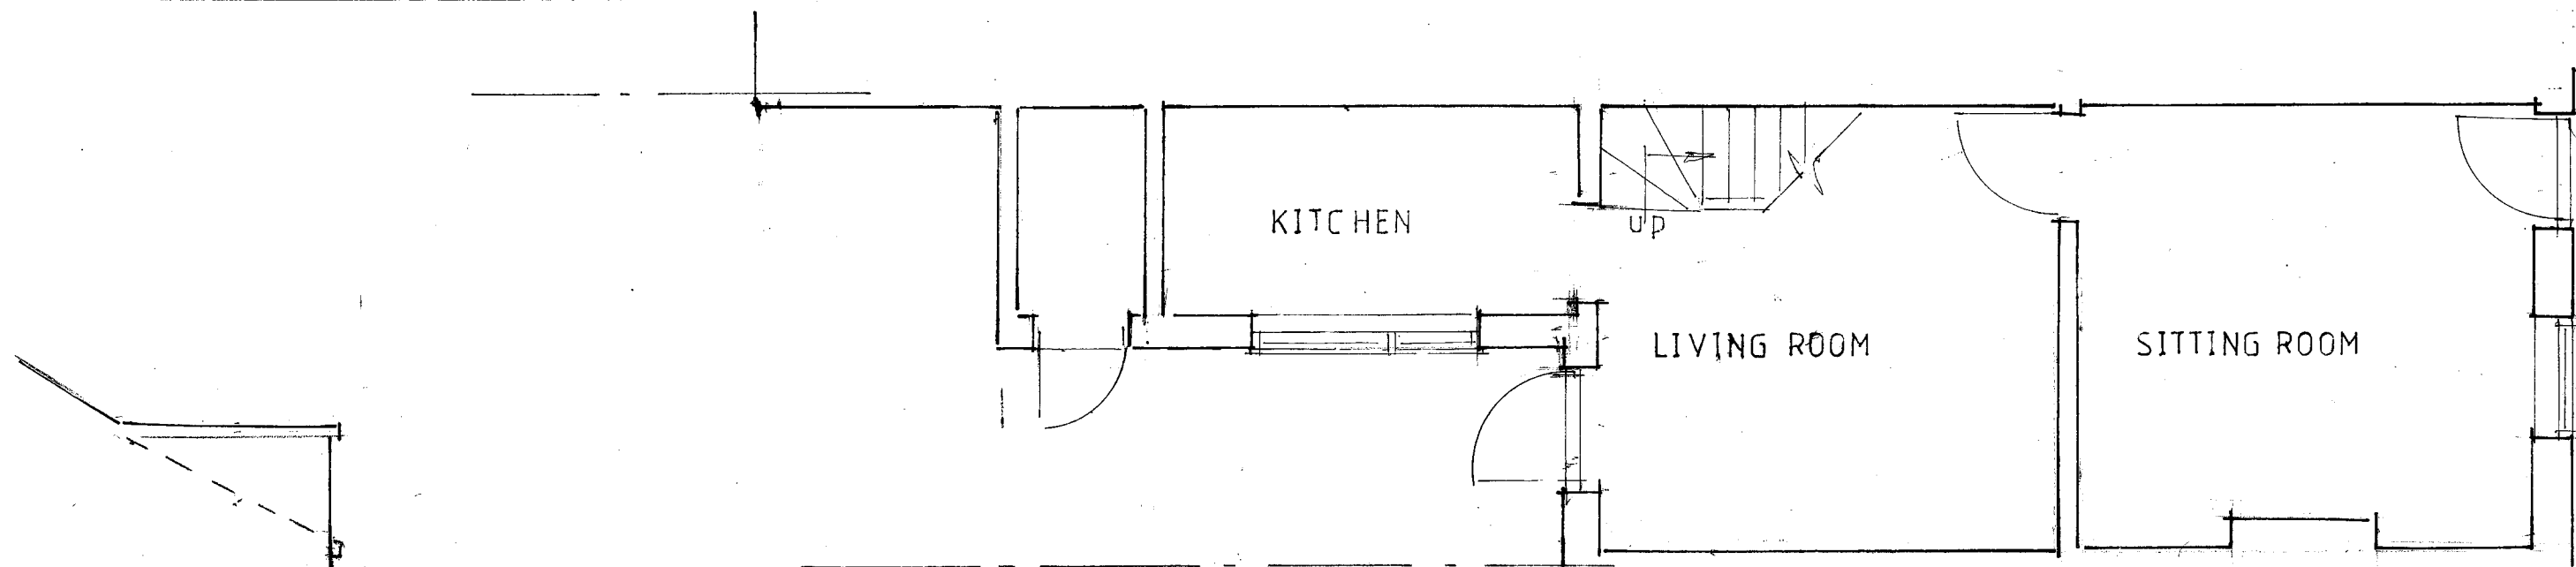

EXISTING GROUND FLOOR

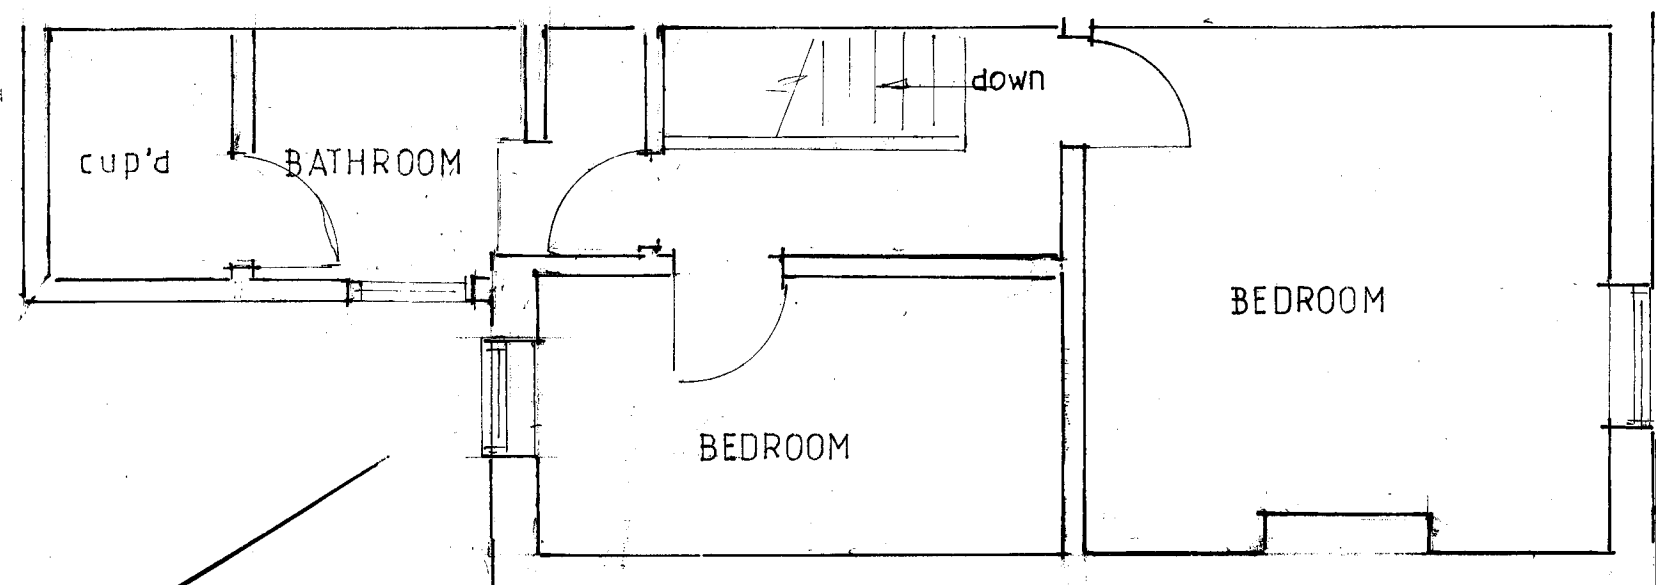


EXISTING FIRST FLOOR


SE ELEVATION

scale 1/100

1m 2m 3m 4m 5m

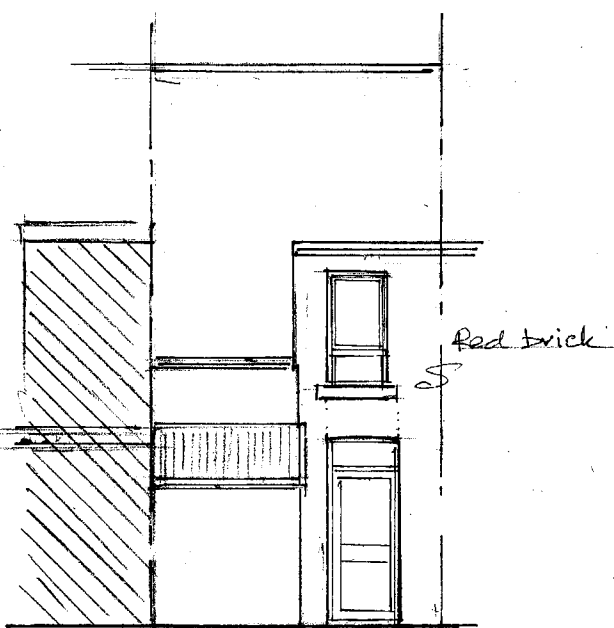

NE ELEVATION

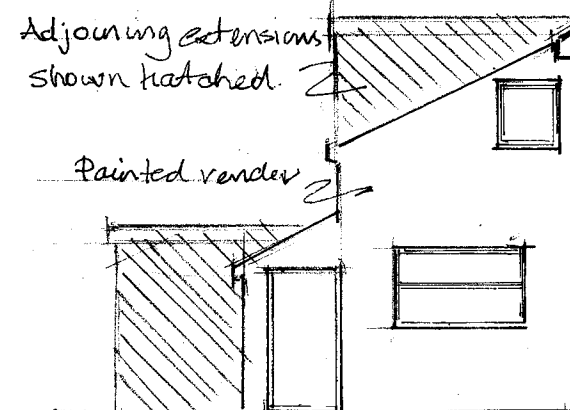

NW ELEVATION

Adjoining extensions  
shown hatched.

Painted render

scale 1/50

1m 2m 3m 4m 5m

110, AMITY ROAD, READING, RG1 3LL

EXISTING FLOOR PLANS AND ELEVATIONS

JOHN R HALL  
Building Design Consultant  
TEL. 0118 9882883

client Jeanie Herbert

January 2025

PBC/2466/1