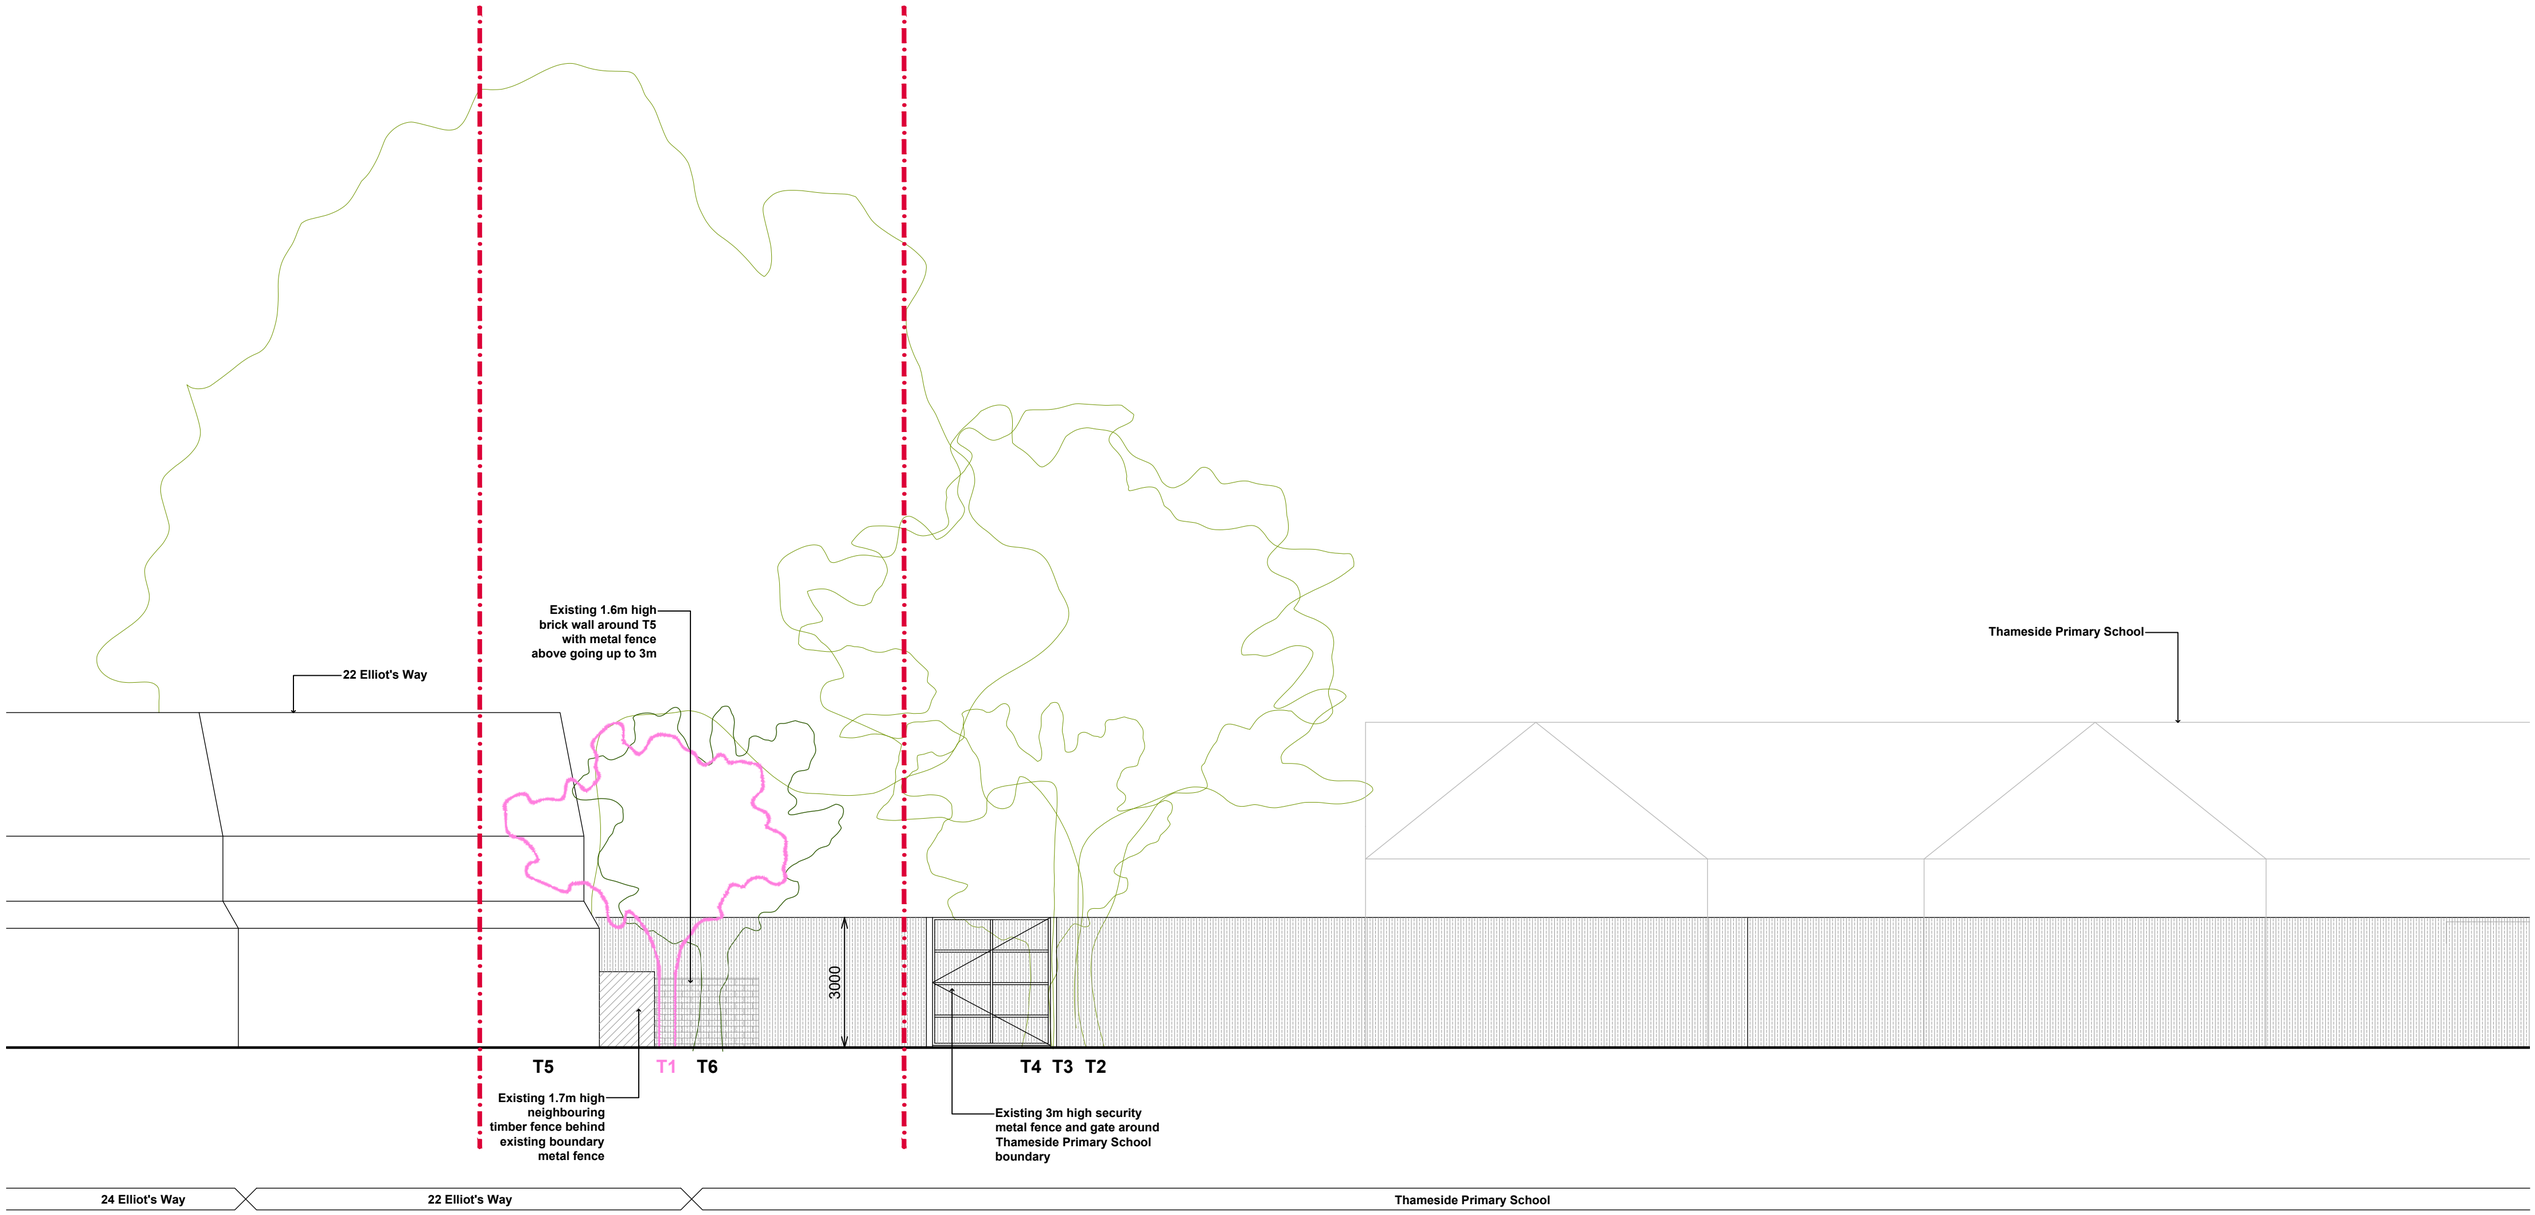

Scale Bar @1:100 :

0 1 2 5 10
m

Key:

site boundary
existing landscaping to be removed

General Notes:

1. This drawing is © copyright of Reading Borough Council. No unauthorised reproduction permitted. All rights reserved.
2. Dimensions are indicative and not based upon accurate topographic survey info.
3. Any design represented is for information only.
4. This map is reproduced from Ordnance Survey material with the permission of Ordnance Survey on behalf of the controller of Her Majesty's Stationery Office © Crown Copyright. Unauthorised reproduction infringes Crown Copyright and may lead to prosecution or civil proceedings. (100019180), (2011)

Rev	Note	Date
A	Planning Issue	04.03

Reading Borough Council PROPERTY SERVICES
Civic Offices, Bridge Street, Reading
RG1 2LU
Tel 0118 937 3980

Thameside Primary School
SEND Playground

Existing Elevation 02
Elliot's Way

Drawn by: MK
Checked by:
Date Created: 10 Jan 2025
Scale: 1:100 @ A2
Drawing No: 2061-2024-SK-12
Revision: A