


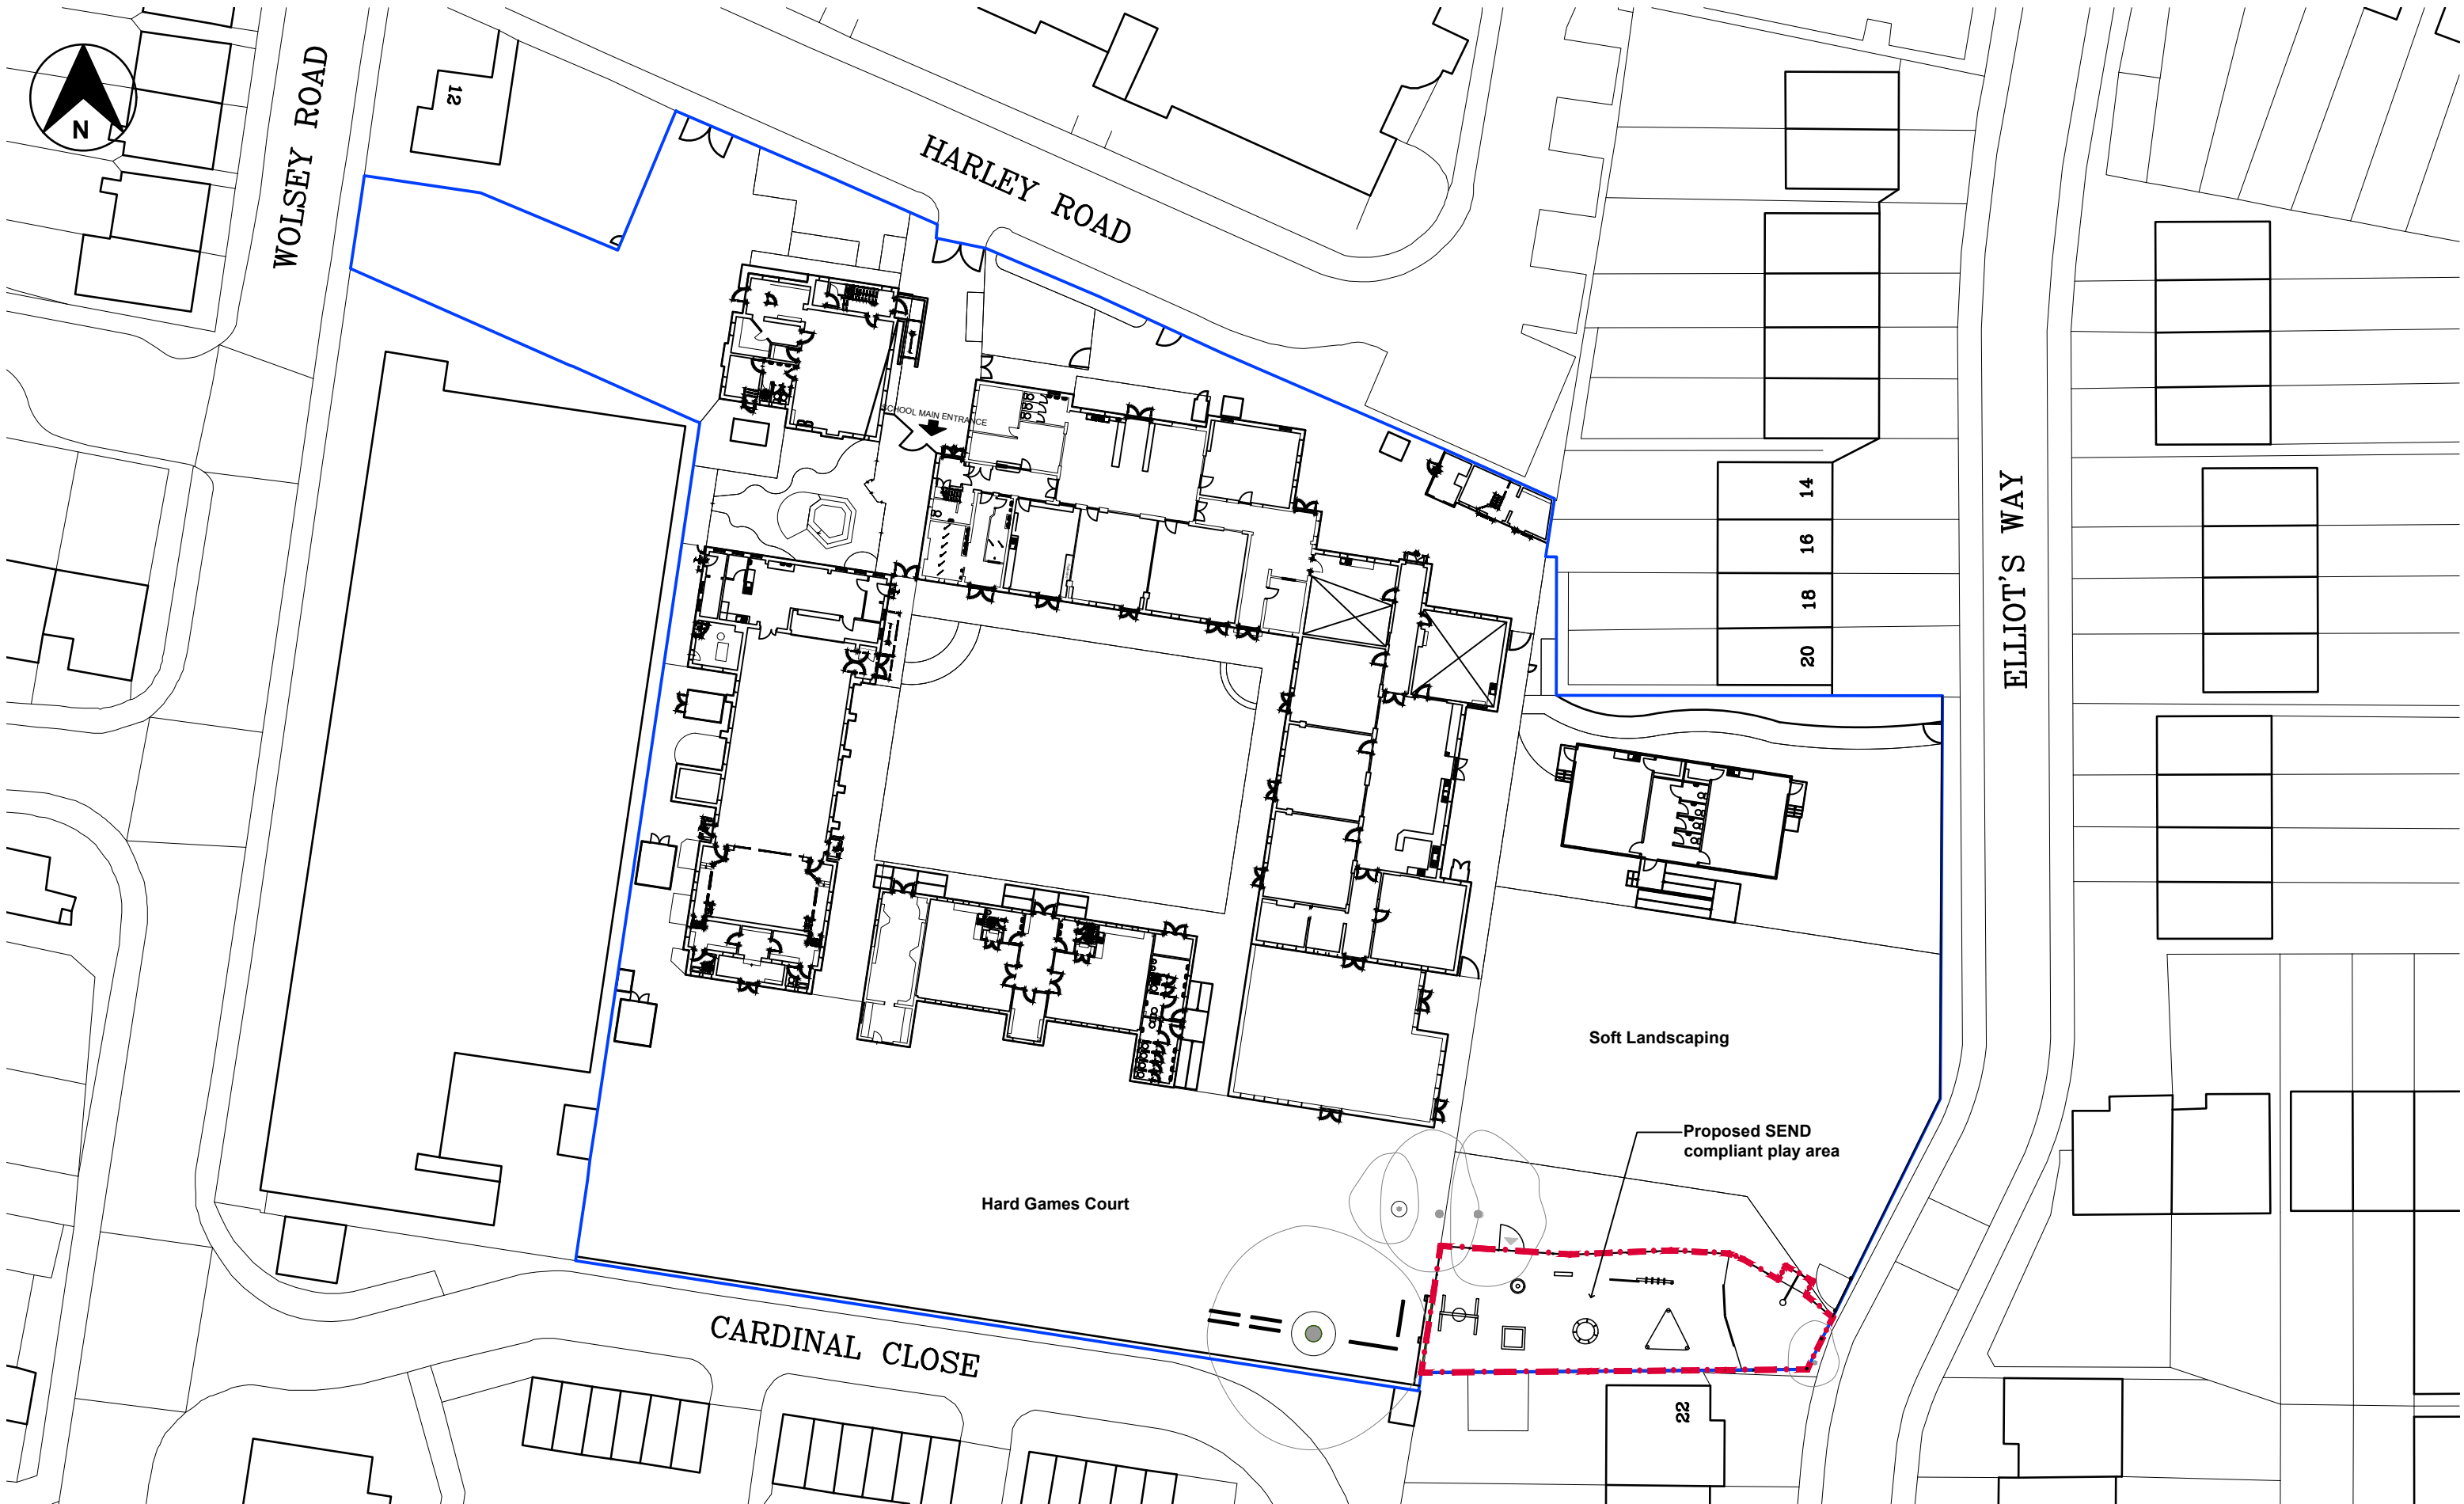

Scale Bar @1:500 :

0 5 10 20
m

Key:

— ownership boundary
- - - site boundary

General Notes:

- This drawing is © copyright of Reading Borough Council. No unauthorised reproduction permitted. All rights reserved.
- Dimensions are indicative and not based upon accurate topographic survey info.
- Any design represented is for information only.
- This map is reproduced from Ordnance Survey material with the permission of Ordnance Survey on behalf of the controller of Her Majesty's Stationary Office © Crown Copyright. Unauthorised reproduction infringes Crown Copyright and may lead to prosecution or civil proceedings. (100019180), (2011)

Rev	Note	Date
A	DRAFT Design Issue for Information	25.02
B	Planning Issue	04.03

Reading PROPERTY SERVICES
Civic Offices, Bridge Street,
Reading
RG1 2LU
Tel 0118 937 3980

Thameside Primary School
SEND Playground

Proposed Block Plan

Drawn by: MK
Checked by:
Date Created: 07 Jan 2025
Scale: 1:500 @ A3
Drawing No: 2061-2024-SK-07
Revision: A