


473100m

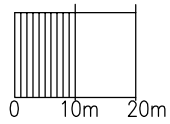

Metric Scale 1:1250



NORTH


473200m

473

173800m

173700m

173600m

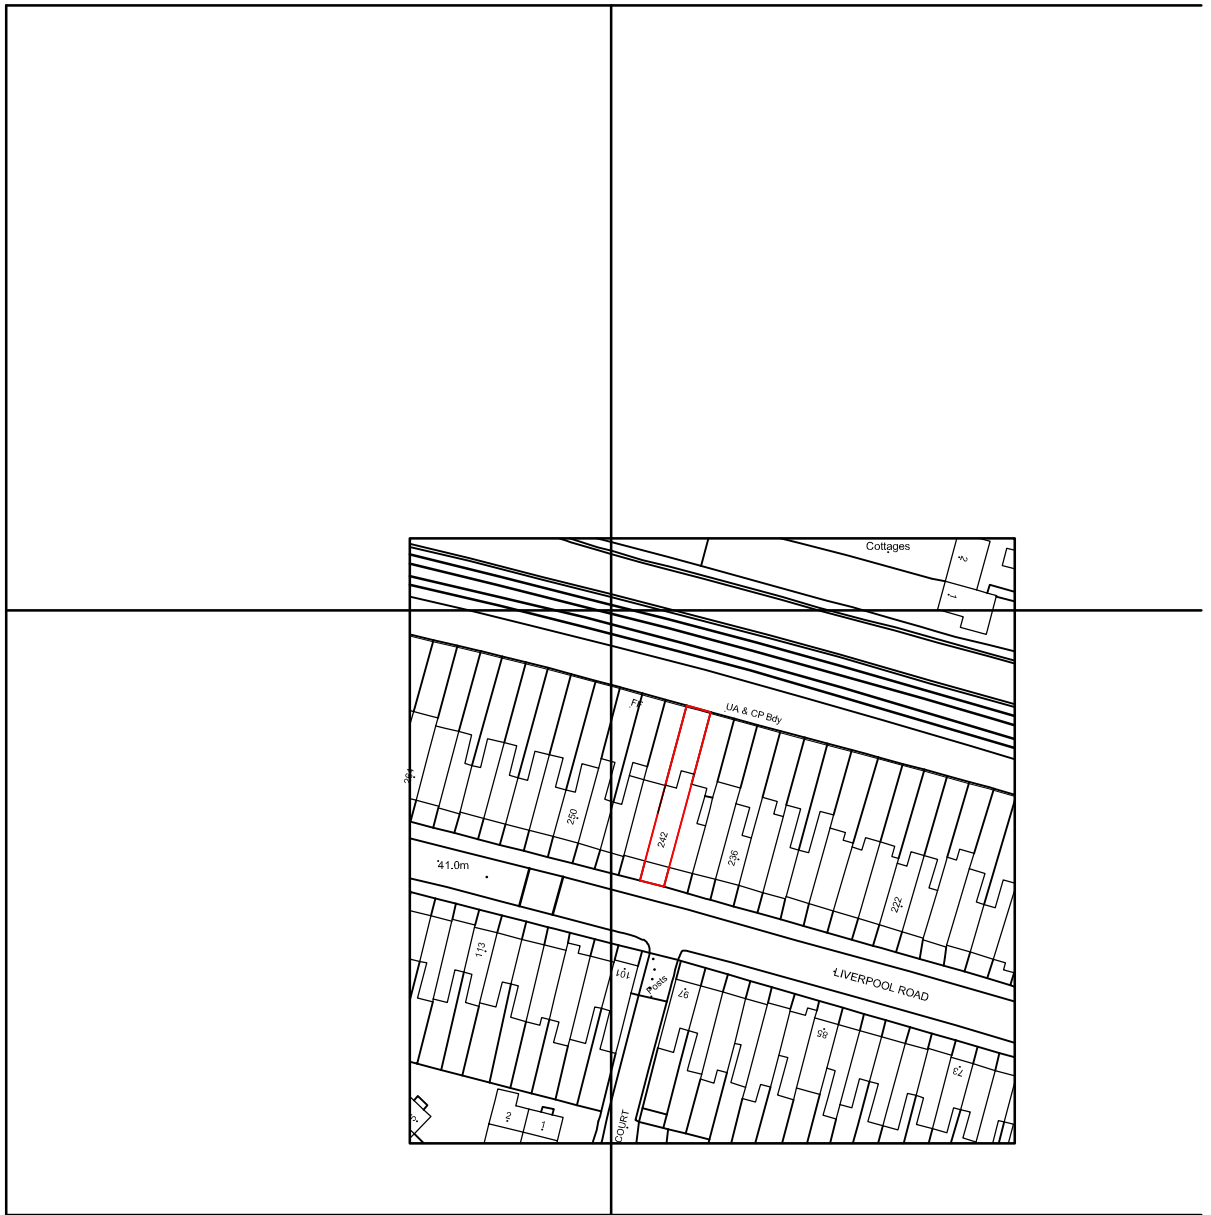

473100m

473200m

473

?Crown Copyright and database rights 2024 OS Licence no. AC0000849896

JOB
TITLE 242 LIVERPOOL ROAD, READING, RG1 3PJ

DRG.
TITLE LOCATION PLAN

DRAWN

CHECKED

DATE


MARCH 25

SCALE

1:1250

DRG. No

S12924-LP01

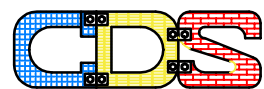

CREATIVE DESIGN
(STRUCTURAL) Ltd.

Tel 01753 543129
M 07877519947

info@cdstructural.com
www.cdstructural.com