


DO NOT SCALE FROM THIS DRAWING - REPORT ANY DISCREPANCIES TO DESIGNER PRIOR TO COMMENCING WORKS


ALL DIMENSIONS TO BE VERIFIED BY THE CONTRACTOR ON SITE

THIS DRAWING REMAINS THE COPYRIGHT OF
TURNER JACKSON + DAY ASSOCIATES
AND CANNOT BE REPRODUCED WITHOUT WRITTEN CONSENT


1:100 2 4 6 8 10m

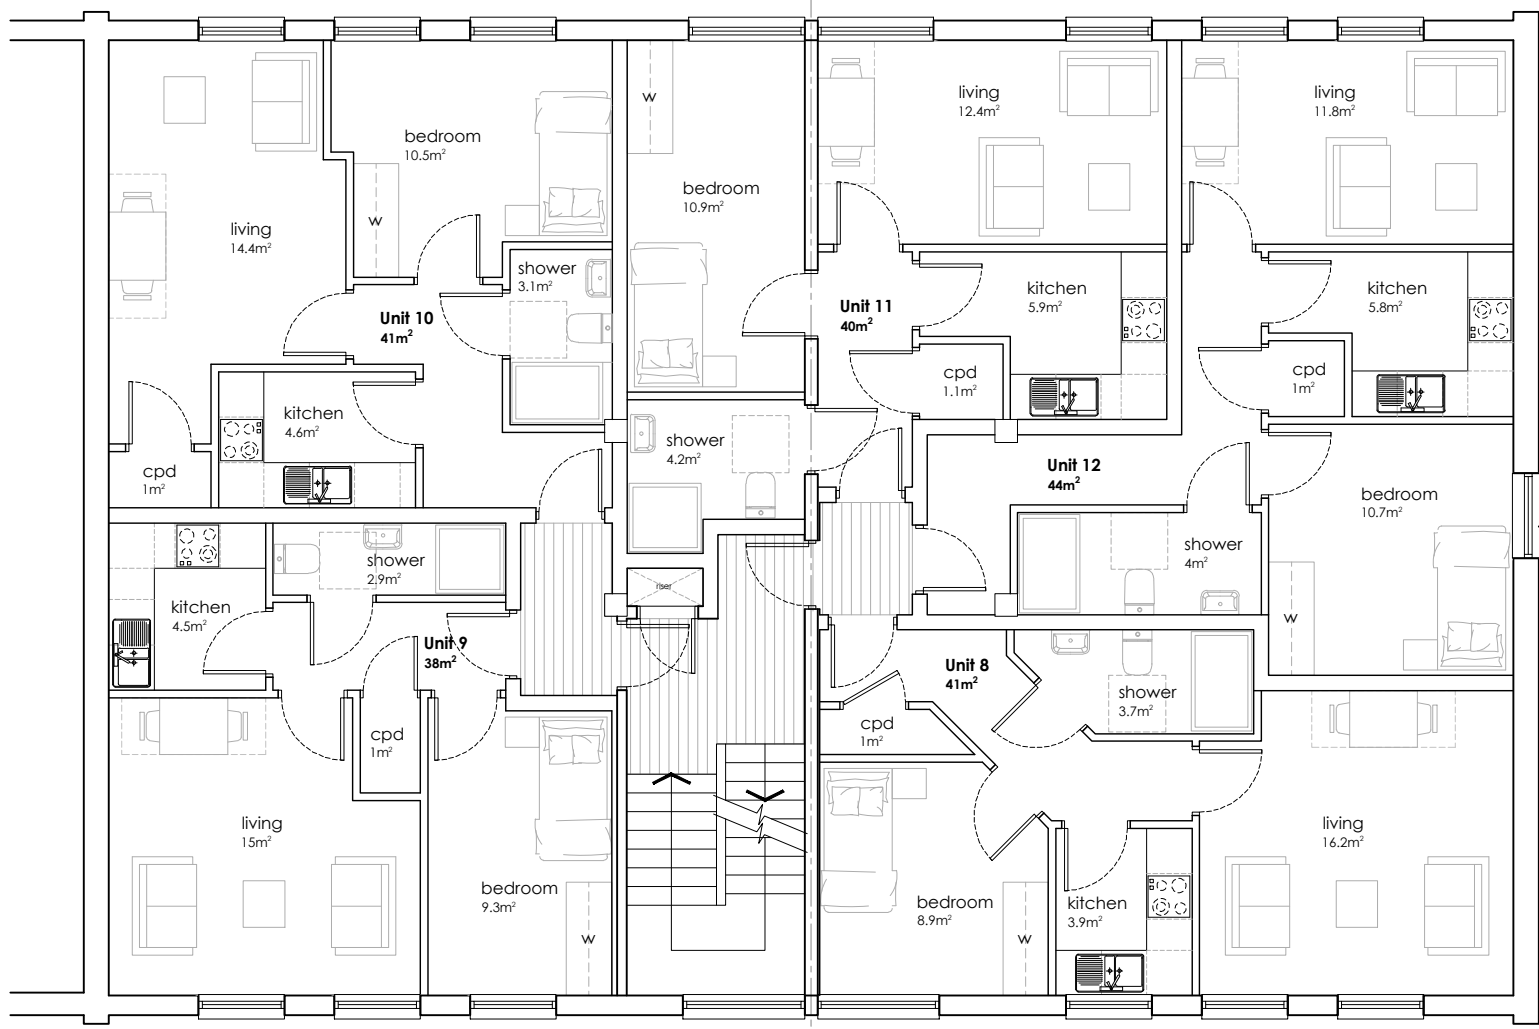


First floor

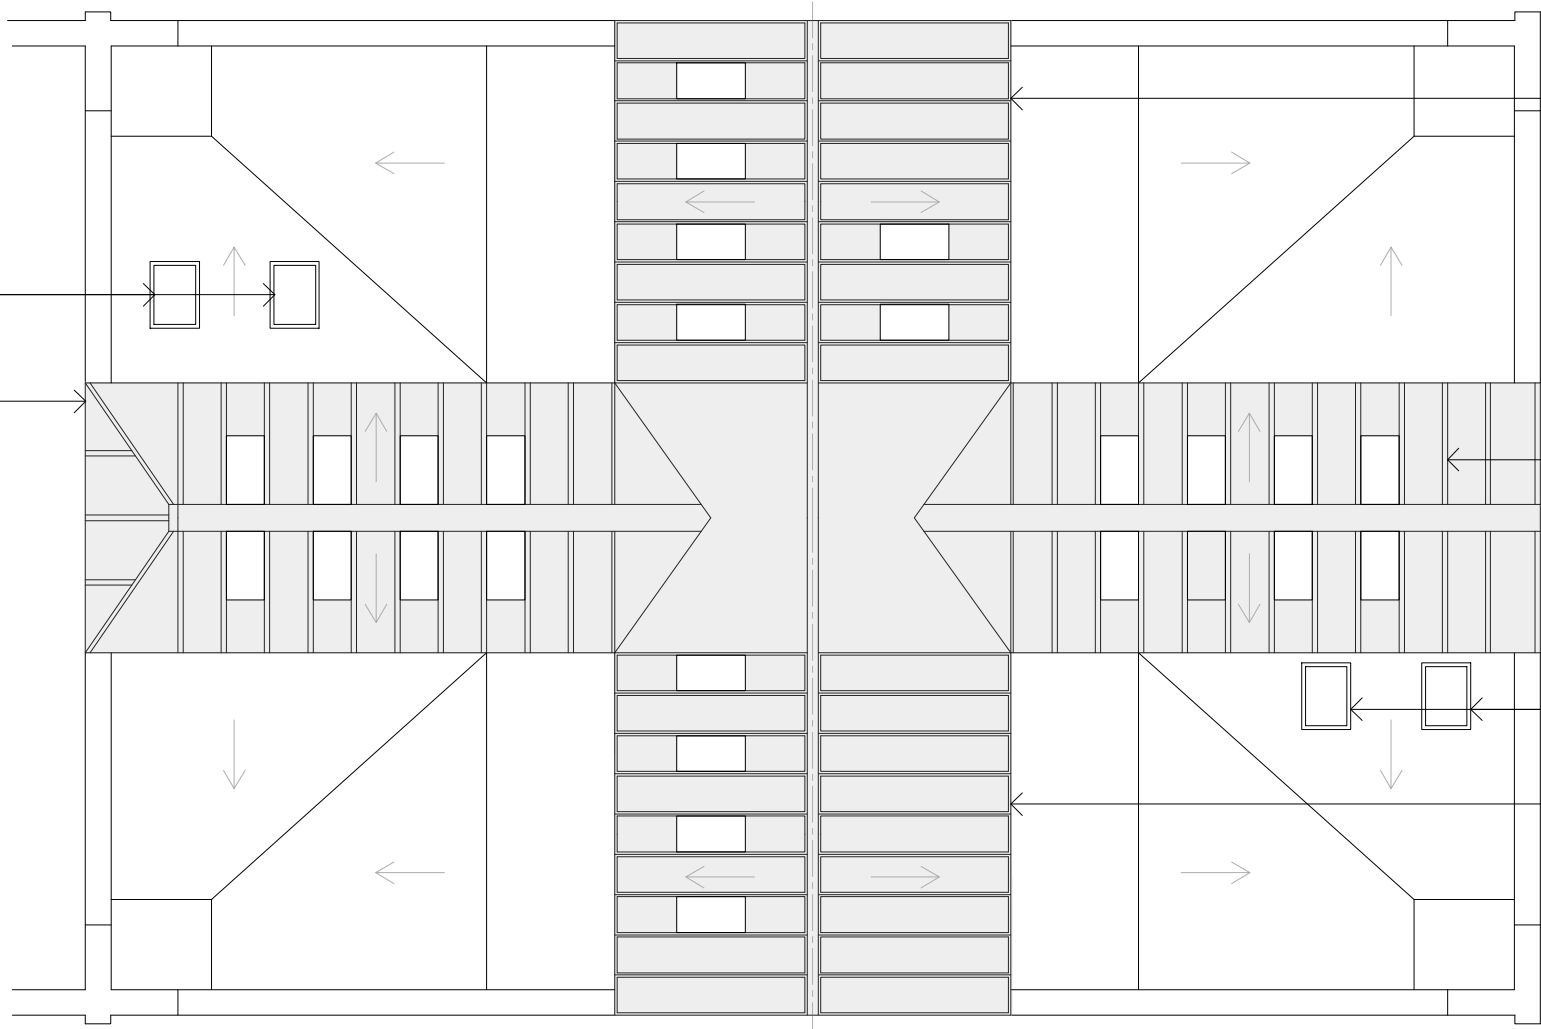


Roof

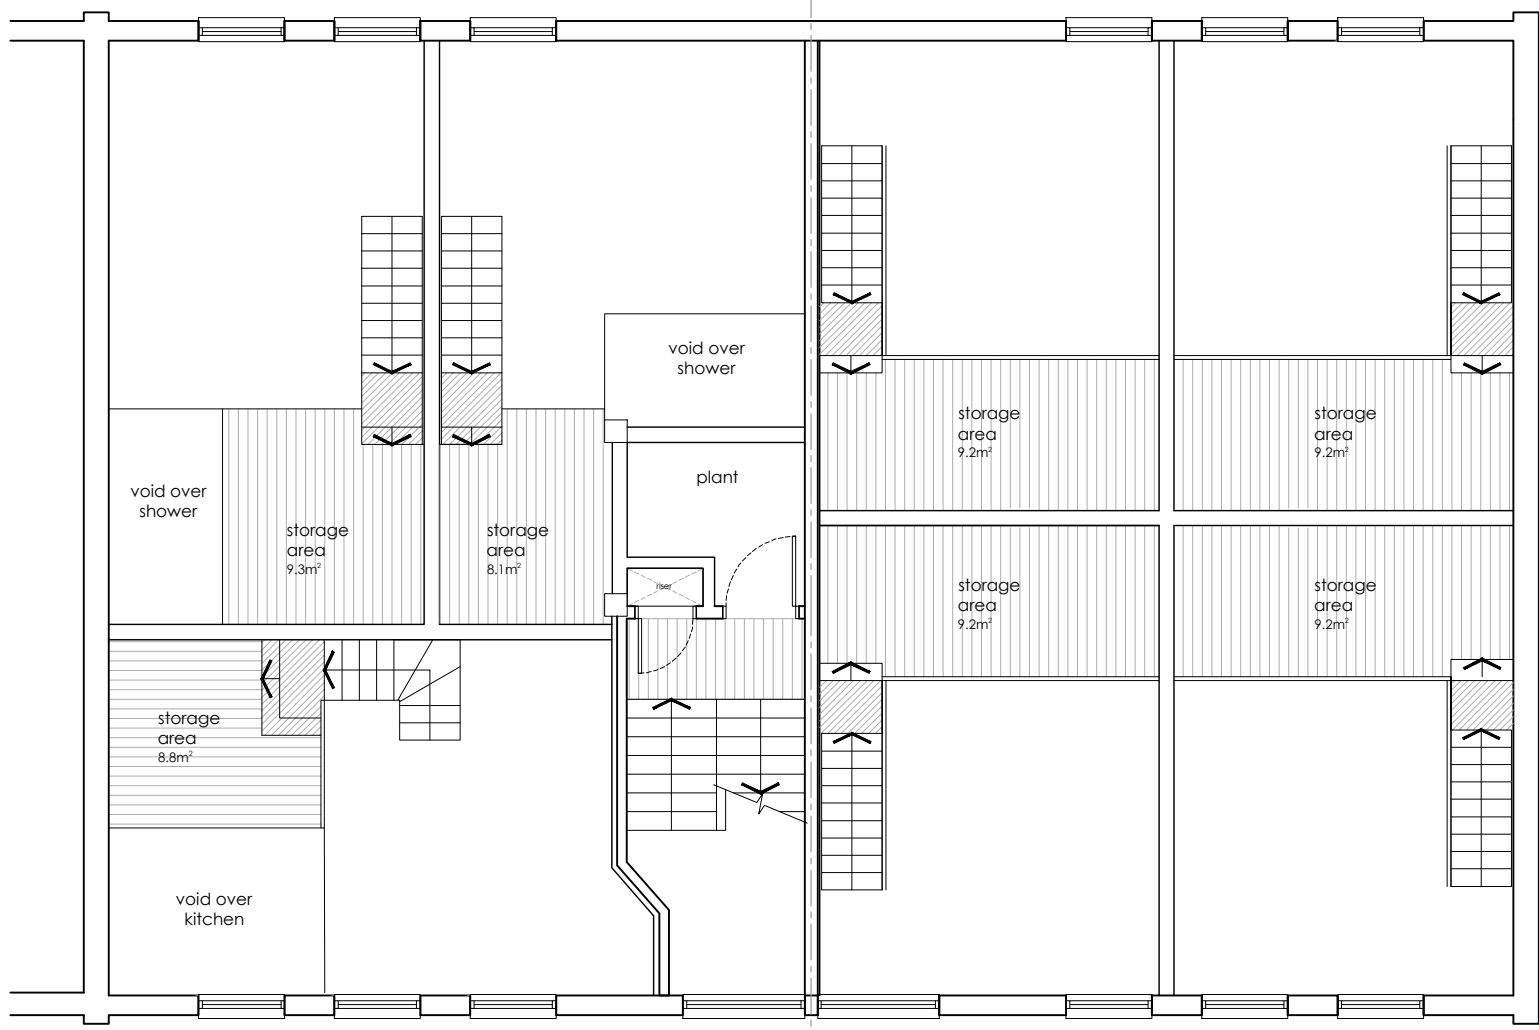


Ground floor mezzanine

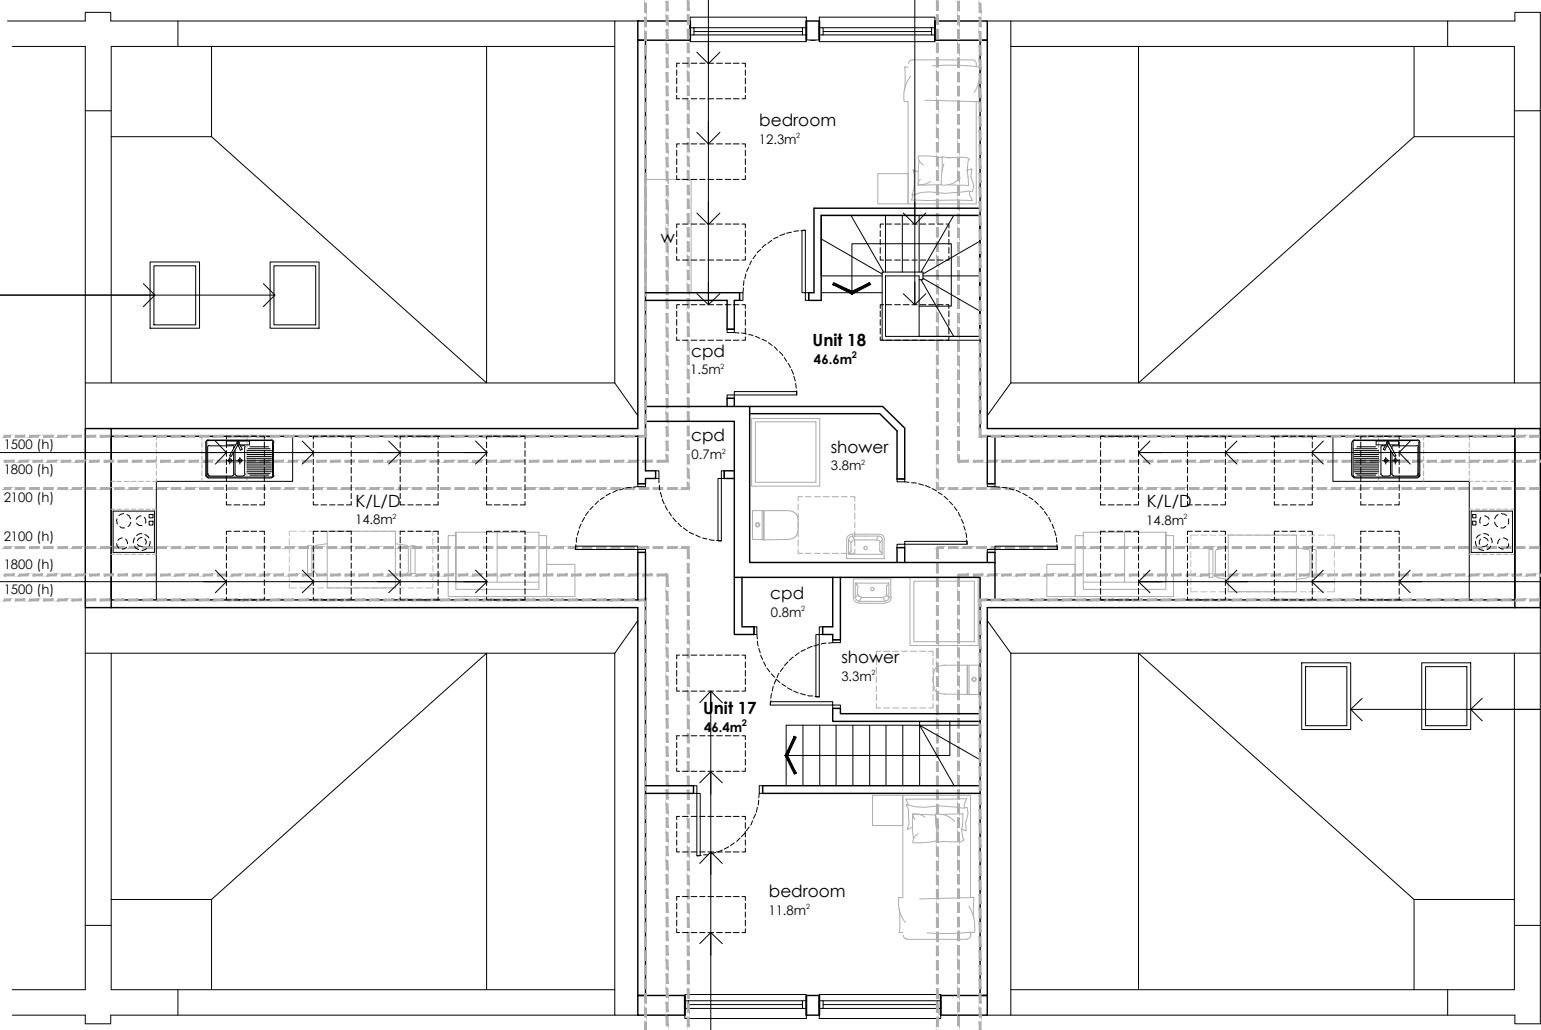

Third floor

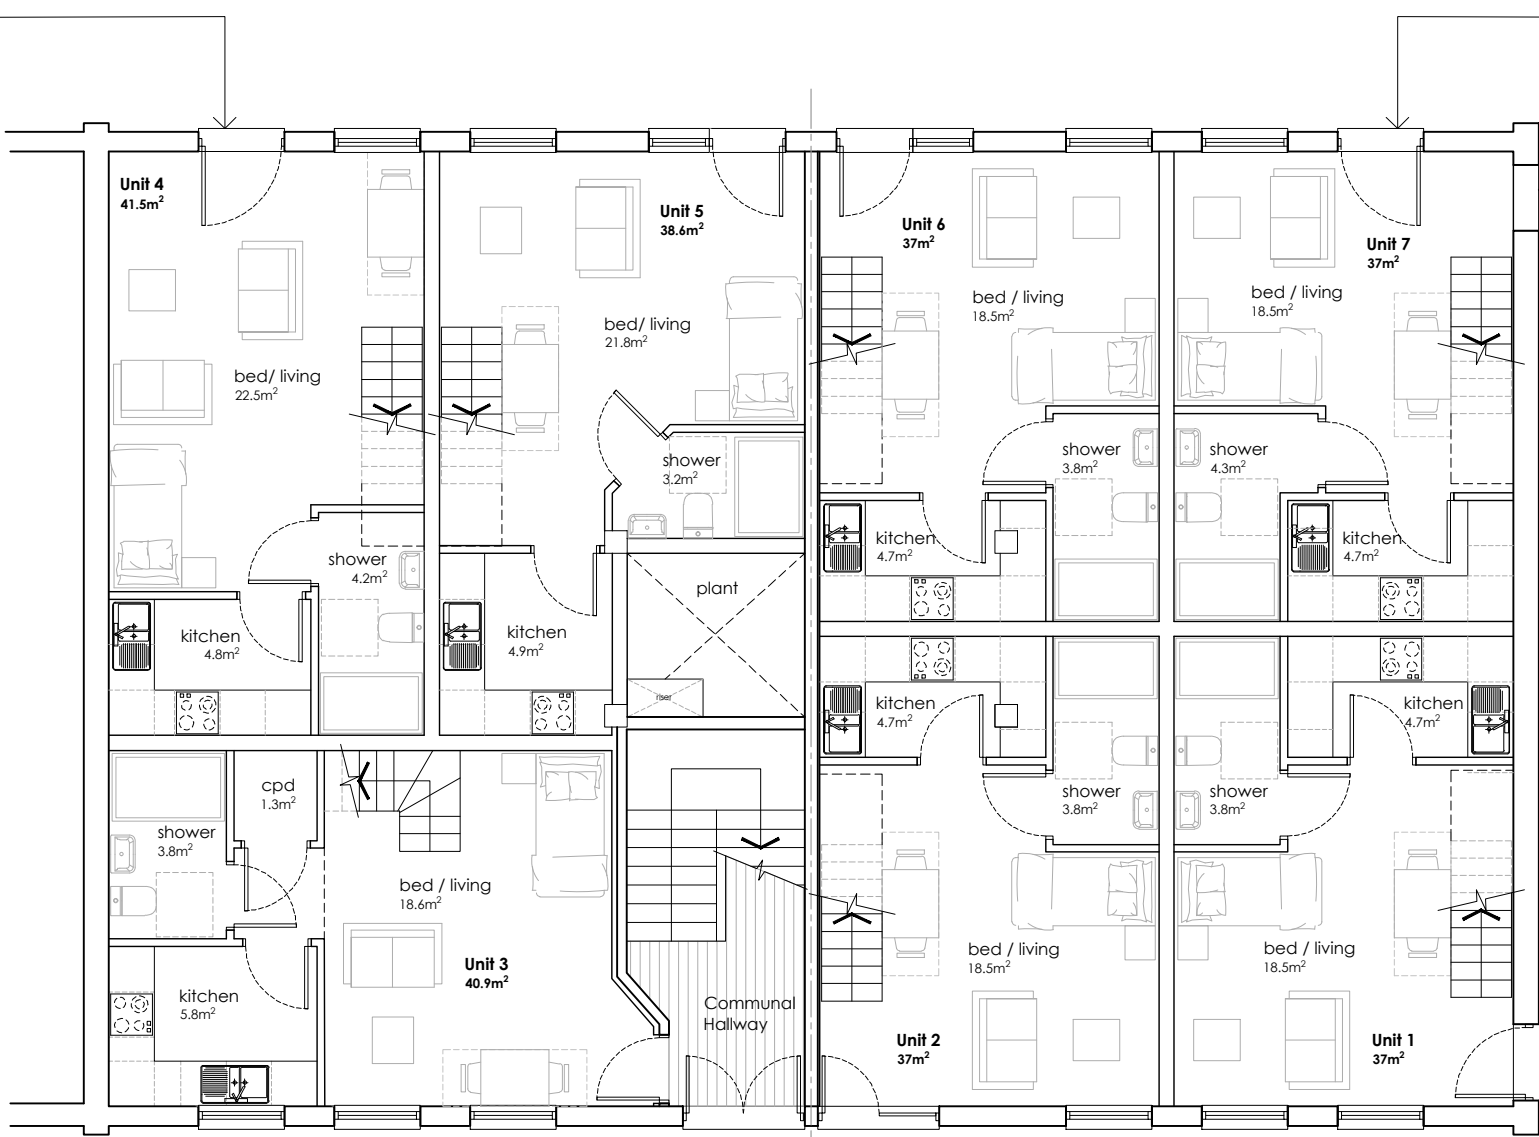

Ground floor

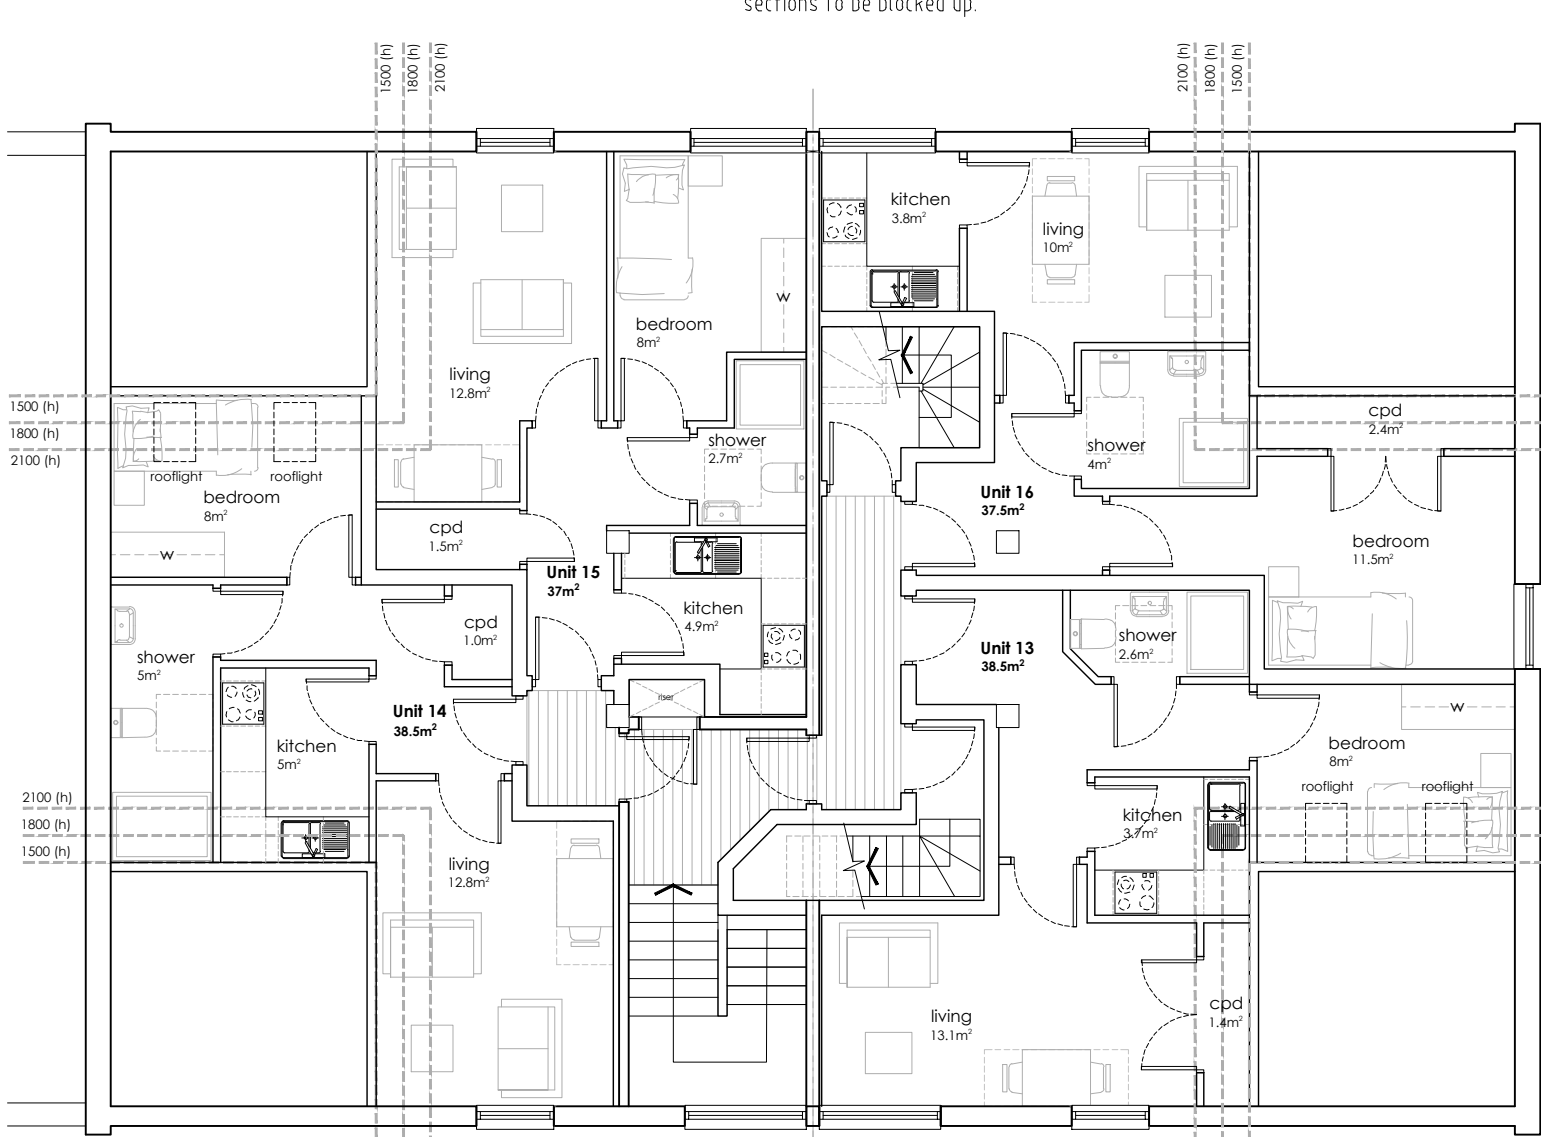

Second floor

REV	DESCRIPTION	DATE	BY	CHKD
-----	-------------	------	----	------

**TURNER
JACKSON+DAY**
ASSOCIATES

Radio House
Thanet Way, Whitstable
Kent CT5 3QX

t: 01227 261453
e: enquiries@tjda.co.uk
www.turnerjacksonday.co.uk

client details
Abodi Estates Ltd

project details
**5-6 Southern Court
South Street, Reading**

drawing title
Proposed Plans

date scale drawn by checked by

Feb'25 1:100@A1 NS

project no.	drawing no.	revision
1944	003	