
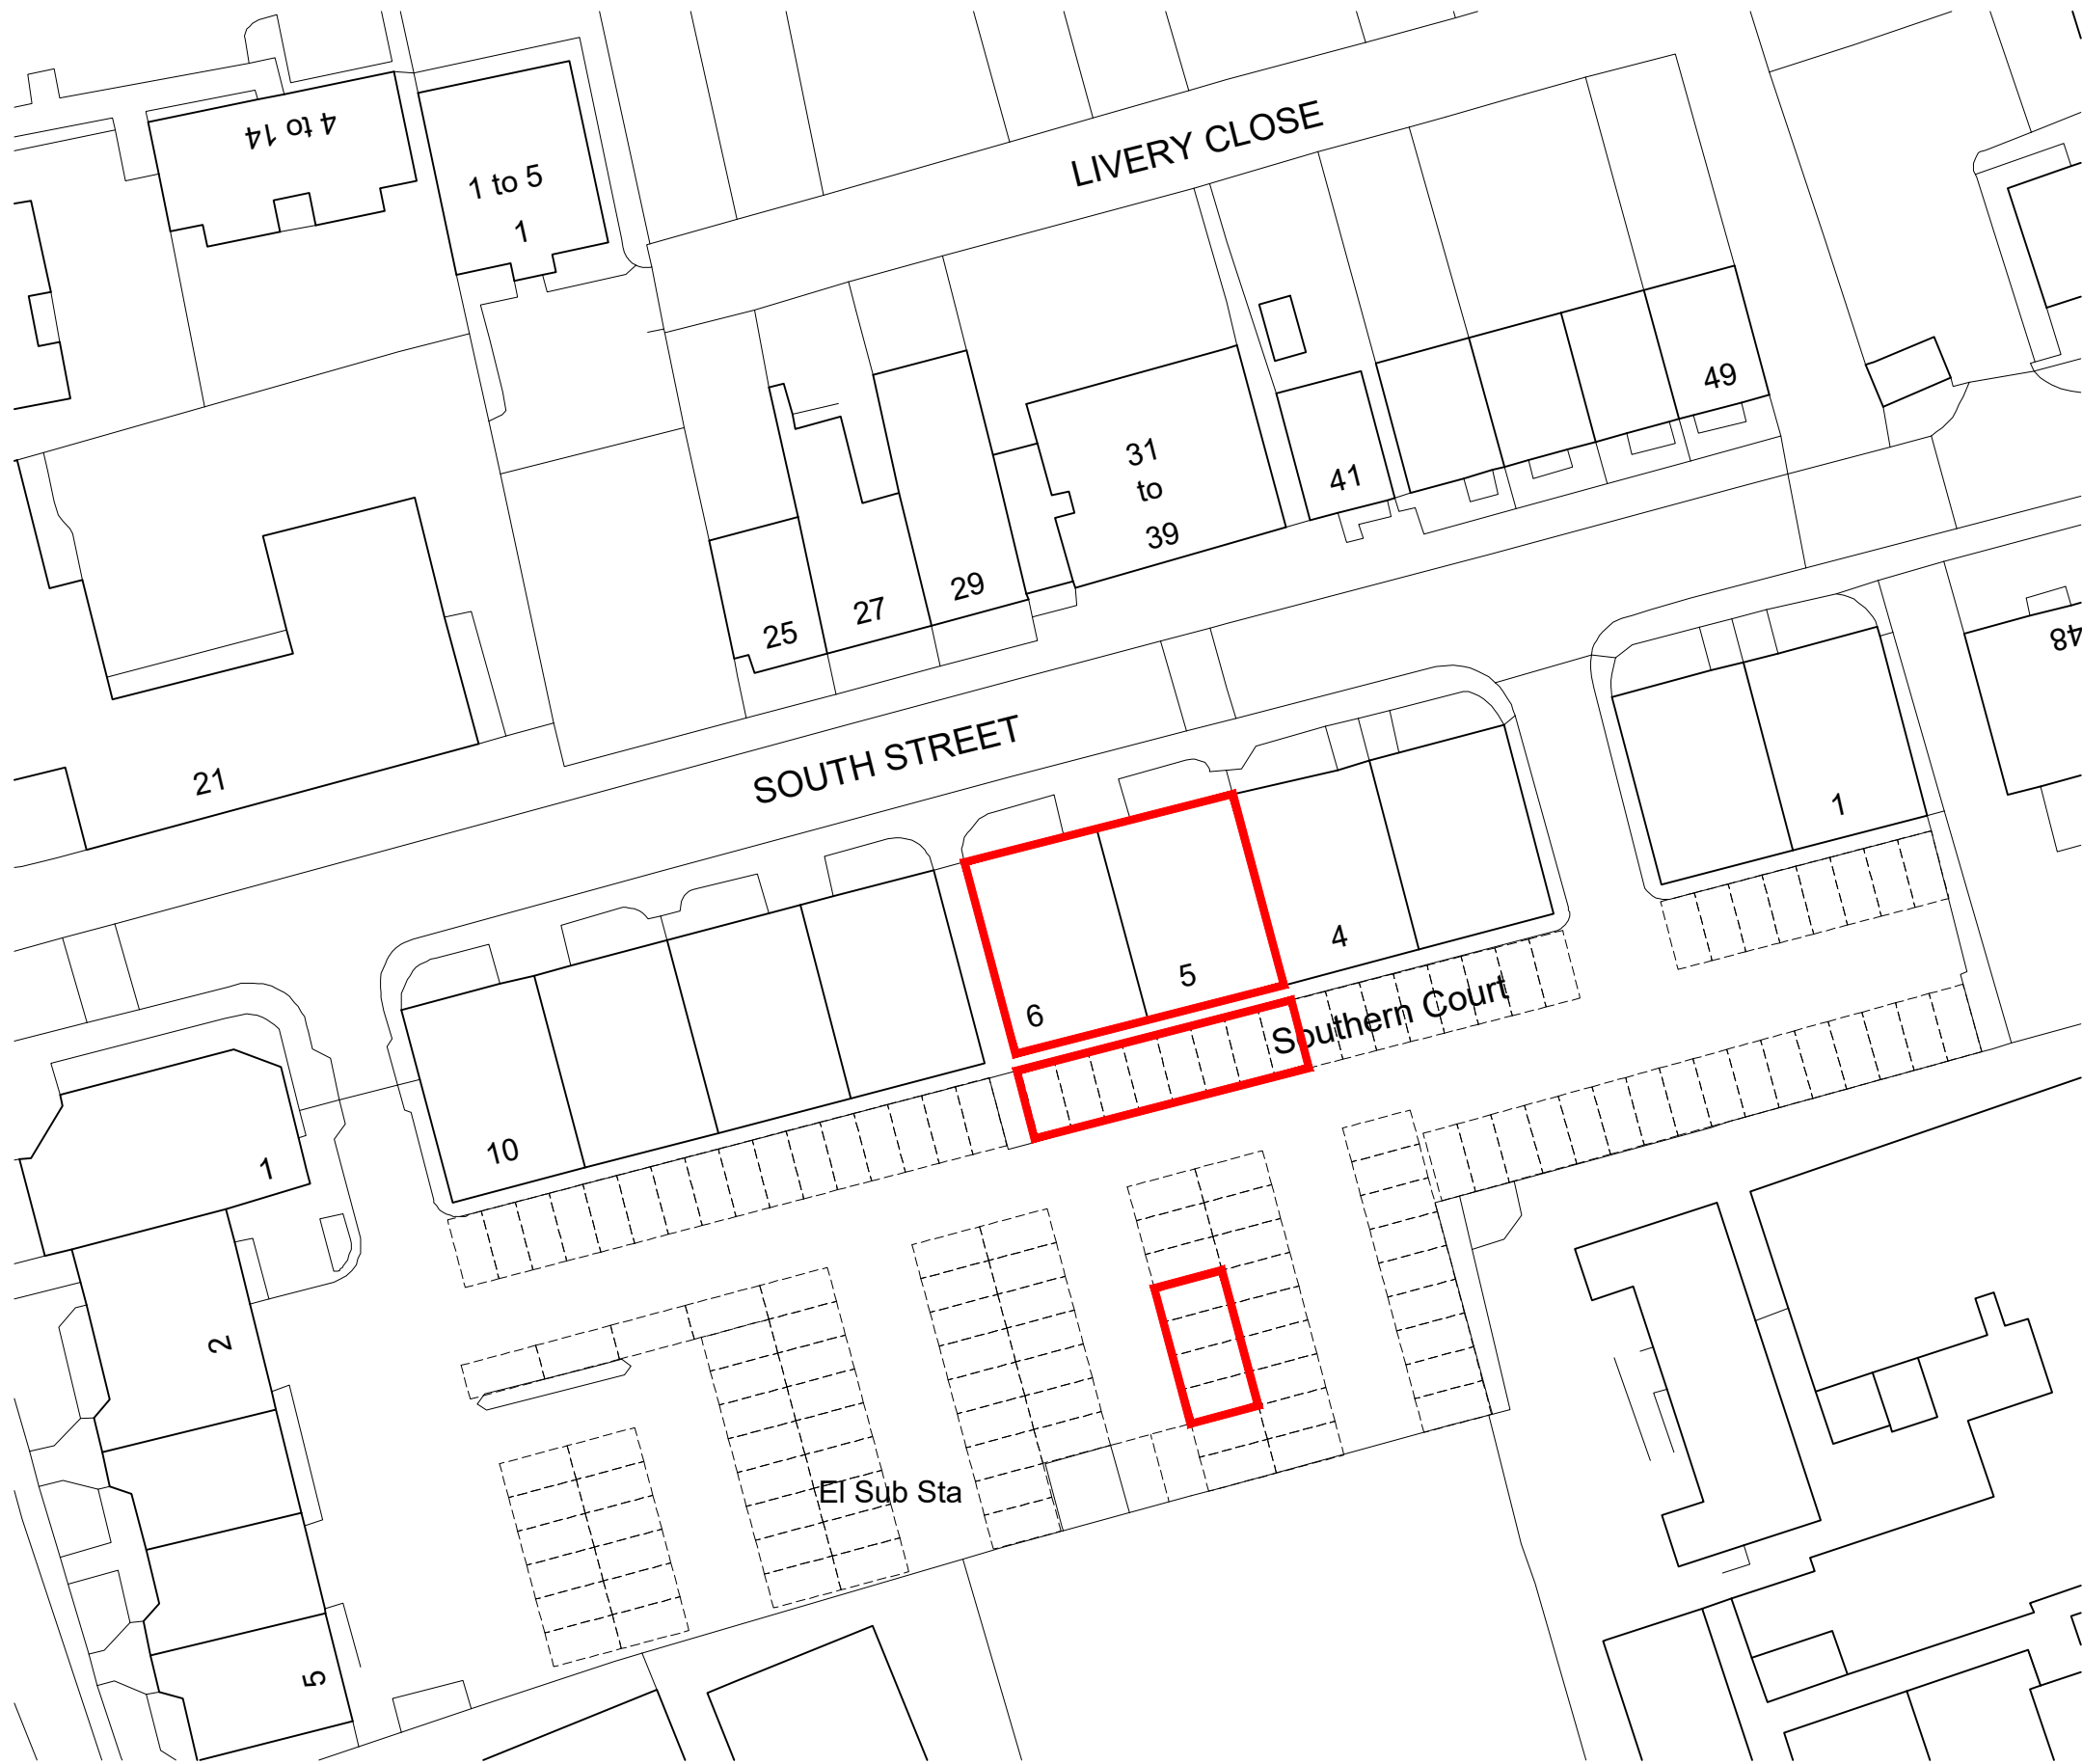


DO NOT SCALE FROM THIS DRAWING - REPORT ANY DISCREPANCIES TO DESIGNER PRIOR TO COMMENCING WORKS


ALL DIMENSIONS TO BE VERIFIED BY THE CONTRACTOR ON SITE

THIS DRAWING REMAINS THE COPYRIGHT OF
TURNER JACKSON + DAY ASSOCIATES
AND CANNOT BE REPRODUCED WITHOUT WRITTEN CONSENT

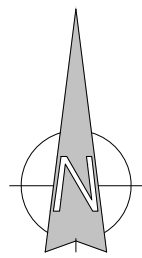


Ordnance Survey, (c) Crown Copyright 2024. All rights reserved. Licence number 100022432

Block Plan

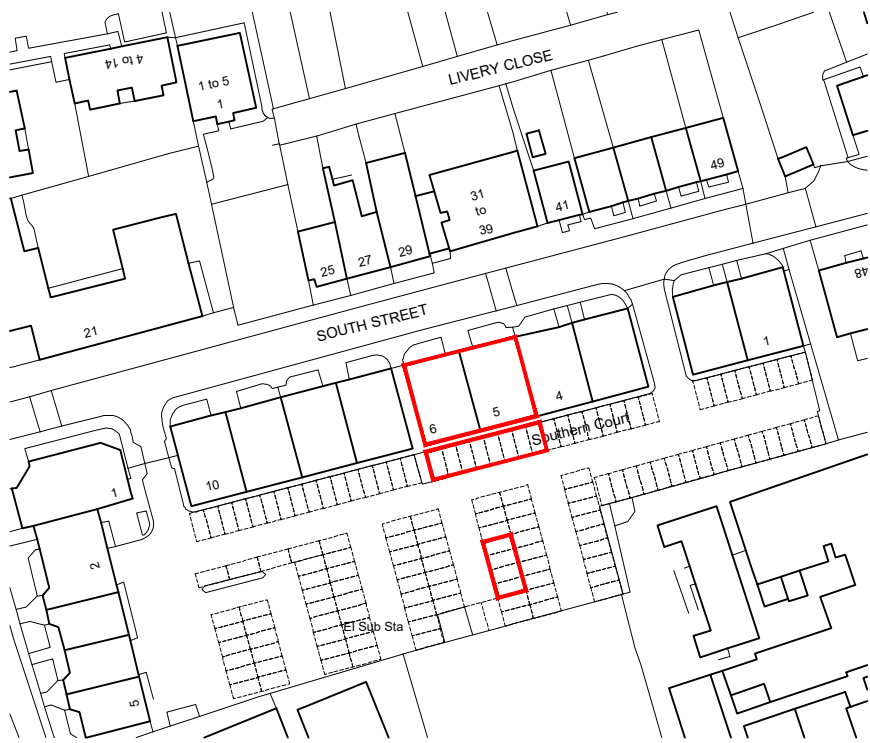

Location Plan

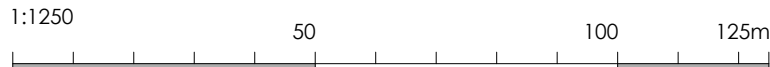

REV	DESCRIPTION	DATE	BY	CHKD
-----	-------------	------	----	------

TURNER JACKSON+DAY
ASSOCIATES

Radio House
Thanet Way, Whitstable
Kent CT5 3QX
t: 01227 261453
e: enquiries@tjda.co.uk
www.turnerjacksonday.co.uk

client details
Abodi Estates Ltd

project details
5 - 6 Southern Court

drawing title
Block and Location Plan

date scale drawn by checked by
Feb'25 South Street Reading

project no: 1944	drawing no: 001	revision
---------------------	--------------------	----------

PLANNING