

All information is a installed EXISTING LAYOUT



- Notes:
- 1. THE COPYRIGHT OF THIS DRAWING IS VESTED IN INNOVATIONGRP LTD. AND IT MAY NOT BE REPRODUCED IN WHOLE OR PART OR USED FOR THE MANUFACTURE OF ANY ARTICLE WITHOUT THE EXPRESS PERMISSION OF THE COPYRIGHT HOLDERS.
 - 2. WORK TO FIGURED DIMENSIONS ONLY.
 - 3. THIS DRAWING IS TO BE READ IN CONJUNCTION WITH ALL RELEVANT ARCHITECTS, SERVICE ENGINEER'S AND INNOVATIONGRP, LTD DRAWINGS AND SPECIFICATIONS.



SHOP FRONT WITH AWNING SHOWING




SHOP FRONT WITH ROLLER SHUTTER DOWN
Roller shutter to be removed as part of this application.

Lights to edge are to be removed

- C:12 M:86 Y:89 K:2
- Pantone 16-1359 Orange Peel
- C:0 M:17 Y:92 K:0

PROPOSED CHANGES

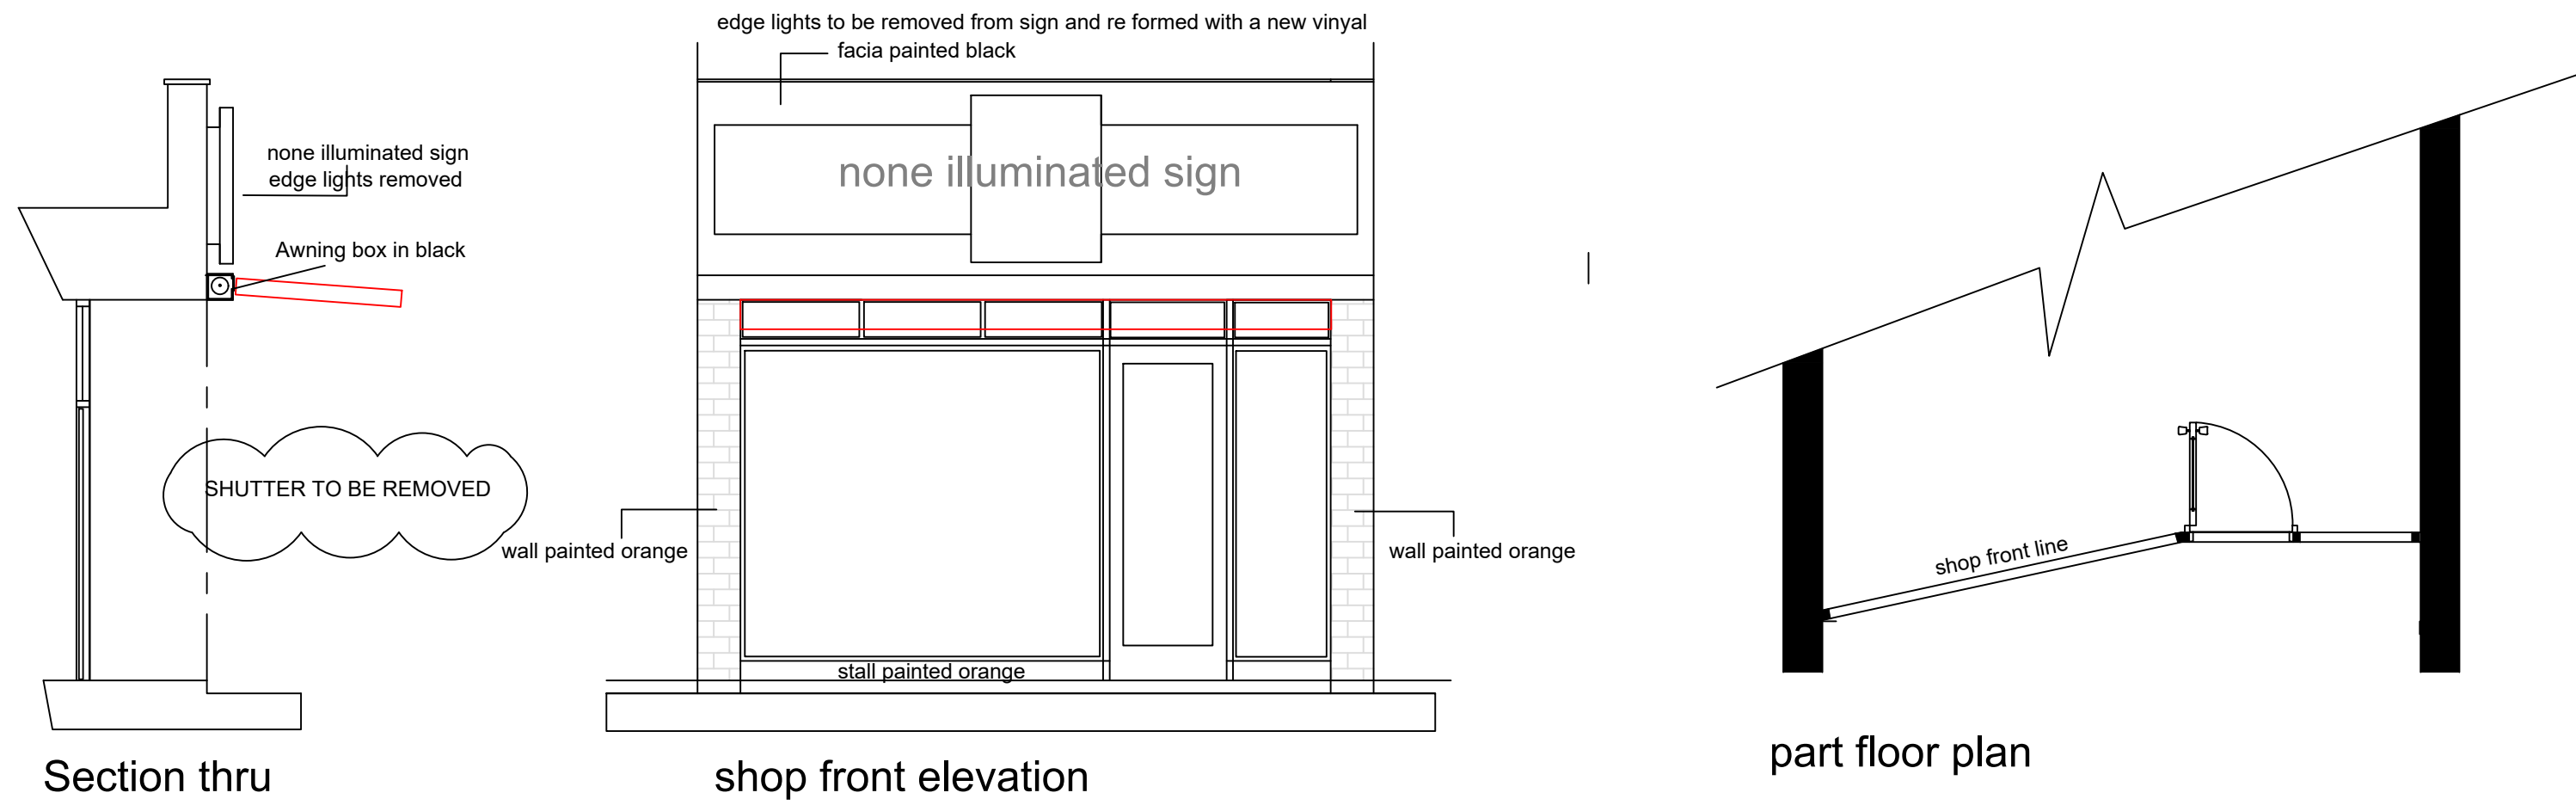

PROPOSED SIGN

C	sign amended and roller shutter removed	rw	19/2/25
B	sign amended and roller shutter removed	rw	3/12/24
A	INEW DRAWING FIRST ISSUE.	3/10/24	01/09/13

REV:	DESCRIPTION:	BY:	DATE:
STATUS: DRAFT			

	Innovationgrp Ltd 1The maltings, 2 Anderson Road, Bearwood b66 4AR 07478513368
---	--

CLIENT:	SKVP 97 KINGS ROAD READING RG1 3DD
ARCHITECT:	INNOVATIONGRP LTD 1 THE MALTINGS 2 ANDERSON ROAD BIRMINGHAM B66 4AR

SITE:	SKVP 97 KINGS ROAD READING
TITLE:	PLANNING INFORMATION

SCALE AT A1:	DATE:	DRAWN:	CHECKED:
1:100	8/10/24	RW	RW
PROJECT NO:	DRAWING NO:	REVISION:	
72021	A1/200	C	